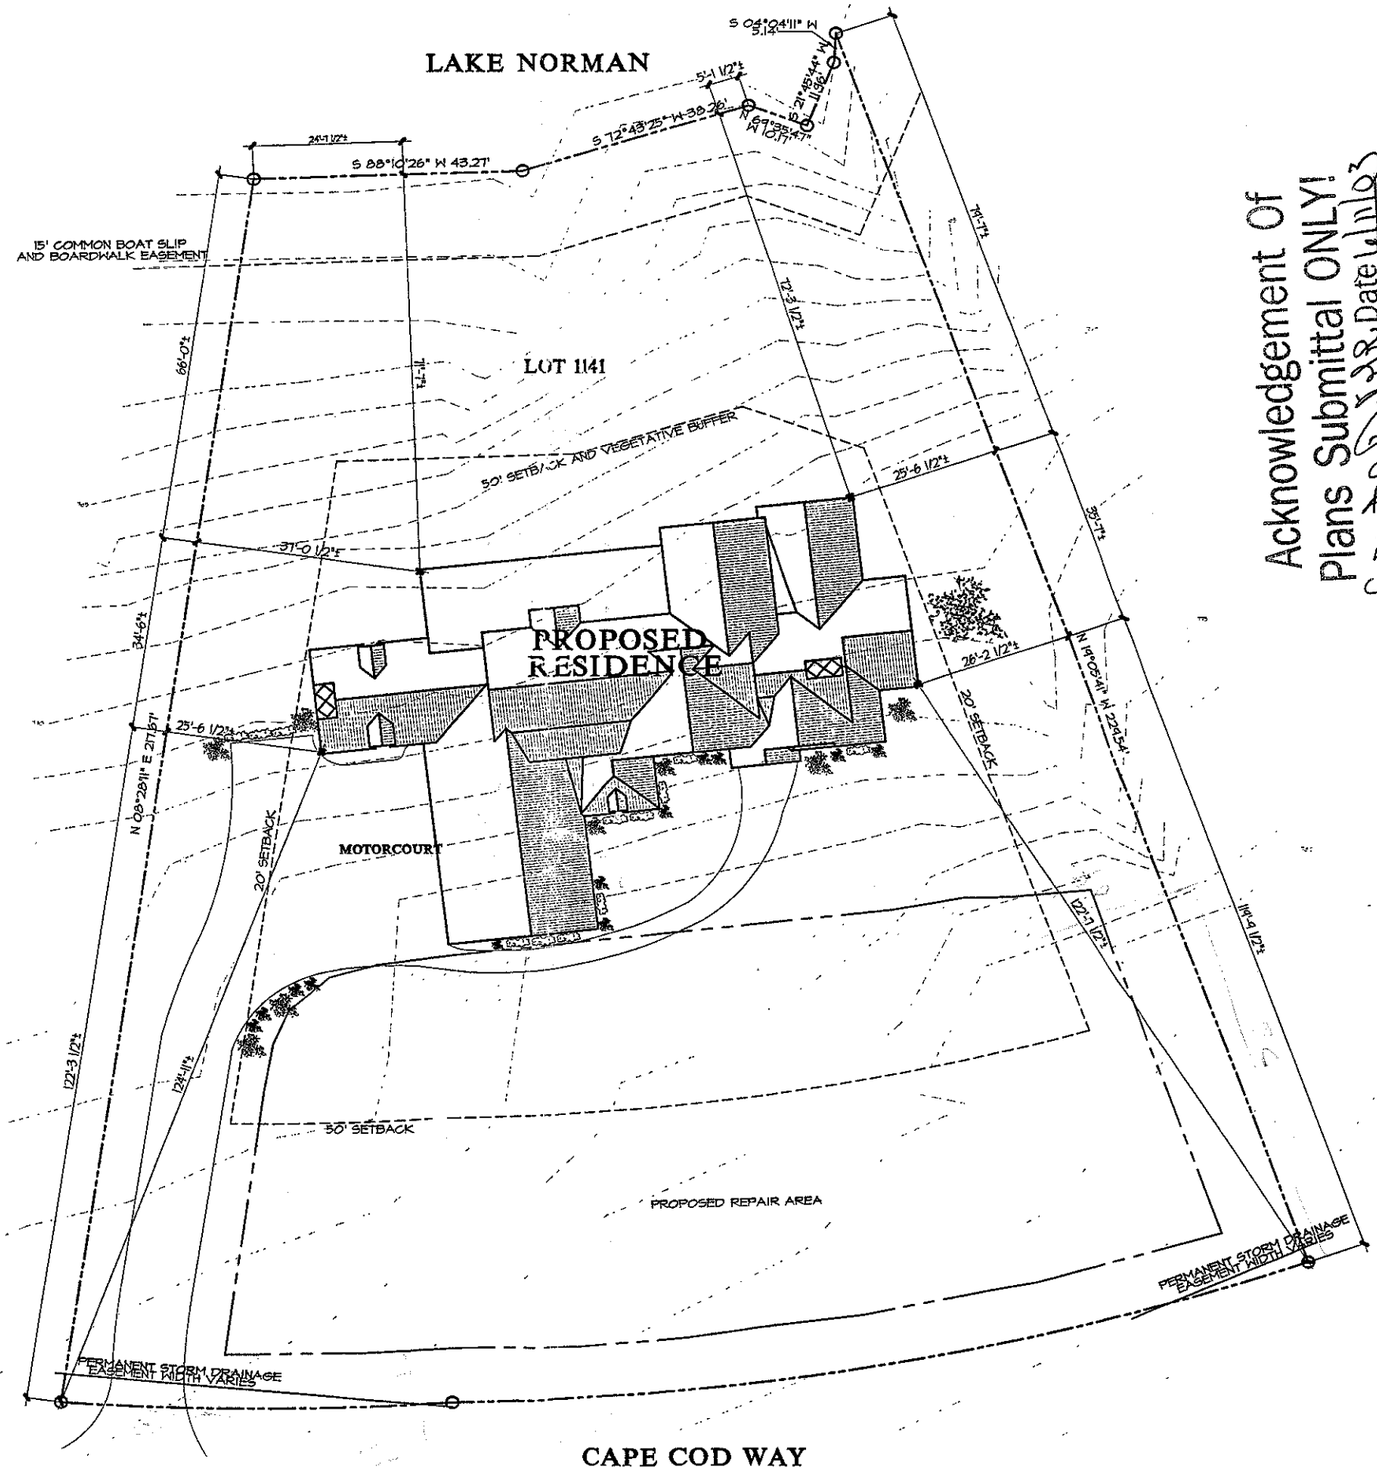


Acknowledgement Of
Plans Submittal ONLY!
Date
Date

CAROLINA DESIGN GROUP
a residential design firm
10602 Bailey Road Suite A, Cornelius NC 28031
voice: 704.895.7805 fax: 704.895.0599
www.carolinadesigngroup.com

A NEW RESIDENCE FOR
Dibble Custom Homes
Lot 1141 Cape Cod Way The Point

SEAL
FOR APPROVAL

DRAWN BY:	DATE:
Jessica H. Sevart	June 3, 2008

DRAWING TITLE:
SITE PLAN

SCALE: 1" = 10'-0"

SHEET NO:
2
OF SHEETS

© Copyright, Carolina Design Group, Inc. - 2008