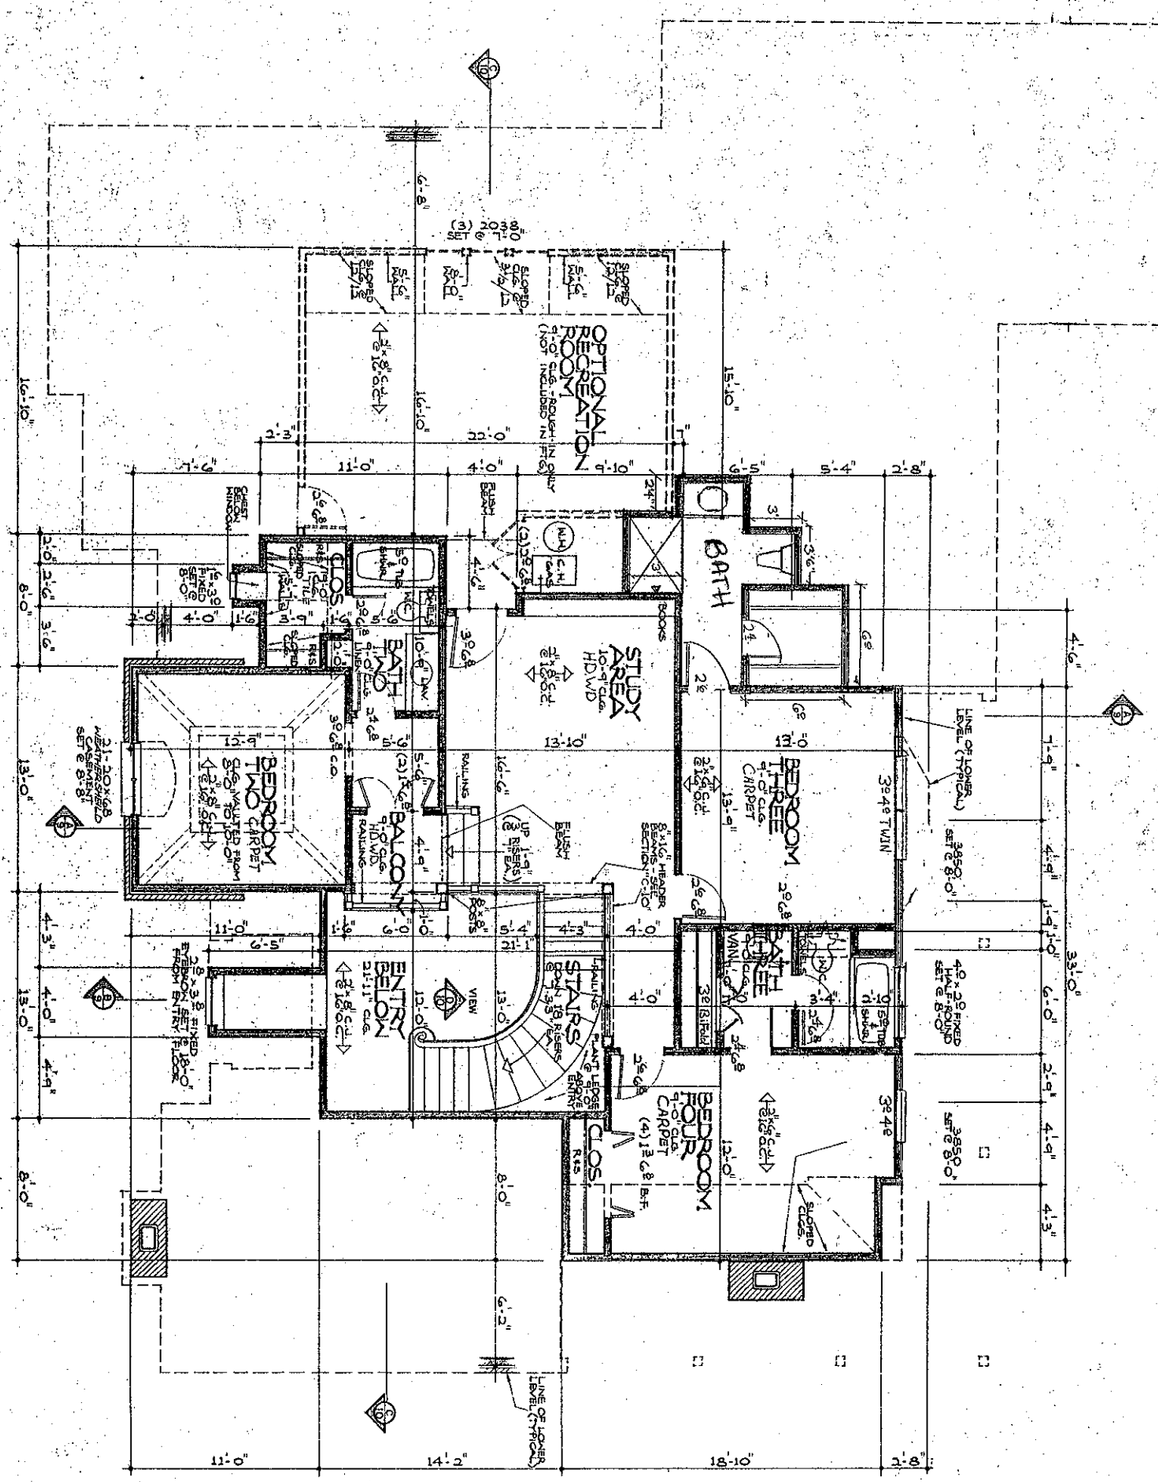


LOWER FLOOR LEVEL PLAN

SCALE: 1/4" = 1'-0"

Acknowledgement Of
Plans Submittal ONLY!


_____ Date 4/13/04

Margaret Young Date 1-13-04

PLAN	THD	SHEET	TOTAL SHEETS	TOTAL PAGES	UNDER FRAME	SHEET SCALE	SQ. FT.
3480-L						1/4"=1'-0"	

FILLMORE DESIGN GROUP

6901 N. Robinson
Oklahoma City, OK
73116
(405) 843-5456

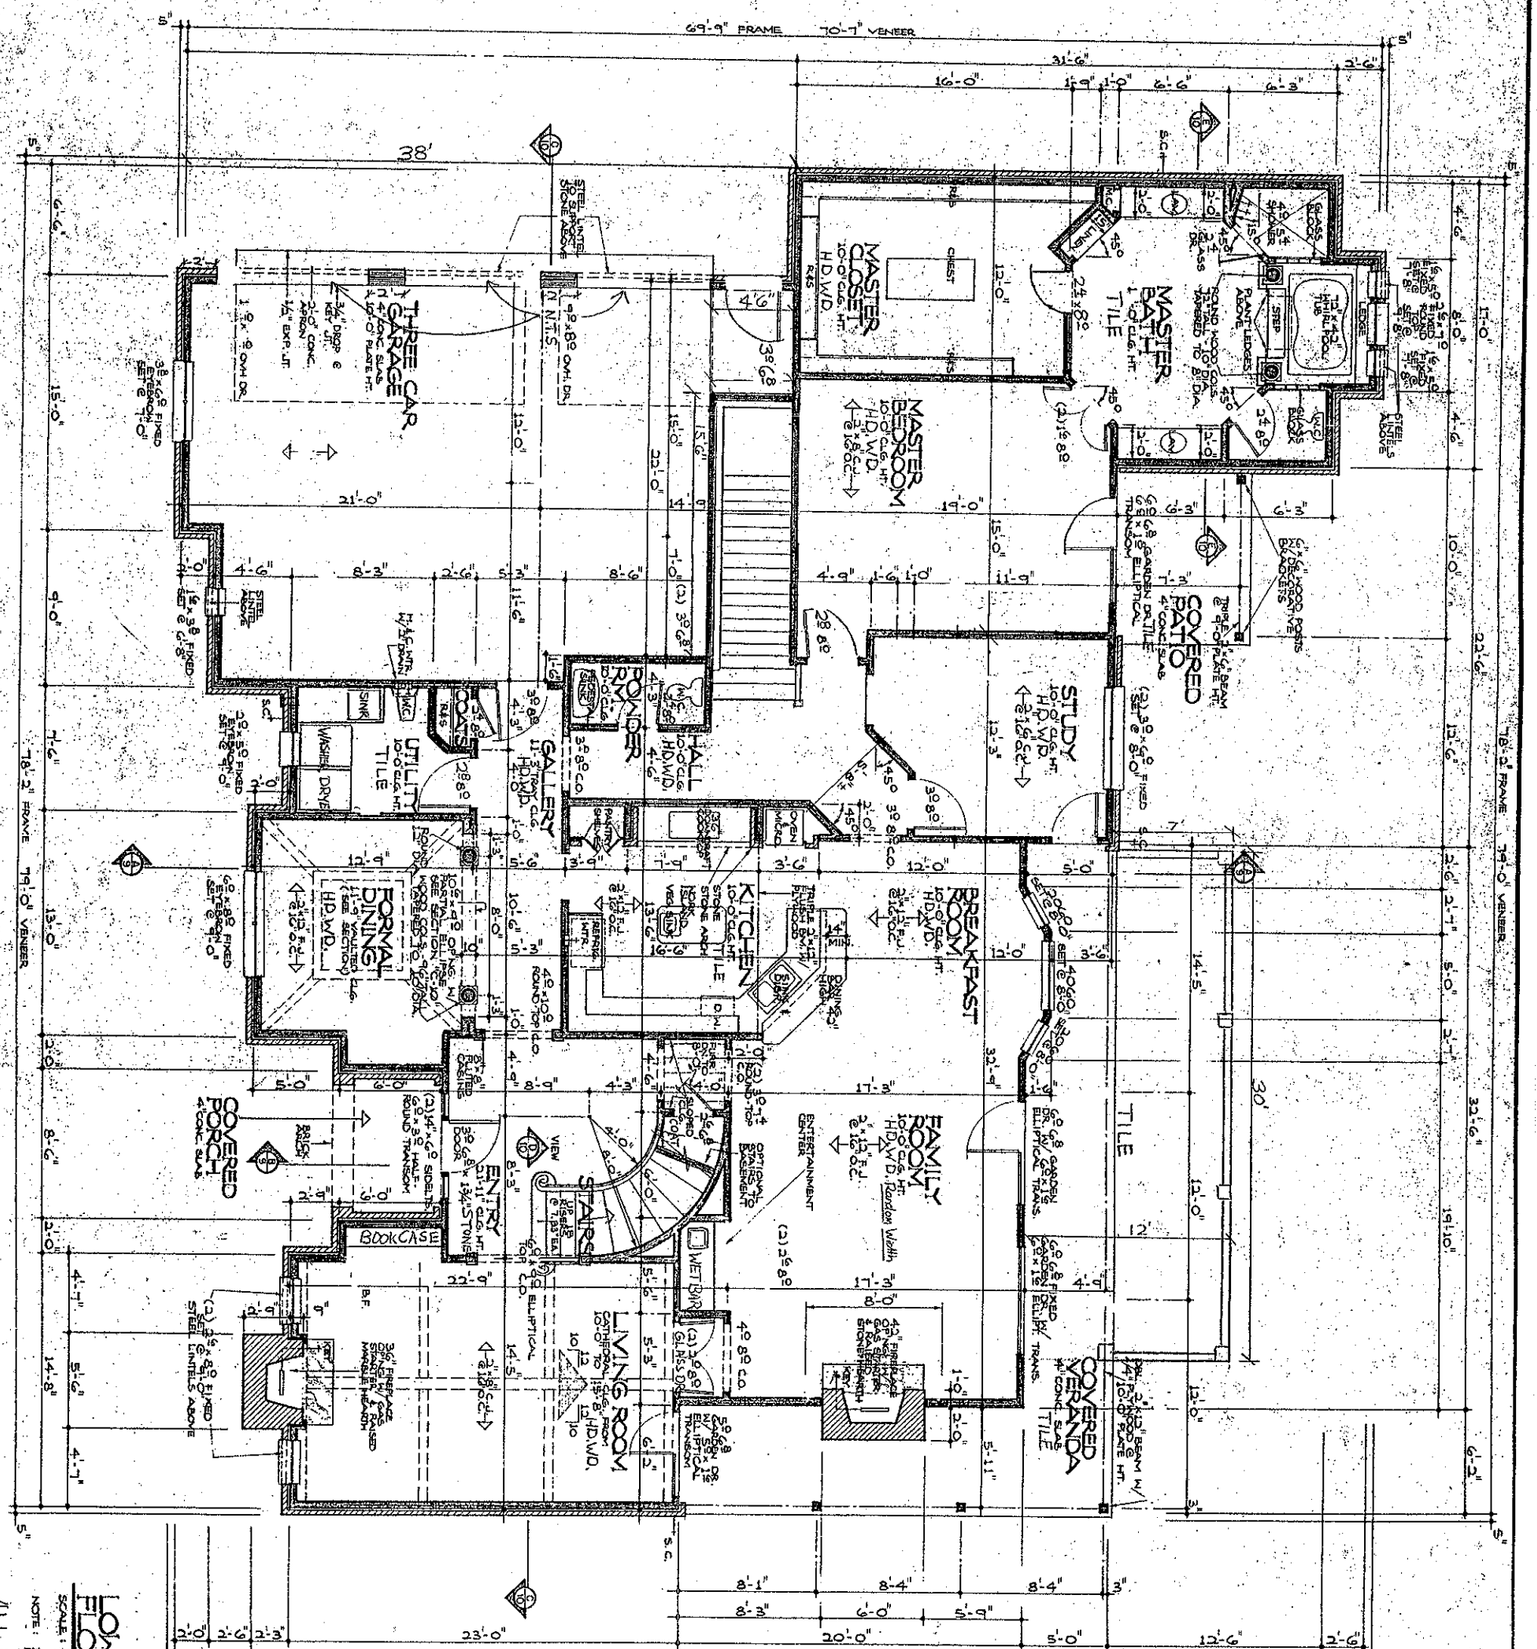

LOWER LEVEL FLOOR PLAN

SCALE: 1/4" = 1'-0"

NOTE: 10'-0" CLG. HTS. & LOWER LEVEL UNLESS NOTED OTHERWISE

ALL DIM. FROM FRAME

INTERNATIONAL RESIDENTIAL BUILDING CODE STAIRS.

TREADS AND RISERS (R314.2.) MAX RISER HT. NOT TO EXCEED 7 3/4" MIN. TREAD DEPTH 10" IN.

CIRCULAR STAIRS (R314.3.) TREAD DEPTH 12" IN. MIN. FROM NARROW END TO DEPTH AT NARROW END MIN. OF 6" IN.

Acknowledgement Of Plans Submittal ONLY!

C. [signature] Date 1/13/04

Margaret Young Date 1-13-04

SQ. FT.	
UPPER TRUE	1140
UPPER FRAME	2,710
LOWER FRAME	3,110
TOTAL FRAME	5,820
TOTAL HEATED	3984
SHEET	ONE
PLAN	
3090	

FILLMORE DESIGN GROUP

6801 N. Robinson
Oklahoma City, OK
73116
(405) 843-8456