EDENBRIDGE E-3574

Acknowledgement Of
Plans Submittal ONLY!
Date 6/29/04
Date 6/29/04


Not bath
Home office
area

FIRST FLOOR PLAN

SCALE 1/4"=1'-0"

AUTHENTICITY SEAL
ORIGINAL DOCUMENT
Living Concepts
HOME PLANNING
If this seal is not printed in red, the use or reproduction of this plan or blueprint is an infringement of the FEDERAL COPYRIGHT ACT &

Living Concepts
HOME PLANNING
TIM / 441-4937
FAX TIM / 442-1499
EXECUTIVE PARK
BOYES, N.C. 28625

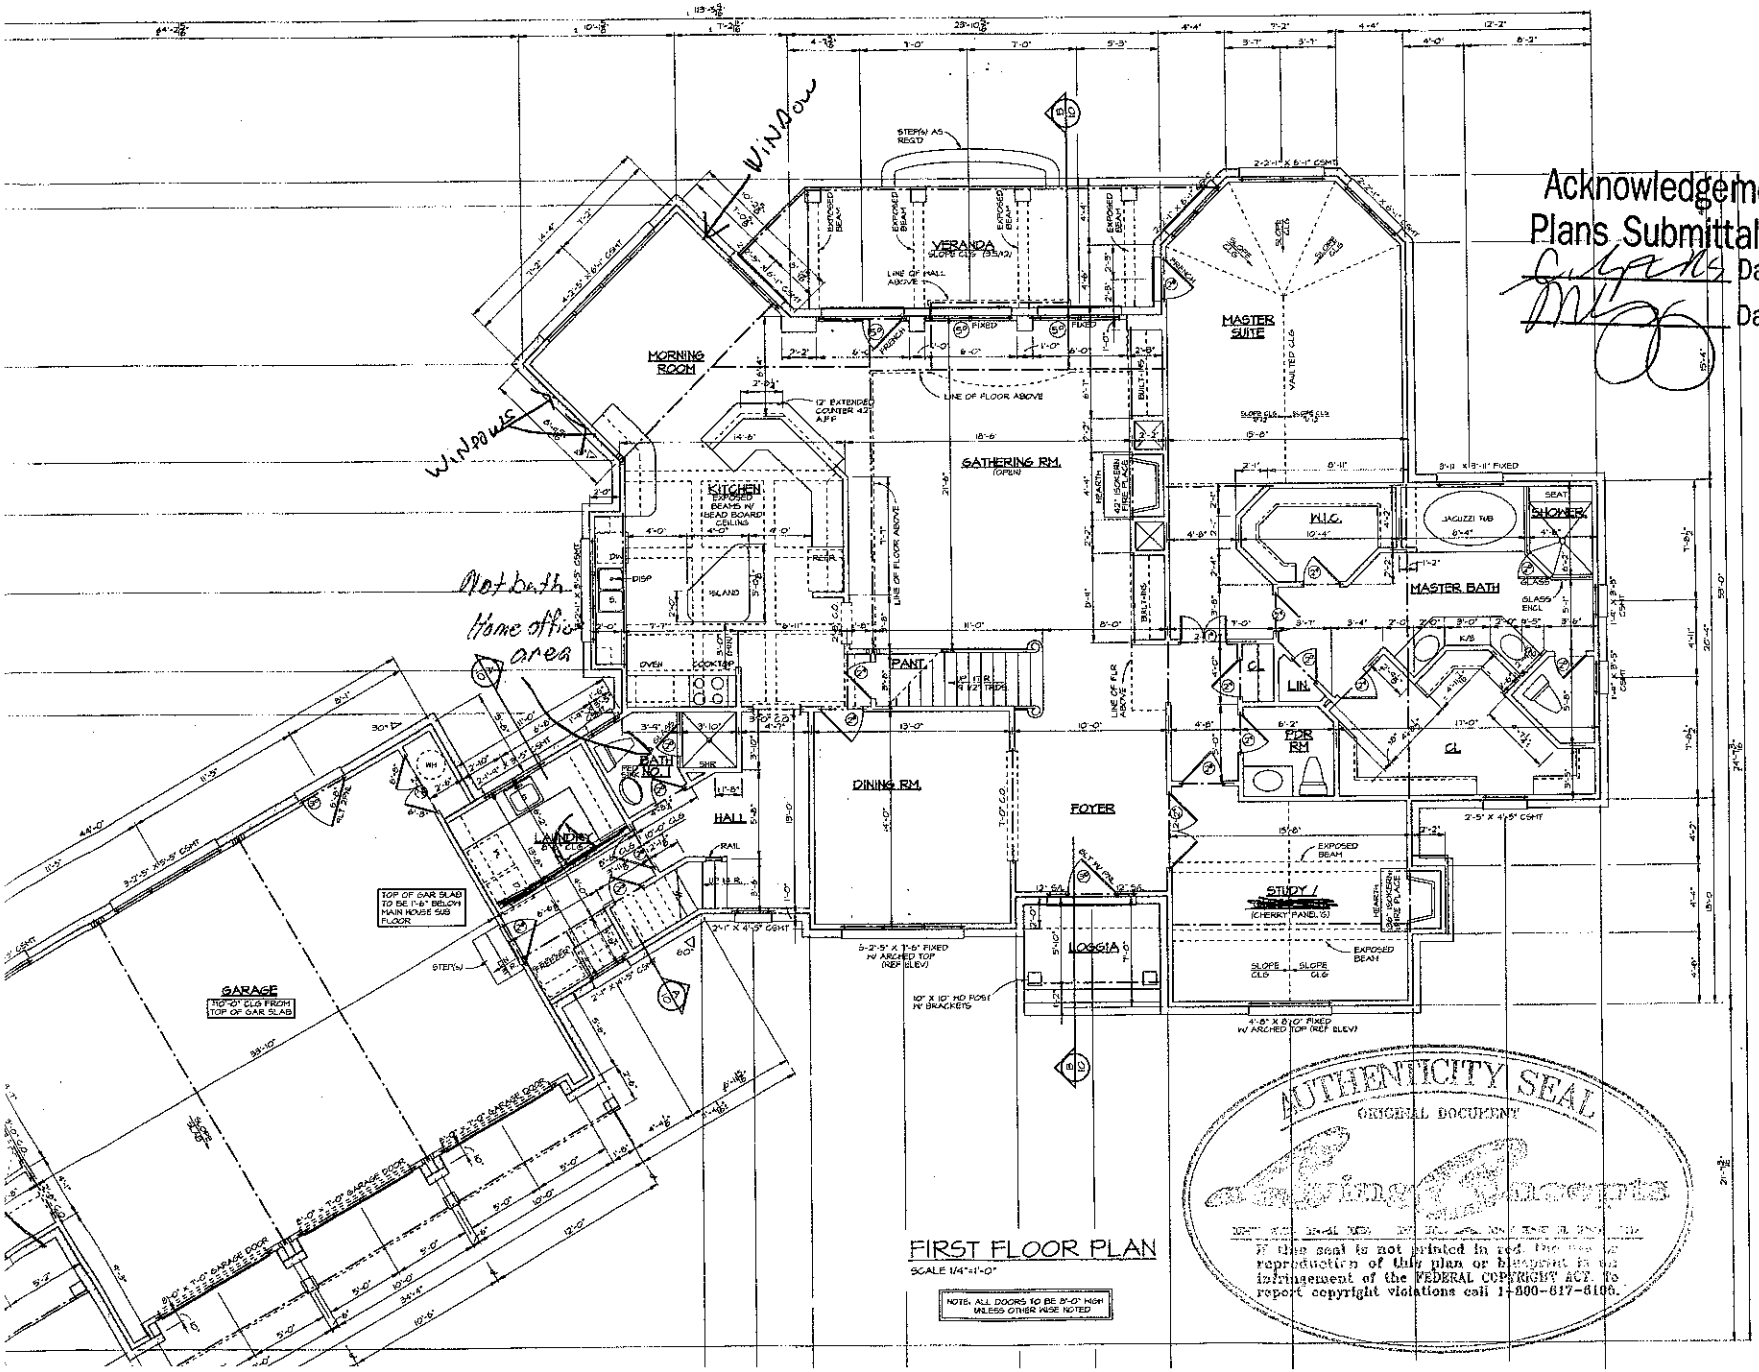

FIRST FLOOR PLAN

SCALE 1/4"=1'-0"

NOTE: ALL DOORS TO BE 8'-0" HIGH UNLESS OTHER WISE NOTED

Acknowledgement Of Plans Submittal ONLY!


Date 6/29/04

Date 6/29/04

AUTHENTICITY SEAL
ORIGINAL DOCUMENT
Living Concepts
If this seal is not printed in red. This is a reproduction of this plan or blueprint in violation of the FEDERAL COPYRIGHT ACT. To report copyright violations call 1-800-617-8106.

EDENBRIDGE E-3574

Living Concepts
HOME PLANNING

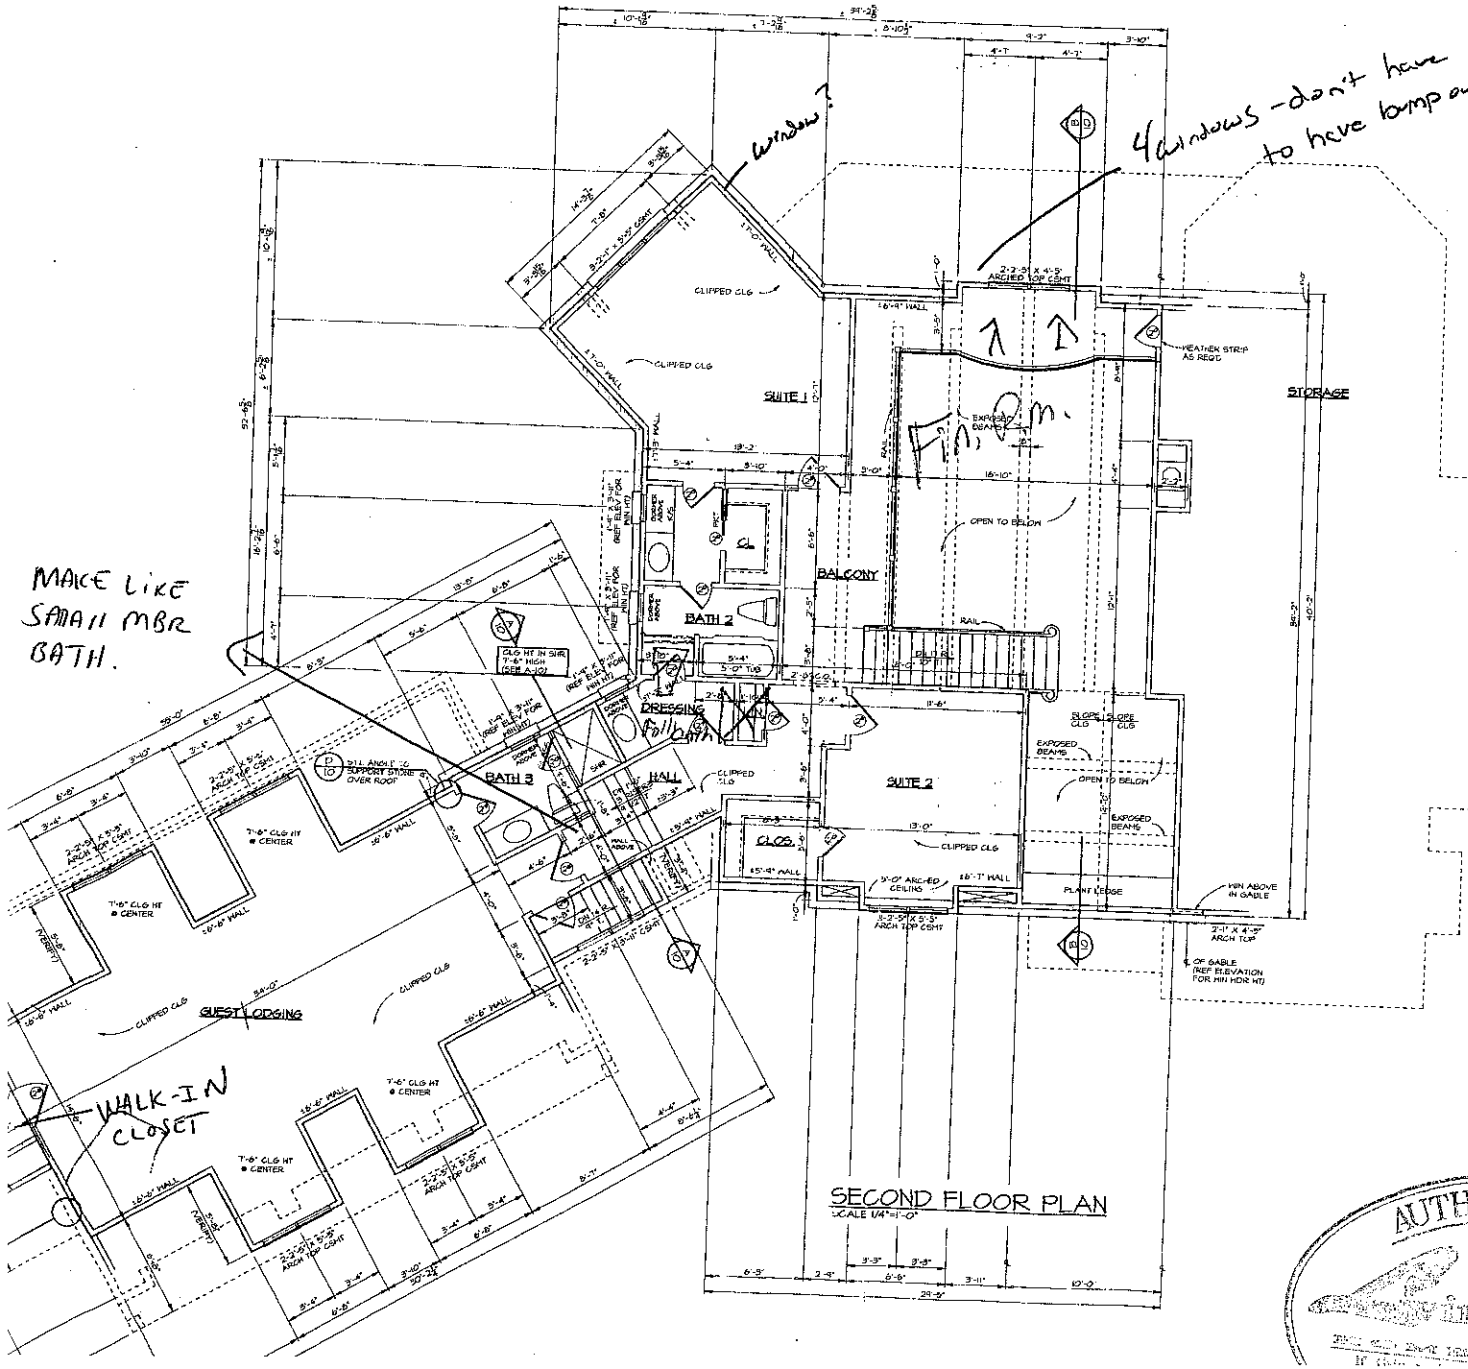

Acknowledgement Of
Plans Submittal ONLY!
Date 6/19/04
Date 6/29/04

AUTHENTICITY SEAL
ORIGINAL DOCUMENT
Living Concepts

Living Concepts
HOME PLANS

EDENBRIDGE | E-3574