
Acknowledgement Of
Plans Submittal ONLY!
City Date 8/19/03
Lot Paper Date 8/19/03

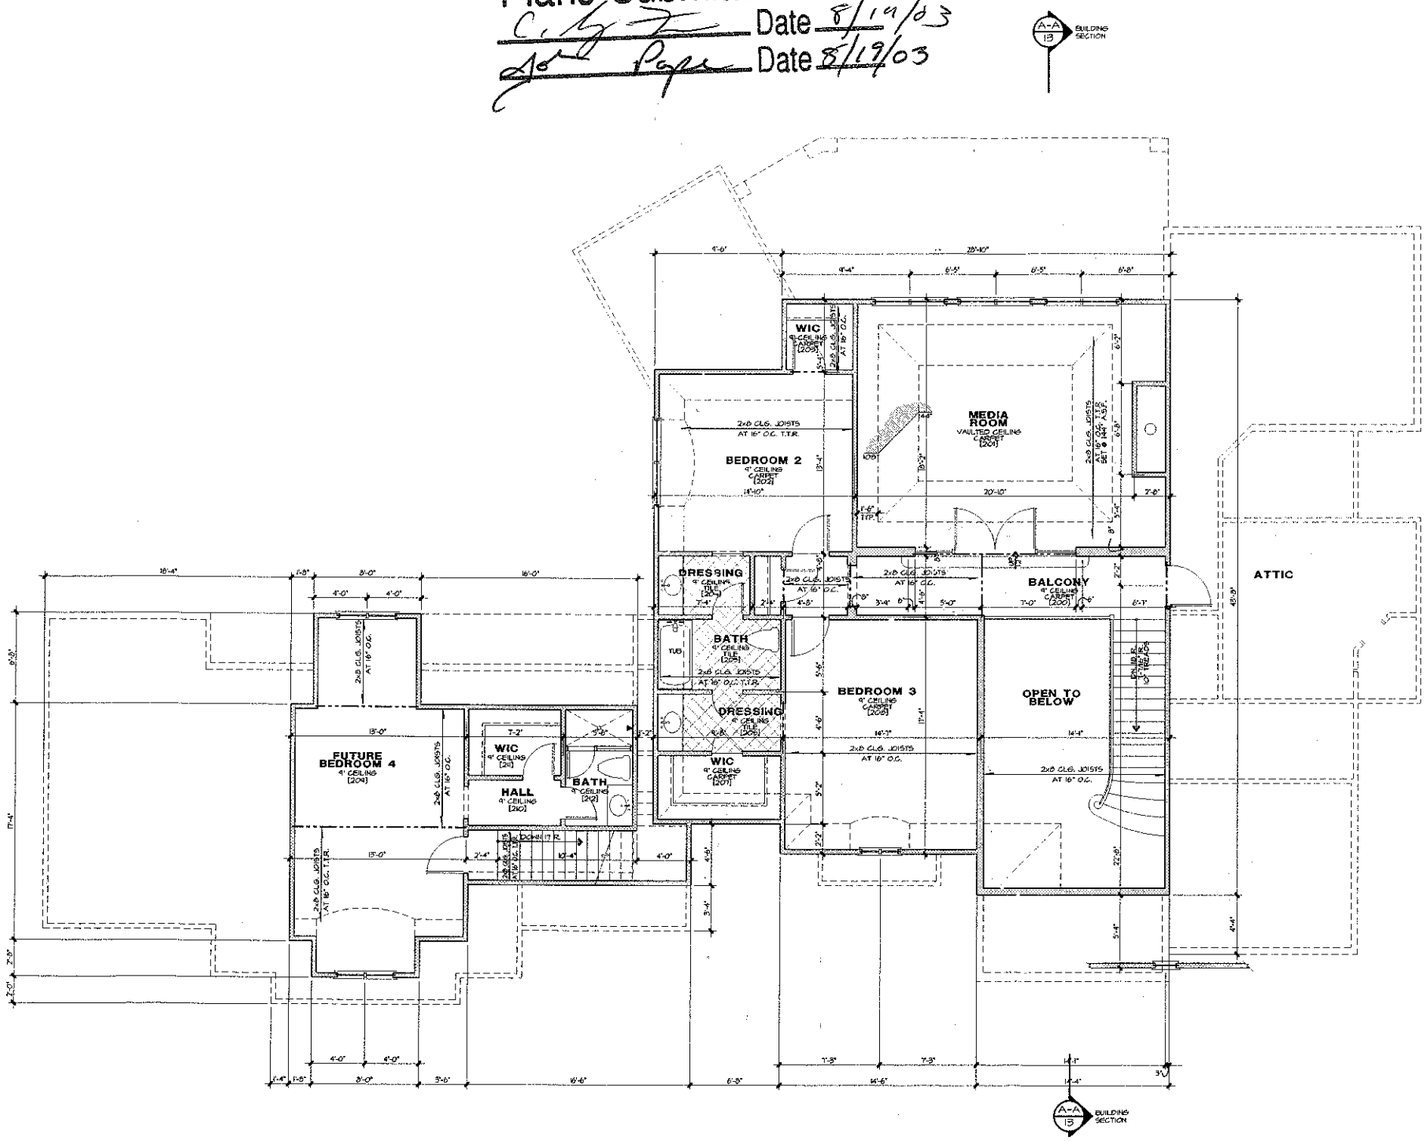

Square Footage
7/25/03 CJT

Main Level Heated	2,671 Sq.Ft.
Upper Level Heated	1,252 Sq.Ft.
Total Heated	3,923 Sq.Ft.
Three Car Garage	985 Sq.Ft.
Covered Entry	132 Sq.Ft.
Covered Porch	89 Sq.Ft.
Future Bedroom 4	417 Sq.Ft.
Total Under Roof	5,546 Sq.Ft.

CAROLINA DESIGN GROUP
a residential design firm
10602 Bailey Road Suite A, Cornelius NC 28031
voice: 704.895.7805 fax: 704.895.0599
www.carolinadesigngroup.com

A New Residence For
Thomas & Nancy Gutowski
Lot 11146 The Point

SEAL

DRAWN BY: Cameron Taylor
DATE: 7/28/03

DRAWING TITLE:
UPPER LEVEL FLOOR PLAN

SCALE: 1/4" = 1'-0"


SHEET NO:
7
OF 18 SHEETS

© Copyright, Carolina Design Group, Inc. - 2003

Acknowledgement Of
Plans Submittal ONLY!

Date 8/19/03

Date 8/19/03

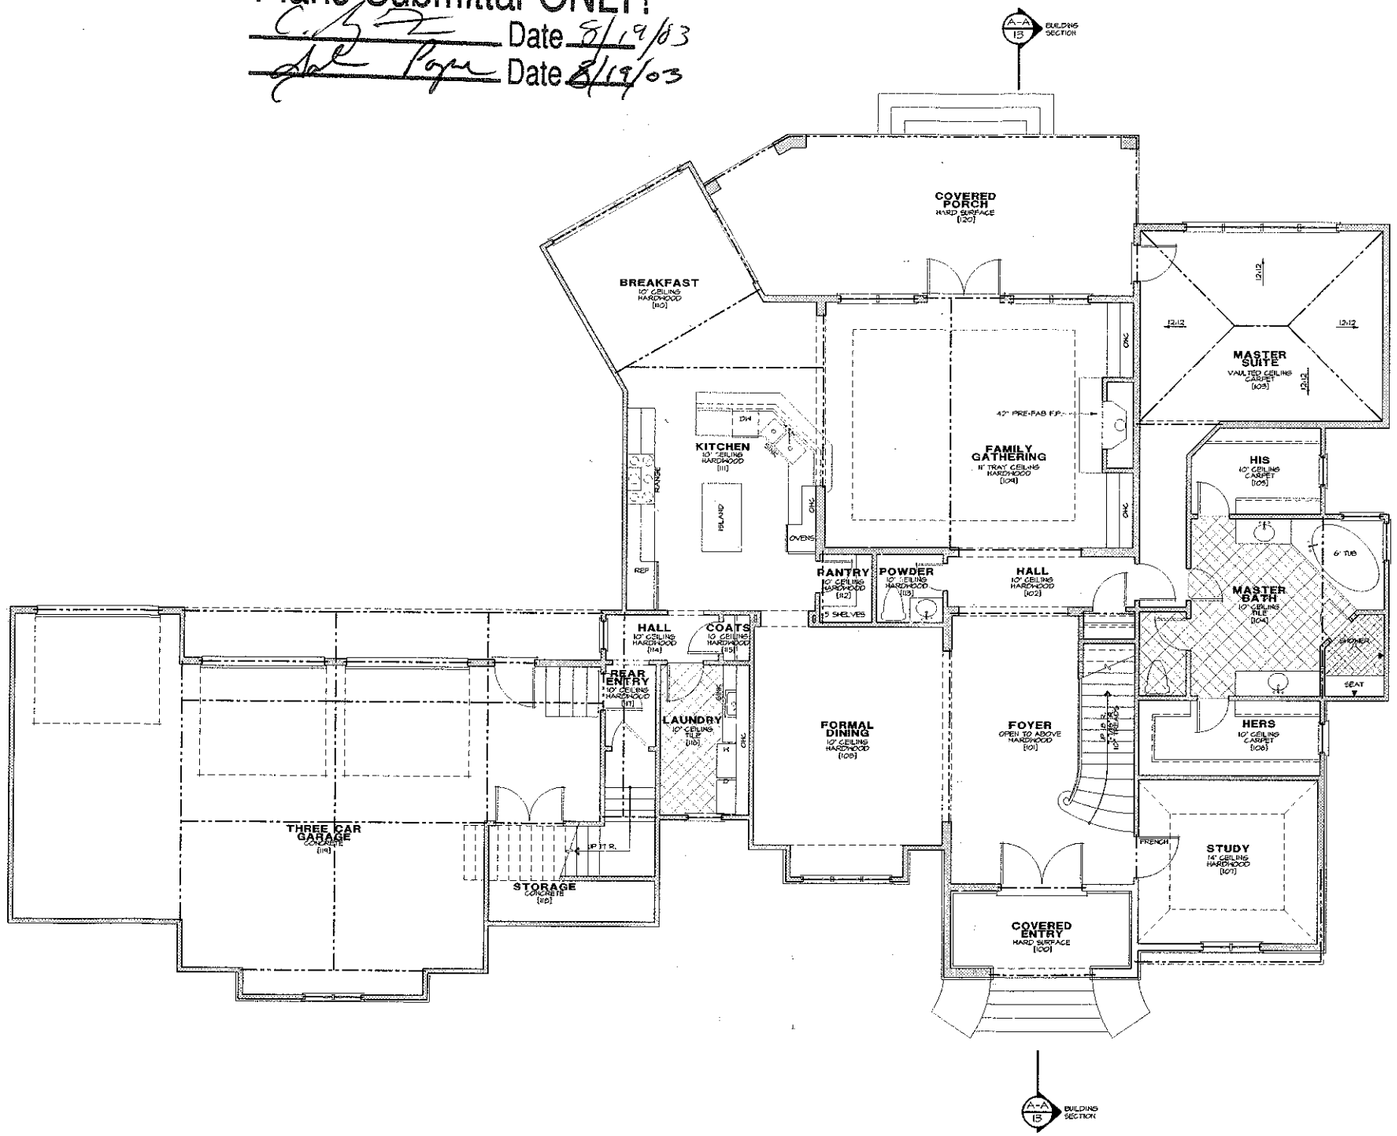

Square Footage
7/25/03 CJT

Main Level Heated	2,671 Sq.Ft.
Upper Level Heated	1,252 Sq.Ft.
Total Heated	3,923 Sq.Ft.
Three Car Garage	985 Sq.Ft.
Covered Entry	132 Sq.Ft.
Covered Porch	89 Sq.Ft.
Future Bedroom 4	417 Sq.Ft.
Total Under Roof	5,546 Sq.Ft.

CAROLINA DESIGN GROUP
a residential design firm
10602 Bailey Road Suite A, Cornelius NC 28031
voice: 704.895.7805 fax: 704.895.8599
www.carolinadesigngroup.com

A New Residence For
Thomas & Nancy Gutowski
Lot 1146 The Point

SEAL

DRAWN BY: Cameron Taylor
DATE: 7/29/03

DRAWING TITLE:
MAIN LEVEL FLOOR PLAN

SCALE: 1/4" = 1'-0"

SHEET NO.
5
OF 18 SHEETS

© Copyright, Carolina Design Group, Inc. - 2003