IREDELL COUNTY HEALTH DEPARTMENT
ENVIRONMENTAL HEALTH DIVISION
Application For Improvement Permit

ALL items on this application form must be completed before Health Department can begin work. One application must be completed by the property owner or agent for each (proposed) site.

PERSONAL INFORMATION: 704)895-9000

G.M. Helms Const., Inc.		18518 Statesville Rd	Cornelius	NC	28031
Applicant	Phone #	Mailing Address	City	State	Zip Code

G.M. Helms Const., Inc	18518 Statesville Rd	Cornelius	NC	28031
Current Property Owner	Mailing Address	City	State	Zip Code

PROPERTY INFORMATION:

The Point	1147	116 Quincy Ct.	
(Proposed) Subdivision Name	(Proposed) Lot #	(Proposed) Block/Section #	State Road #

Carolina Water Service		
(Proposed) Water Supply: Public/ Private Well	**Preliminary Plat Approval Date** (DEVELOPERS ONLY)	Tax Map #

Specific Directions to Property Williamson Rd - Turn Left Brawley School Rd Stay on past Traffic Circle @ The Point. Turn left on Torrence Chapel Rd. Turn Right on Shelburne Pl. Left On Cape Cod Way. Left on Quincy Ct.

TYPE OF FACILITY: (use check (X) or number as appropriate)

House X Mobile Home _____ Commercial _____ No. Bedrooms 4 No. Baths 4 1/2

No. Persons or Employees (commercial only) _____ Basement _____ Basement with Plumbing _____

Crawl Space X Concrete Slab _____ Garbage Disposal X Jaccuzi or spa _____


COVENANT AND SIGNATURE:

I hereby make application to the Iredell County Health Department for a soils/site evaluation of the property described above. This evaluation is to be conducted for the sole purpose of obtaining a septic system Improvement Permit. I hereby authorize Iredell County Health Department representatives to go onto the above property for purposes of conducting this evaluation. I understand that, by state law, any Improvement Permit issued on the above property may be voided if substantial changes are made to the designated sewage system site. The issuance of an Improvement Permit by the Iredell County Health Department does not relieve me from compliance with all other relevant state/local laws or regulations. As owner or authorized agent, I covenant that the contents of this application are true and represent the maximum facilities intended to be placed on this property to my knowledge to date.

I understand that any Improvement Permit issued on the above property is valid for five (5) years from the issuance date and is subject to revocation if the above described site plans or intended use changes.

6-15-06 DATE Greg Helms SIGNATURE OF OWNER/AUTHORIZED AGENT

704.363.5353

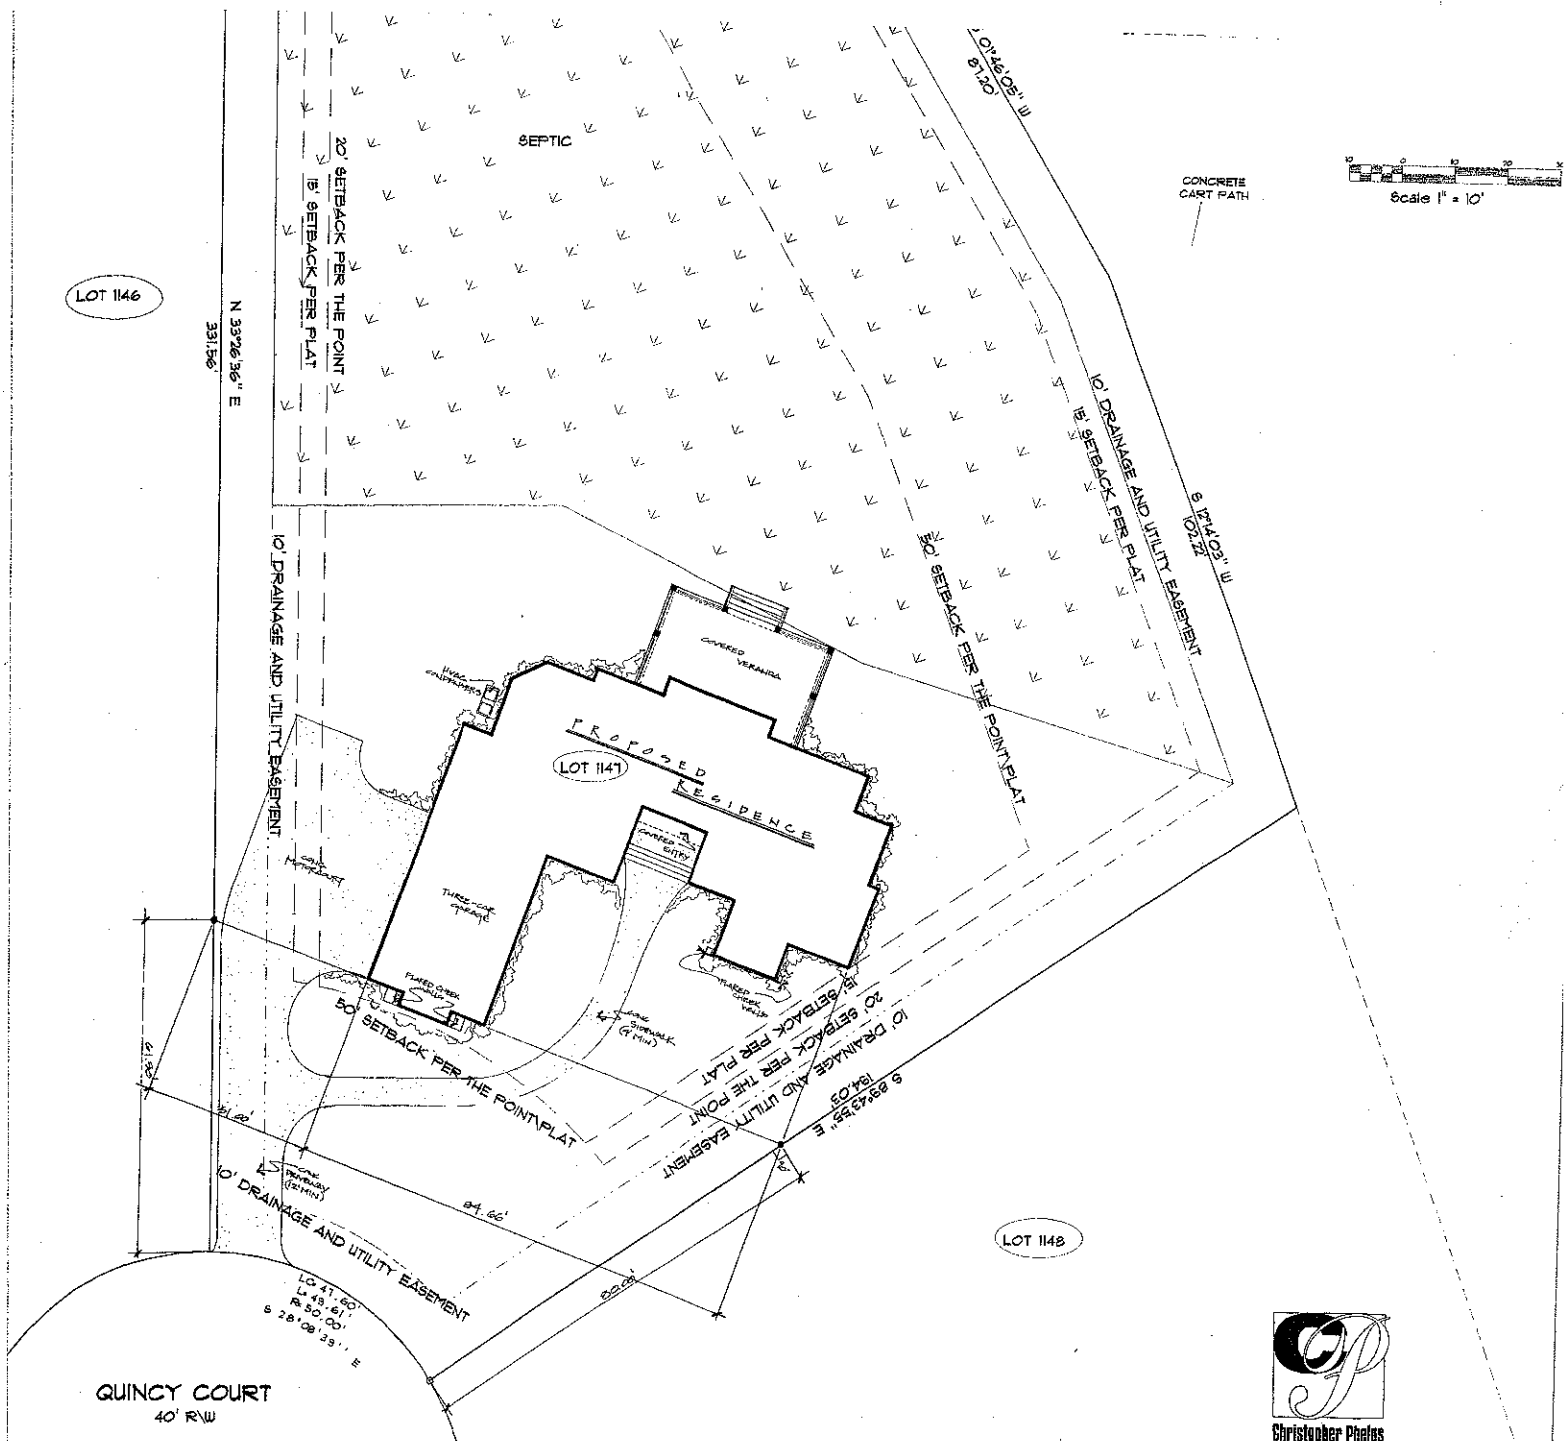

A PLAT SHOWING

LOT 1147 THE POINT AT LAKE NORMAN

PROPERTY OF: THE POINT ON LAKE NORMAN, LLC

CAROLINA SURVEYORS, INC.
P.O. BOX 367 PINEVILLE, N.C. 28134

Christopher Phelps & Associates
a residential design firm

DATE	4/17/24	REVISIONS	SCALE: 1" = 10'
			2000 SQ FT FOOTPRINT
			3000 SQ FT FOOTPRINT