IREDELL COUNTY HEALTH DEPARTMENT
ENVIRONMENTAL HEALTH DIVISION
Application For Improvement Permit
Site Plan Form

INSTRUCTIONS TO APPLICANT: (Items in Parentheses are to be performed by DEVELOPERS ONLY)


All property corners must be staked and flagged with dimensions matching those shown on an approved final (preliminary) plat (**and** proposed house dimensions must be staked and flagged) before the Iredell County Health Department can begin review work on this proposed site. An application for an Improvement Permit is considered complete **only** when this site plan form is completed, signed, and attached to the application form.

As Close To Scale As Is Possible: 1. Draw in the proposed lot showing **all** proposed lot dimensions and orientation to proposed streets or roads. 2. Draw in the proposed structure showing dimensions and distances to property lines (include decks, walkways, etc.). E. Draw in the proposed driveway location. 4. Draw in all wells, both existing and proposed, including those on adjacent property (if known). 5. Draw in any other structure ie. sheds, outbuildings, pools, etc. which will occupy space on the proposed lot.

* See Attached 1" = 50'
Site Plan

I hereby convenant that the above representation is correct to the best of my knowledge and ability.

8-2-02 Date _____ SIGNATURE OF OWNER/AUTHORIZED AGENT

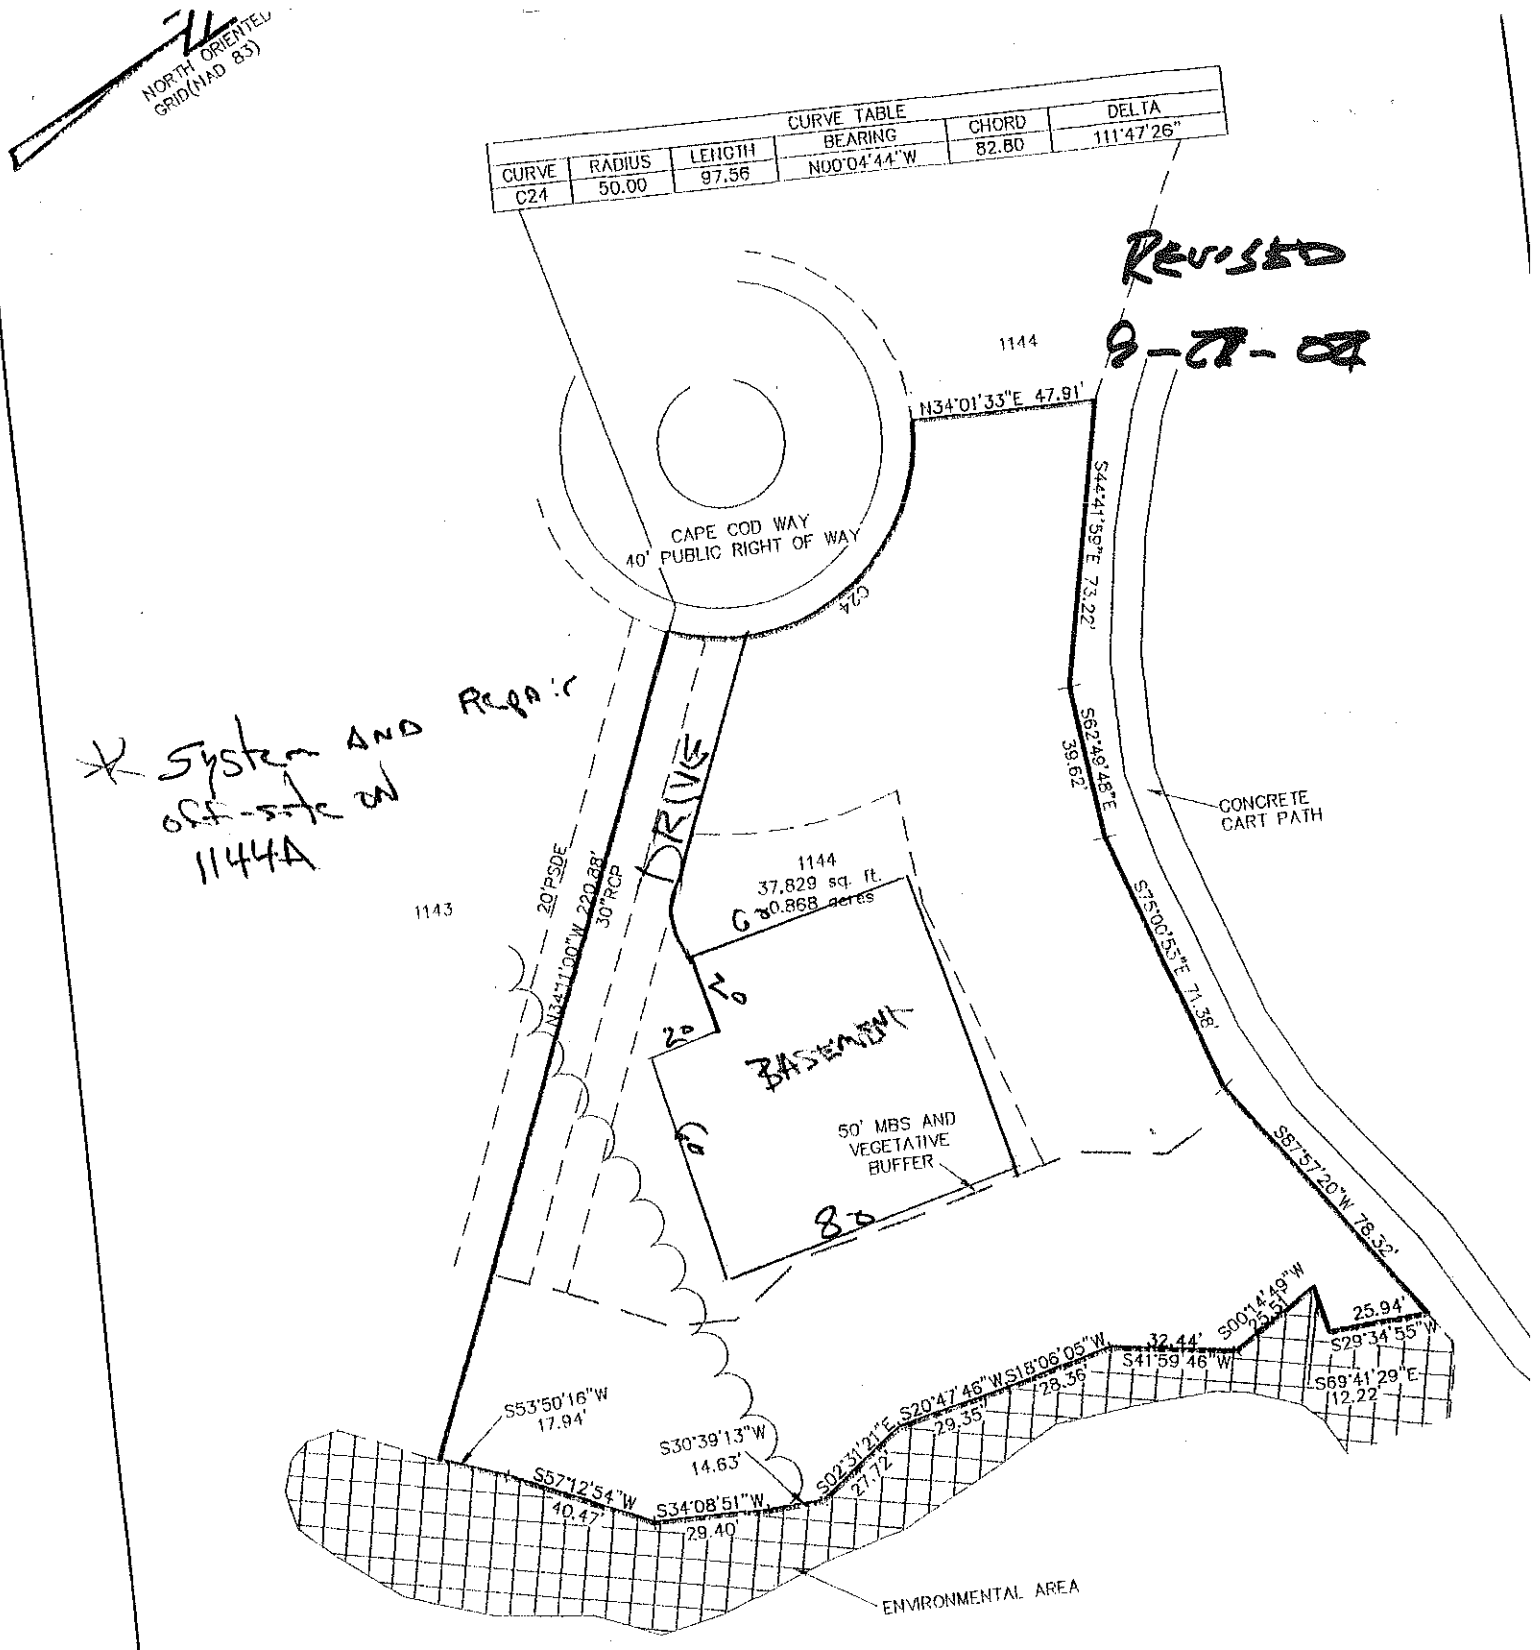

THIS PROPERTY SUBJECT TO A 10' FLOC
ELEVATION 770' PER DUKE POWER.

STREET TREES TO BE PLANTED
OUTSIDE OF R/W

"Prior to constructing any pier, structure or othe
within any pier zone shown on this plat, a perm
be obtained by the applicable lot owner from D
Corporation in accordance with the terms of th
Lot Purchase and Sale agreement and the Decl
Covenants, Conditions and Restrictions for The F

Piers may extend from the shore for a
feet regardless of the water depth and
a maximum length of 120 feet to achi
depth of 10 feet, measured at full pon

LEGEND
R/W=RIGHT-OF-WAY
SSRW = SEWER R/W
MBS = MINIMUM BUILDING SETBACK
SIDE YARD