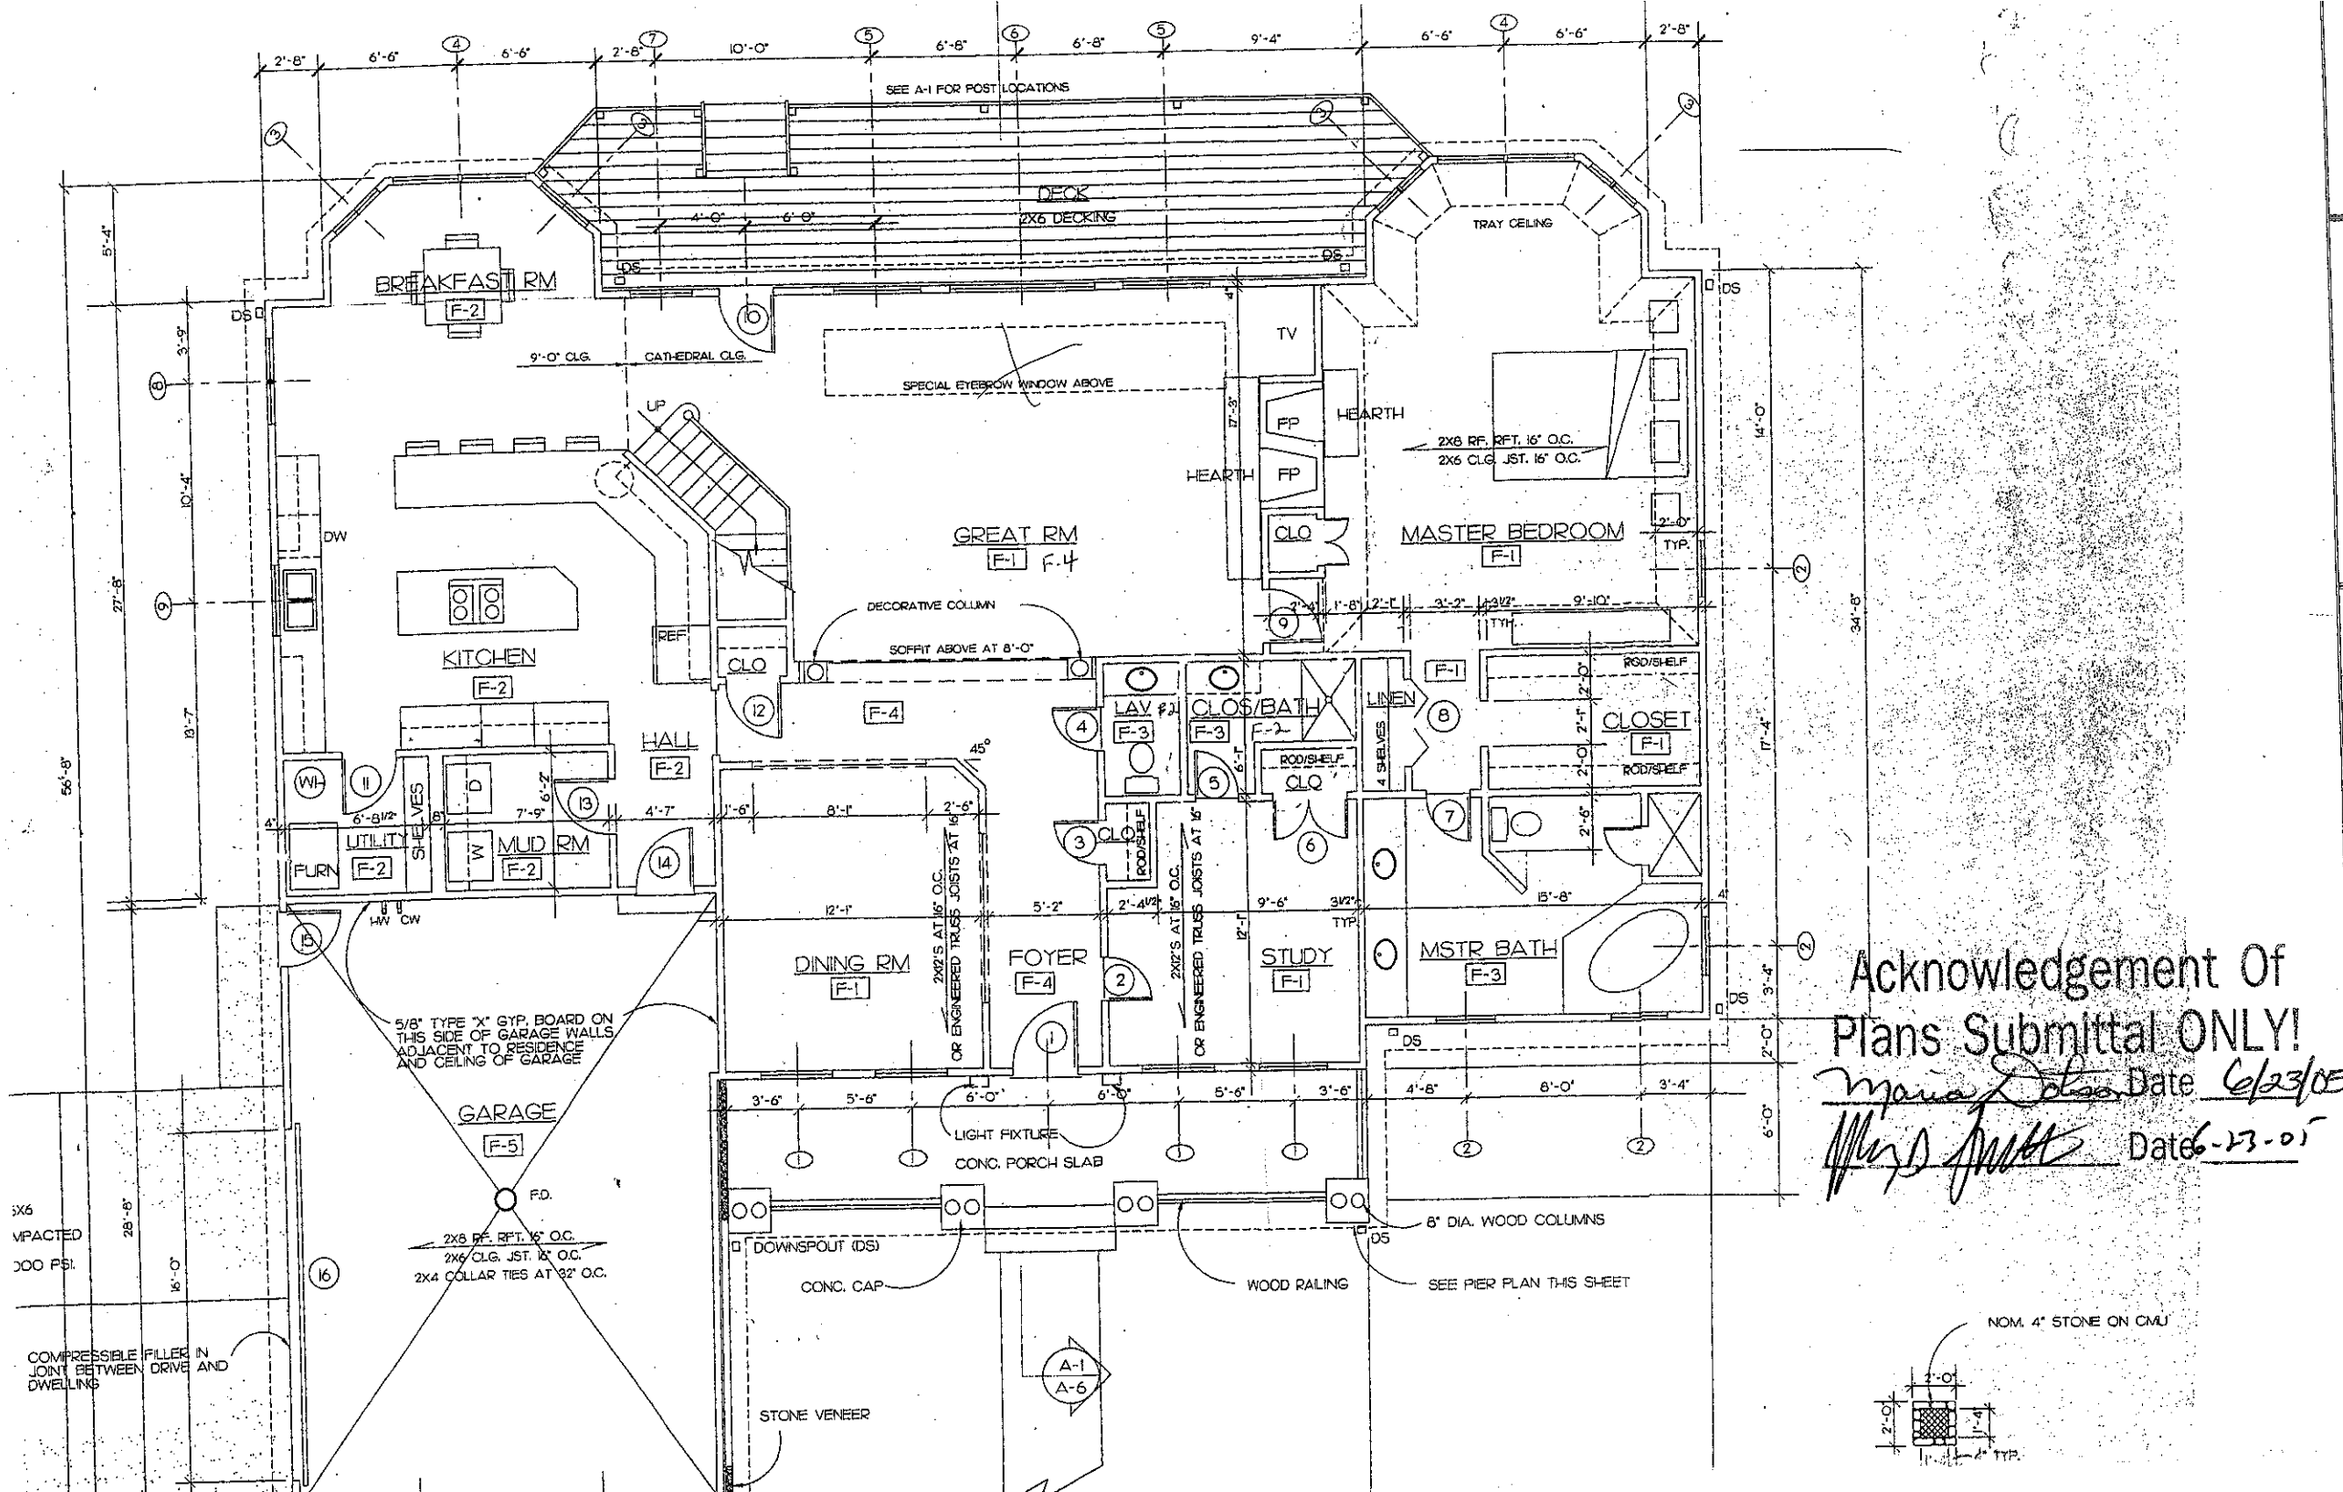



Acknowledgement Of
Plans Submittal ONLY!
Date 6/23/05
Date 6-23-05

GAR ENGINEERING, INC.
P.O. BOX 264
HARRISBURG, N.C. 28075

GA

JEFF SMITH

PROJECT TITLE:
DRAWING NUMBER:
DRAWN BY: J.
CHECKED BY: G.
REVISIONS:

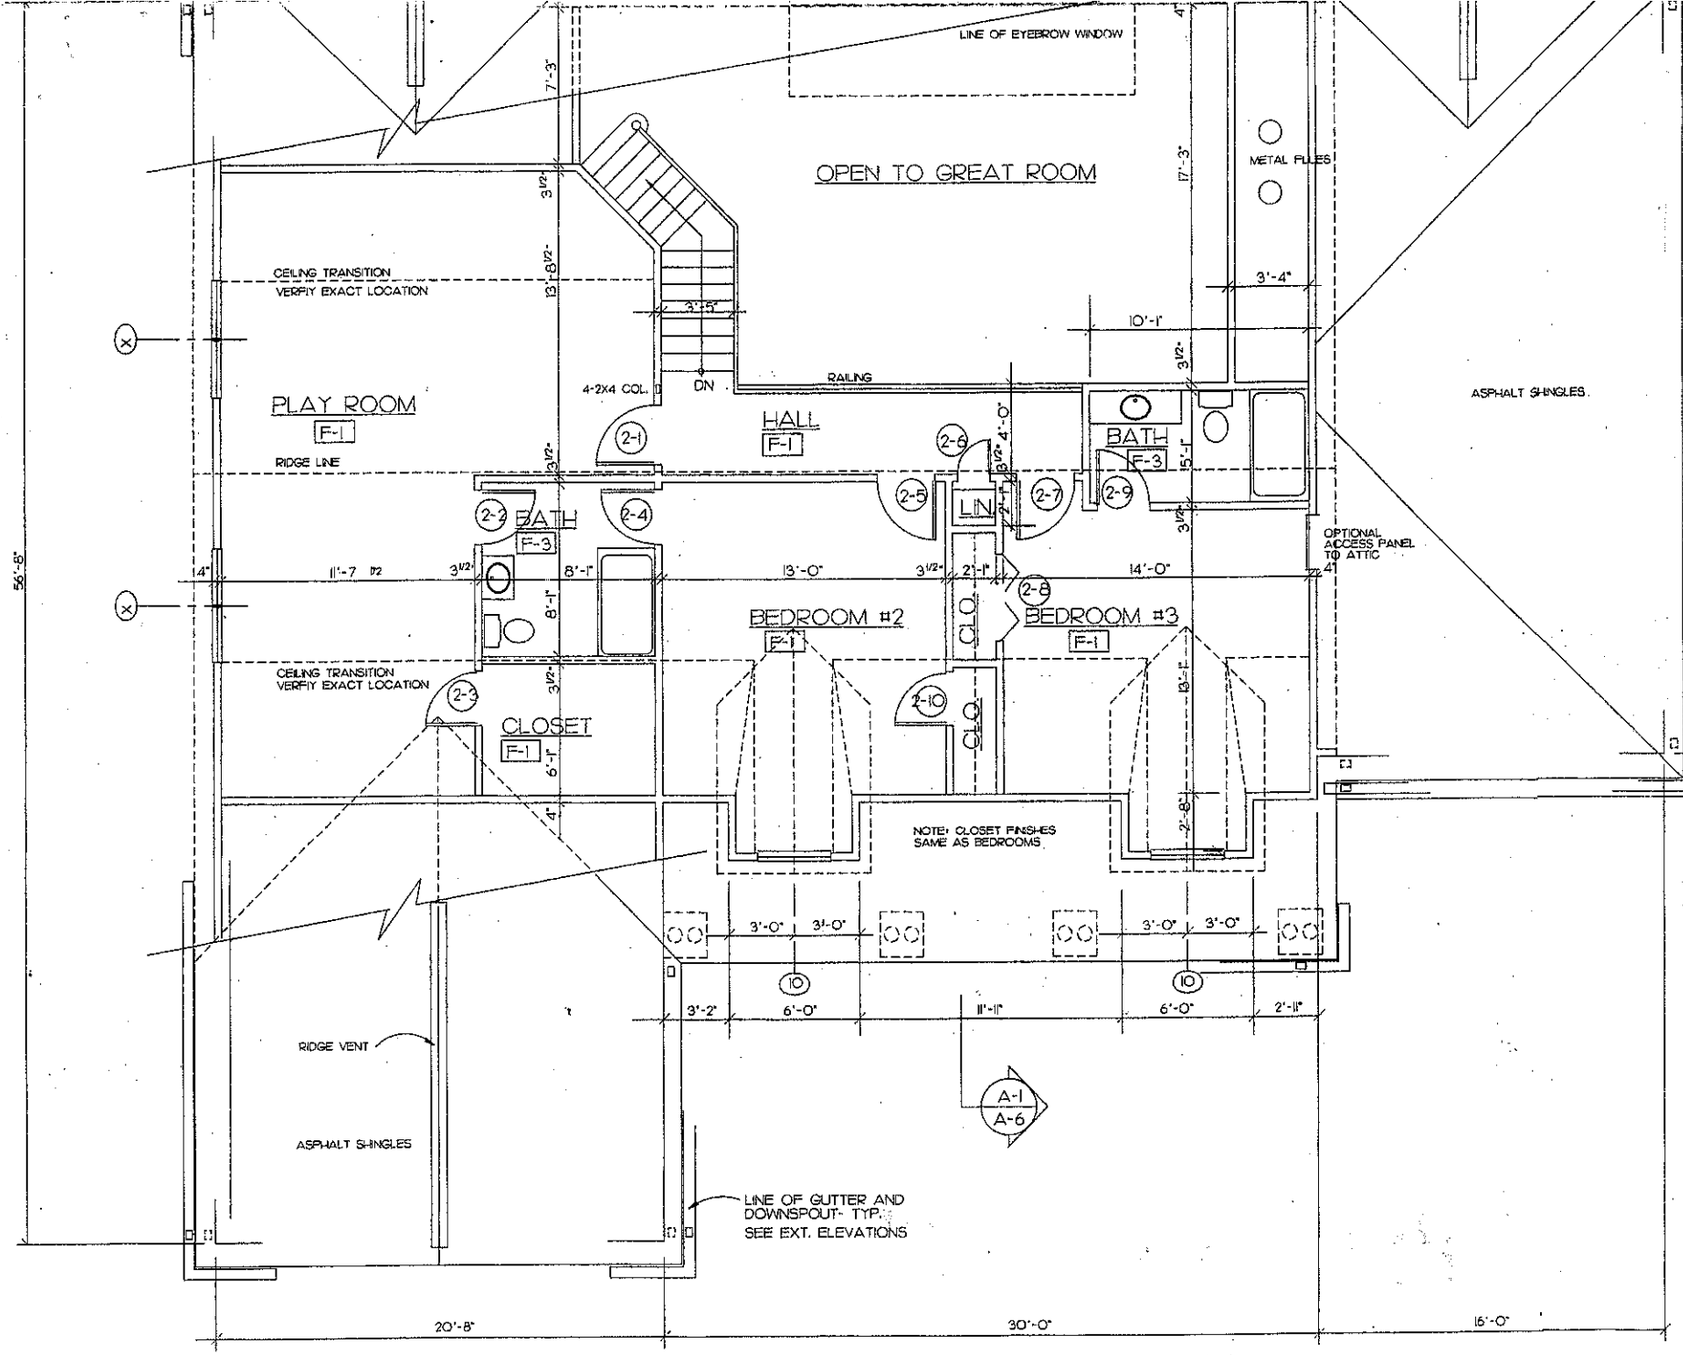

Acknowledgement Of
Plans Submittal ONLY!
Date 6/23/05
Date 6-23-05

GAR ENGINEERING, INC.
P.O. BOX 264
HARRISBURG, N.C. 28075

GA

PROJECT TITLE: JEFF SMITH

DRAWING NUMBER:
DRAWN BY: J. WILLI
CHECKED BY: G. RIFFL
REVISIONS:

A1 SECOND FLOOR PLAN

SCALE: 1/4" = 1' - 0"