




BENT BEAM DETAIL (A)

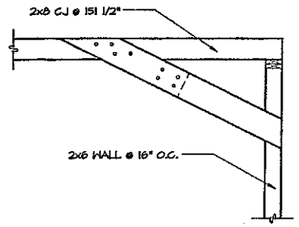

VAULTED CEILING DETAIL @ MASTER SUITE (B)

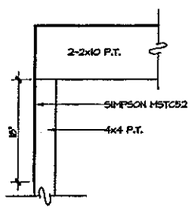

BEAM POST CONNECTION (C)
SCALE: 1" = 1'-0"

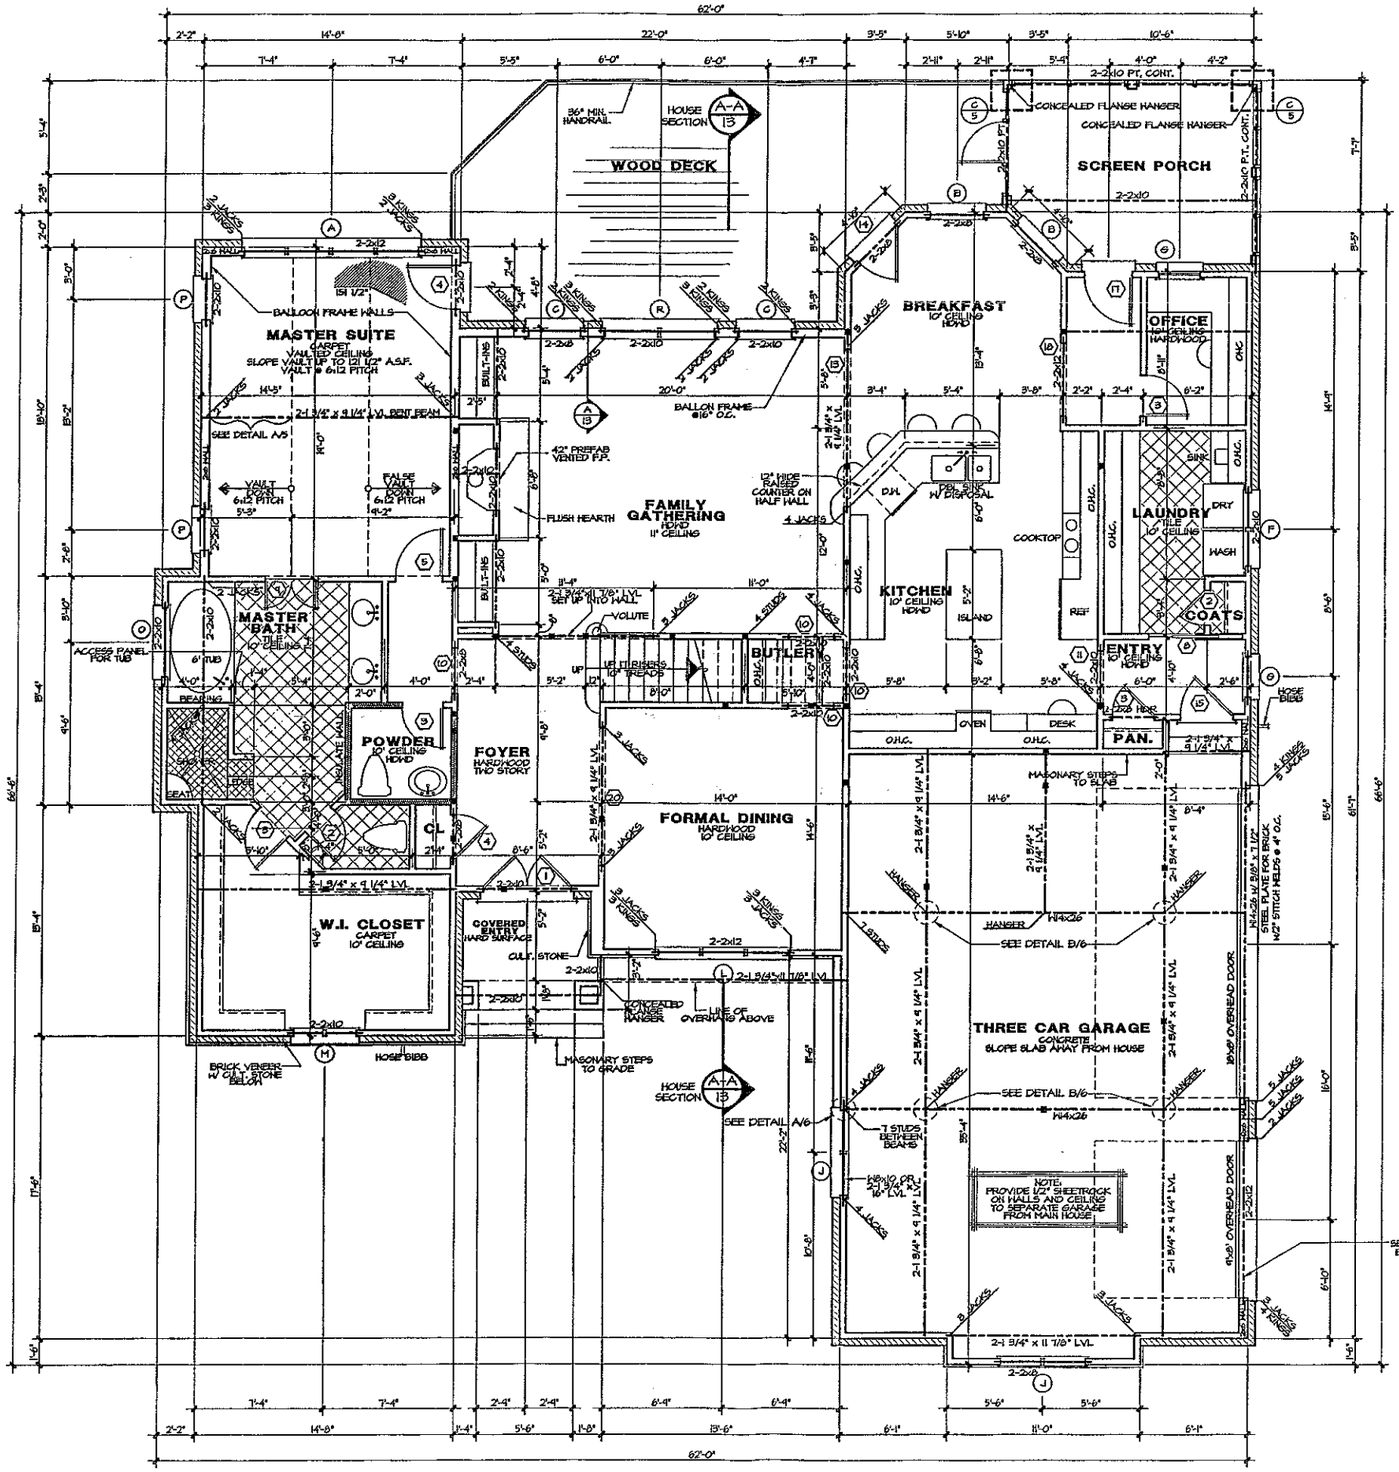

DOOR SCHEDULE

	SIZE	DESCRIPTION
1	2-2'4" x 6'8"	FRENCH
2	2'0" x 6'8"	SOLID PANEL
3	2'4" x 6'8"	SOLID PANEL
4	2'8" x 6'8"	FRENCH
5	2'4" x 6'8"	SOLID PANEL
6	2'4" x 6'8"	SOLID PANEL
7	2'8" x 6'8"	SOLID PANEL
8	2'8" x 8'0"	POCKET DOOR
9	2-1'4" x 8'0"	SOLID PANEL
10	2'8" x 8'0"	CASED OPENING
11	3'0" x 8'0"	CASED OPENING
12	8'0" x 8'0"	CASED OPENING
13	9'0" x 8'0"	CASED OPENING
14	5'0" x 6'8"	FRENCH
15	3'0" x 8'0"	SOLID (20E HOUR)
16	2'0" x 6'8"	SOLID PANEL
17	2'4" x 8'0"	FRENCH
18	4'2" x 8'0"	CASED OPENING
19	2'8" x 6'8"	CASED OPENING

WINDOW SCHEDULE

	SIZE	DESCRIPTION
A	4-2'4" x 6'0"	CASEMENT
B	3'0" x 6'0"	CASEMENT
C	3'0" x 6'0"	CASEMENT W/ 24" TRSH. ABOVE
D	2'0" x 3'0"	CASEMENT
E	2-3'0" x 5'0"	CASEMENT
F	2-2'0" x 4'0"	CASEMENT
G	2'4" x 4'0"	CASEMENT
H	3-2'4" x 4'0"	CASEMENT
I	2'0" x 5'0"	CASEMENT
J	2-2'4" x 5'0"	CASEMENT
K	2-2'4" x 5'0"	ARCHED TOP CASEMENT
L	3-2'4" x 5'0"	CASEMENT W/ 14" ARCHED TRSH. ABOVE
M	2-1'8" x 5'0"	FIXED
N	2-2'4" x 5'0"	CASEMENT
O	4'0" x 5'0"	FIXED (TEMPERED)
P	2'4" x 6'0"	CASEMENT
Q	3'0" x 5'0"	CASEMENT
R	2-3'0" x 6'0"	CASEMENT W/ 24" TRSH. ABOVE
S	1'8" x 3'8"	ARCHED TOP FIXED WINDOW
T	1'8" x 3'0"	ARCHED TOP FIXED

Sq. Footage To Brick
7/3/03

First Floor Heated	2292	Sq.Ft.
Second Floor Heated	1476	Sq.Ft.
Total Heated	3698	Sq.Ft.
Front Covered Entry	48	Sq.Ft.
Three Car Garage	837	Sq.Ft.
Upper Storage	186	Sq.Ft.
Screen Porch	148	Sq.Ft.
Total Under Roof	4917	Sq.Ft.

Sq. Footage To Stud
7/3/03

First Floor Heated	2131	Sq.Ft.
Second Floor Heated	1456	Sq.Ft.
Total Heated	3587	Sq.Ft.
Front Covered Entry	48	Sq.Ft.
Three Car Garage	808	Sq.Ft.
Upper Storage	186	Sq.Ft.
Screen Porch	148	Sq.Ft.
Total Under Roof	4777	Sq.Ft.

WALL HEIGHT (h)	STUD SIZE/ SPACING
h ≤ 10'	2x4 @ 16" oc
10' ≤ h ≤11'	2x4 @ 12" oc
11' ≤ h ≤ 18'	2x6 @ 16" oc
h >18'	CONSULT ENG.

TYPICAL SHEATHING IS 7/16" OSB W/8d NAILS @ 6" O.C. @ PANEL EDGE AND 12" O.C. IN FIELD. BLOCK ALL PANEL EDGES

■ INDICATES BLOCKING FOR ABOVE CONCENTRATED LOADS AND ROOF BRACING POINT LOADS U.N.O. STUD REQ'D AT EACH LOCATION

NOTE: ALL ANGLED WALLS ARE AT 45°

ALL HEADERS TO BE 2-2x10 U.N.O.

© Copyright, Carolina Design Group, Inc. - 2003

CAROLINA DESIGN GROUP
a residential design firm
10602 Bailey Road Suite A, Cornelius NC 28031
voice: 704.895.7805 fax: 704.895.0599
www.carolinadesigngroup.com

A NEW RESIDENCE BY
Dibble Custom Homes
LOT 112 THE POINT


SEAL


DRAWN BY	DATE
RF	7-3-03

DRAWING TITLE:
MAIN LEVEL FLOOR PLAN

SCALE: 1/4" = 1'-0"

SHEET NO:
5
OF 16 SHEETS

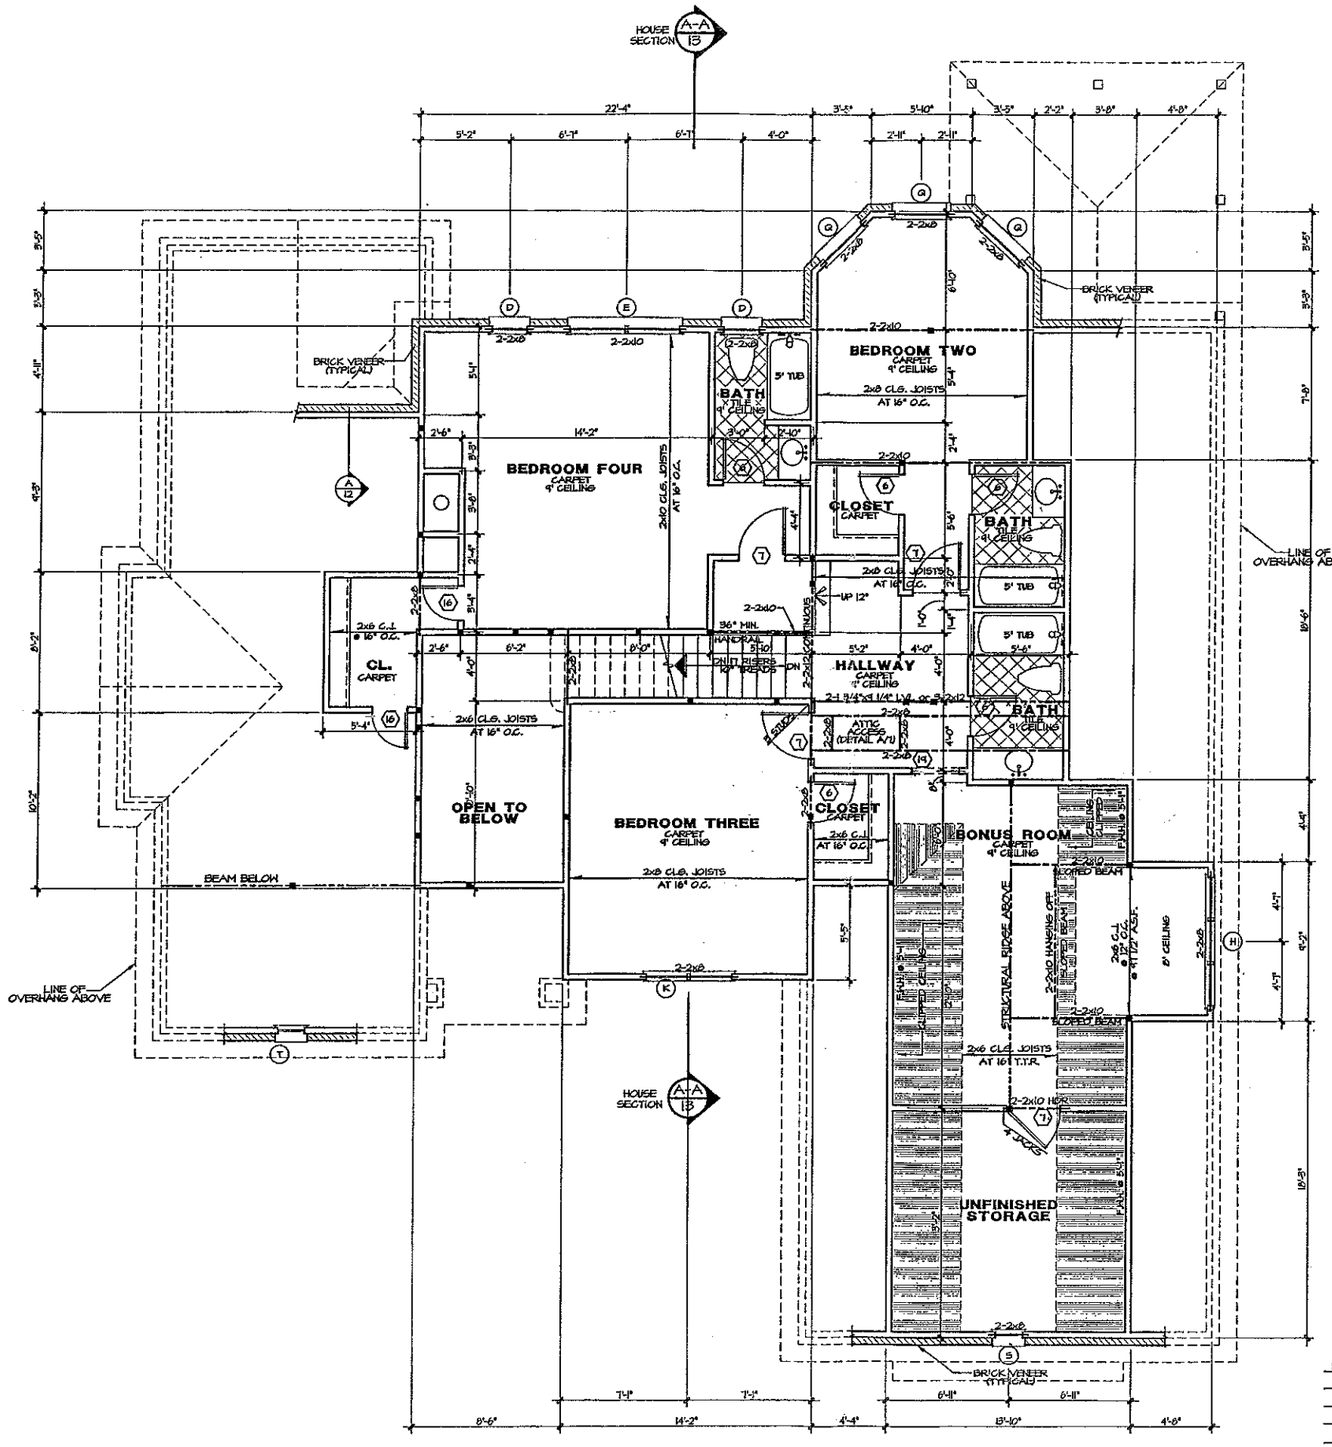

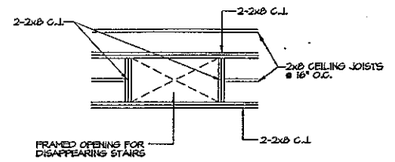

DISAP. STAIR DETAIL (A)
SCALE: 1/4" = 1'-0"

DOOR SCHEDULE

	SIZE	DESCRIPTION
1	2-2⁸ x 8⁰	FRENCH
2	2⁰ x 8⁰	SOLID PANEL
3	2⁴ x 8⁰	SOLID PANEL
4	2⁴ x 8⁰	FRENCH
5	2⁸ x 8⁰	SOLID PANEL
6	2⁴ x 6⁸	SOLID PANEL
7	2⁸ x 6⁸	SOLID PANEL
8	2⁸ x 8⁰	POCKET DOOR
9	2-1⁰ x 8⁰	SOLID PANEL
10	2⁸ x 8⁰	CASED OPENING
11	5⁰ x 8⁰	CASED OPENING
12	8⁰ x 8⁰	CASED OPENING
13	4⁰ x 8⁰	CASED OPENING
14	5⁰ x 8⁰	FRENCH
15	5⁰ x 8⁰	SOLID (ONE HOUR)
16	2⁰ x 6⁸	SOLID PANEL
17	2⁸ x 8⁰	FRENCH
18	4⁰ x 8⁰	CASED OPENING
19	2⁸ x 6⁸	CASED OPENING

WINDOW SCHEDULE

	SIZE	DESCRIPTION
A	4-2⁴ x 6⁰	CASEMENT
B	3⁰ x 6⁰	CASEMENT
C	3⁰ x 6⁰	CASEMENT W/ 24" TRSH. ABOVE
D	2⁰ x 3⁰	CASEMENT
E	2-3⁰ x 5⁰	CASEMENT
F	2-2⁰ x 4⁸	CASEMENT
G	2⁴ x 4⁸	CASEMENT
H	3-2⁴ x 4⁸	CASEMENT
I	2⁰ x 5⁸	CASEMENT
J	2-2⁴ x 5⁸	CASEMENT
K	2-2⁴ x 5⁰	ARCHED TOP CASEMENT
L	3-2⁴ x 5⁸	CASEMENT W/ 14" ARCHED TRSH. ABOVE
M	2- 1⁸ x 5⁸	FIXED
N	2-2⁴ x 5⁰	CASEMENT
O	4⁰ x 5⁰	FIXED (TEMPERED)
P	2⁴ x 6⁰	CASEMENT
Q	3⁰ x 5⁰	CASEMENT
R	2-3⁰ x 6⁰	CASEMENT W/ 24" TRSH. ABOVE
S	1⁸ x 3⁸	ARCHED TOP FIXED WINDOW
T	1⁸ x 3⁰	ARCHED TOP FIXED

Sq. Footage To Brick
7/3/03

First Floor Heated	2222	Sq.Ft.
Second Floor Heated	1476	Sq.Ft.
Total Heated	3698	Sq.Ft.
Front Covered Entry	48	Sq.Ft.
Three Car Garage	837	Sq.Ft.
Upper Storage	186	Sq.Ft.
Screen Porch	148	Sq.Ft.
Total Under Roof	4917	Sq.Ft.

Sq. Footage To Stud
7/3/03

First Floor Heated	2131	Sq.Ft.
Second Floor Heated	1456	Sq.Ft.
Total Heated	3587	Sq.Ft.
Front Covered Entry	48	Sq.Ft.
Three Car Garage	808	Sq.Ft.
Upper Storage	186	Sq.Ft.
Screen Porch	148	Sq.Ft.
Total Under Roof	4777	Sq.Ft.

WALL HEIGHT (h)	STUD SIZE/ SPACING
h ≤ 10'	2x4 @ 16" oc
10' ≤ h ≤11'	2x4 @ 12" oc
11' ≤ h ≤ 18'	2x6 @ 16" oc
h >18'	CONSULT ENG.

■ INDICATES BLOCKING FOR ABOVE CONCENTRATED LOADS AND ROOF BRACING POINT LOADS U.N.O. STUD REQ'D AT EACH LOCATION

NOTE: ALL ANGLED WALLS ARE AT 45°

© Copyright, Carolina Design Group, Inc. - 2003

CAROLINA DESIGN GROUP
a residential design firm
10602 Bailey Road Suite A, Cornelius NC 28031
voice: 704.895.7805 fax: 704.895.0599
www.carolinadesigngroup.com

A NEW RESIDENCE BY
Dibble Custom Homes
LOT 1121 THE POINT

SEAL

DRAWN BY	DATE
RF	7-3-03

DRAWING TITLE:
UPPER LEVEL FLOOR PLAN

SCALE: 1/4" = 1'-0"

SHEET NO:
7
OF 16 SHEETS