
4BDRM

Acknowledgement Of Plans Submittal ONLY!

W. Hunter R.S. Date 7/24/03

Date 7/24/03

GREYFRIARS ROAD
60' RIGHT OF WAY

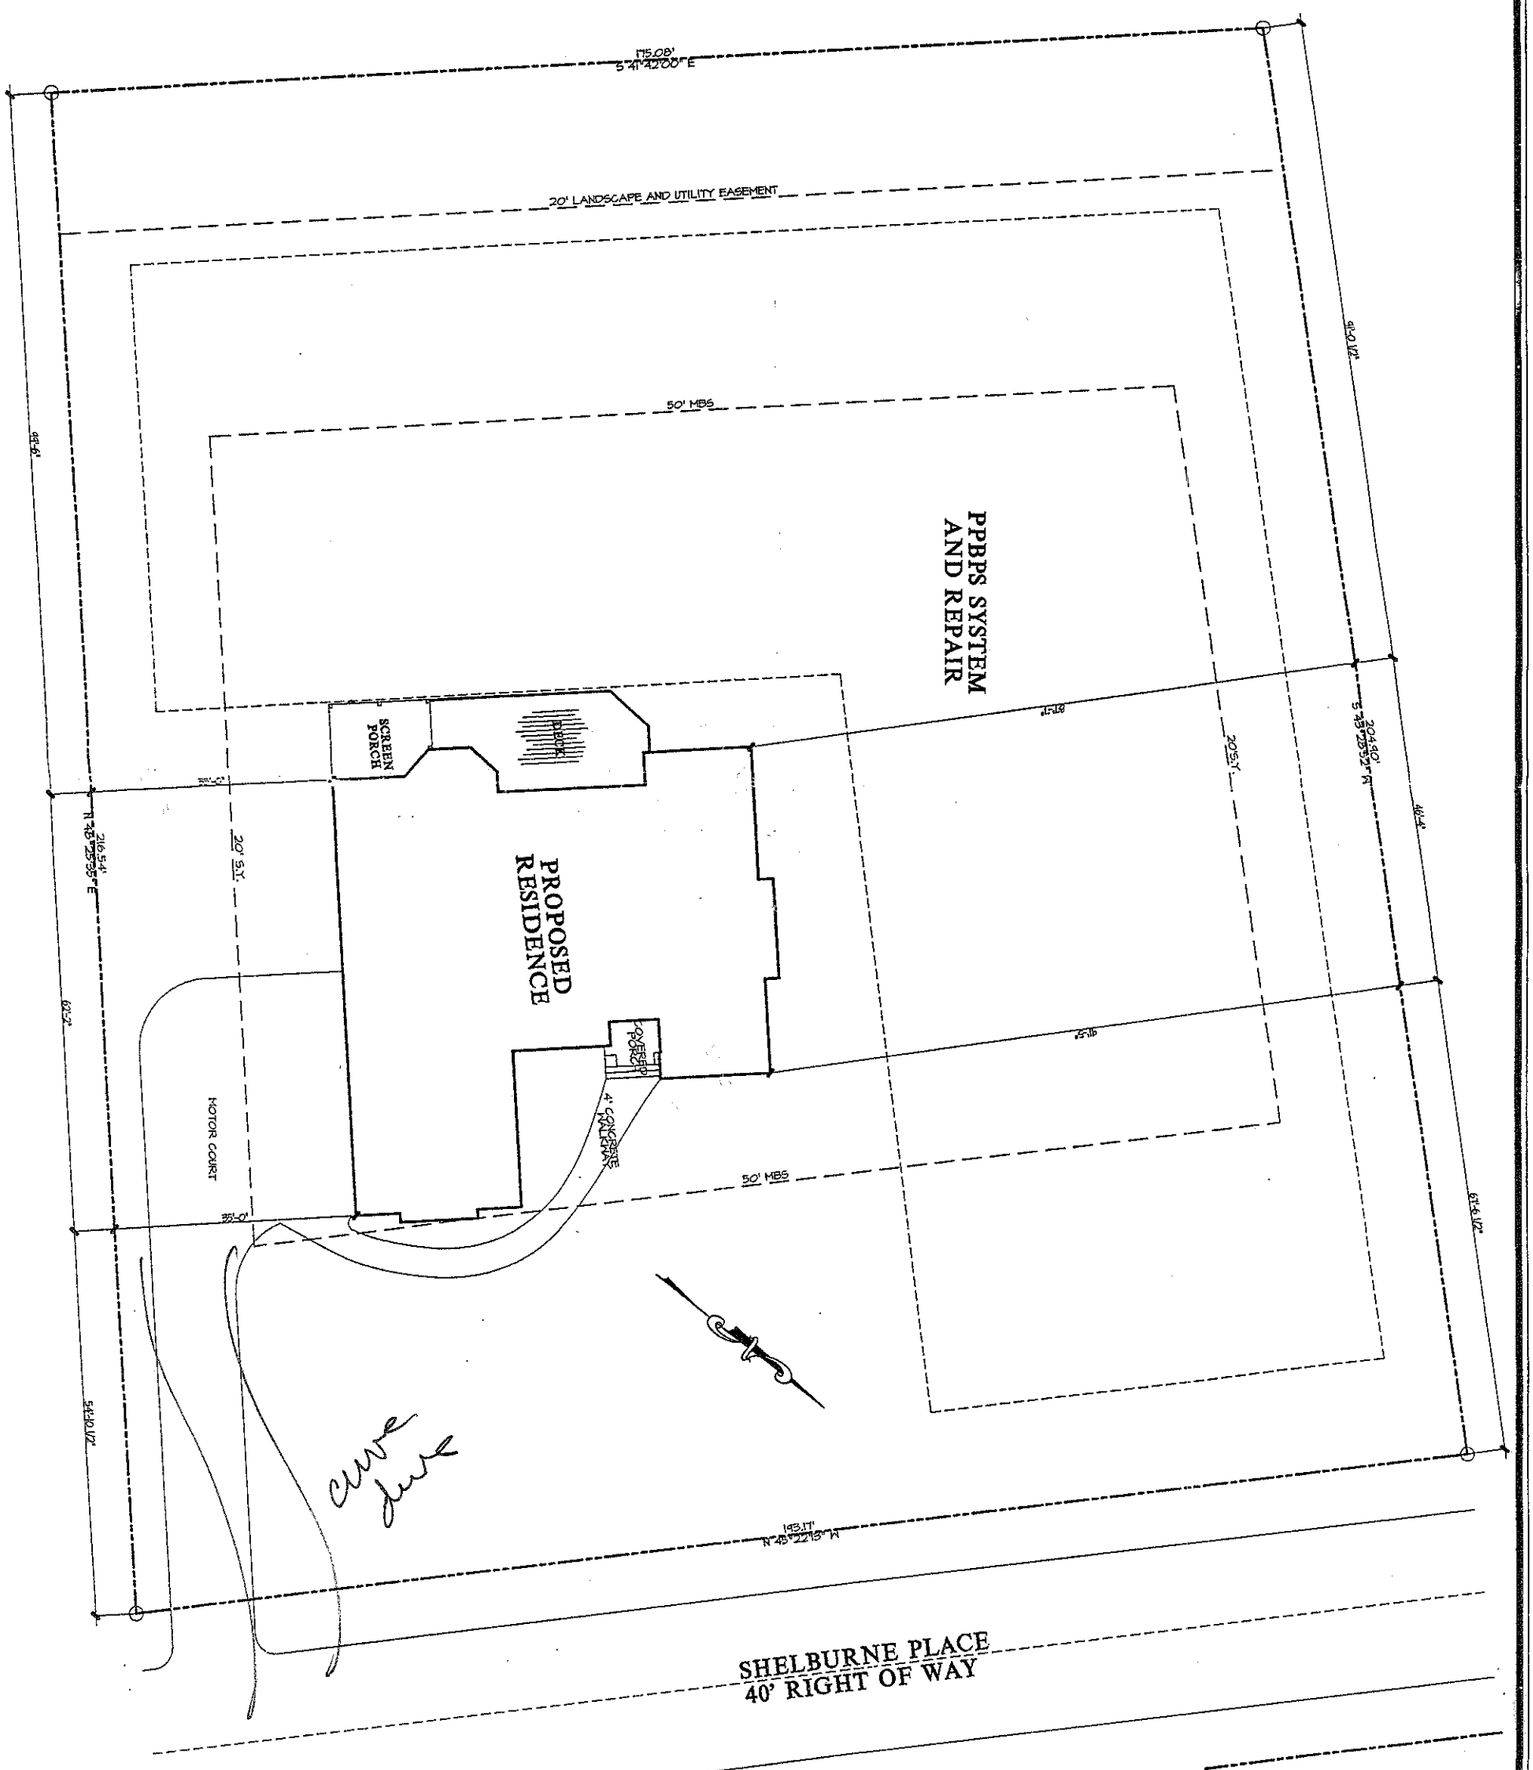

© Copyright, Carolina Design Group, Inc. - 2003

SHEET NO. 2 OF 16 SHEETS

SCALE: 1" = 10'

DRAWING TITLE: SITE PLAN

DRAWN BY: RP

DATE: 7-3-03

SEAL

A NEW RESIDENCE BY

Dibble Custom Homes

LOT 1121 THE POINT

CAROLINA DESIGN GROUP
a residential design firm
10602 Bailey Road Suite A, Cornelius NC 28031
voice: 704.895.7805 fax: 704.895.0599
www.carolinadesigngroup.com