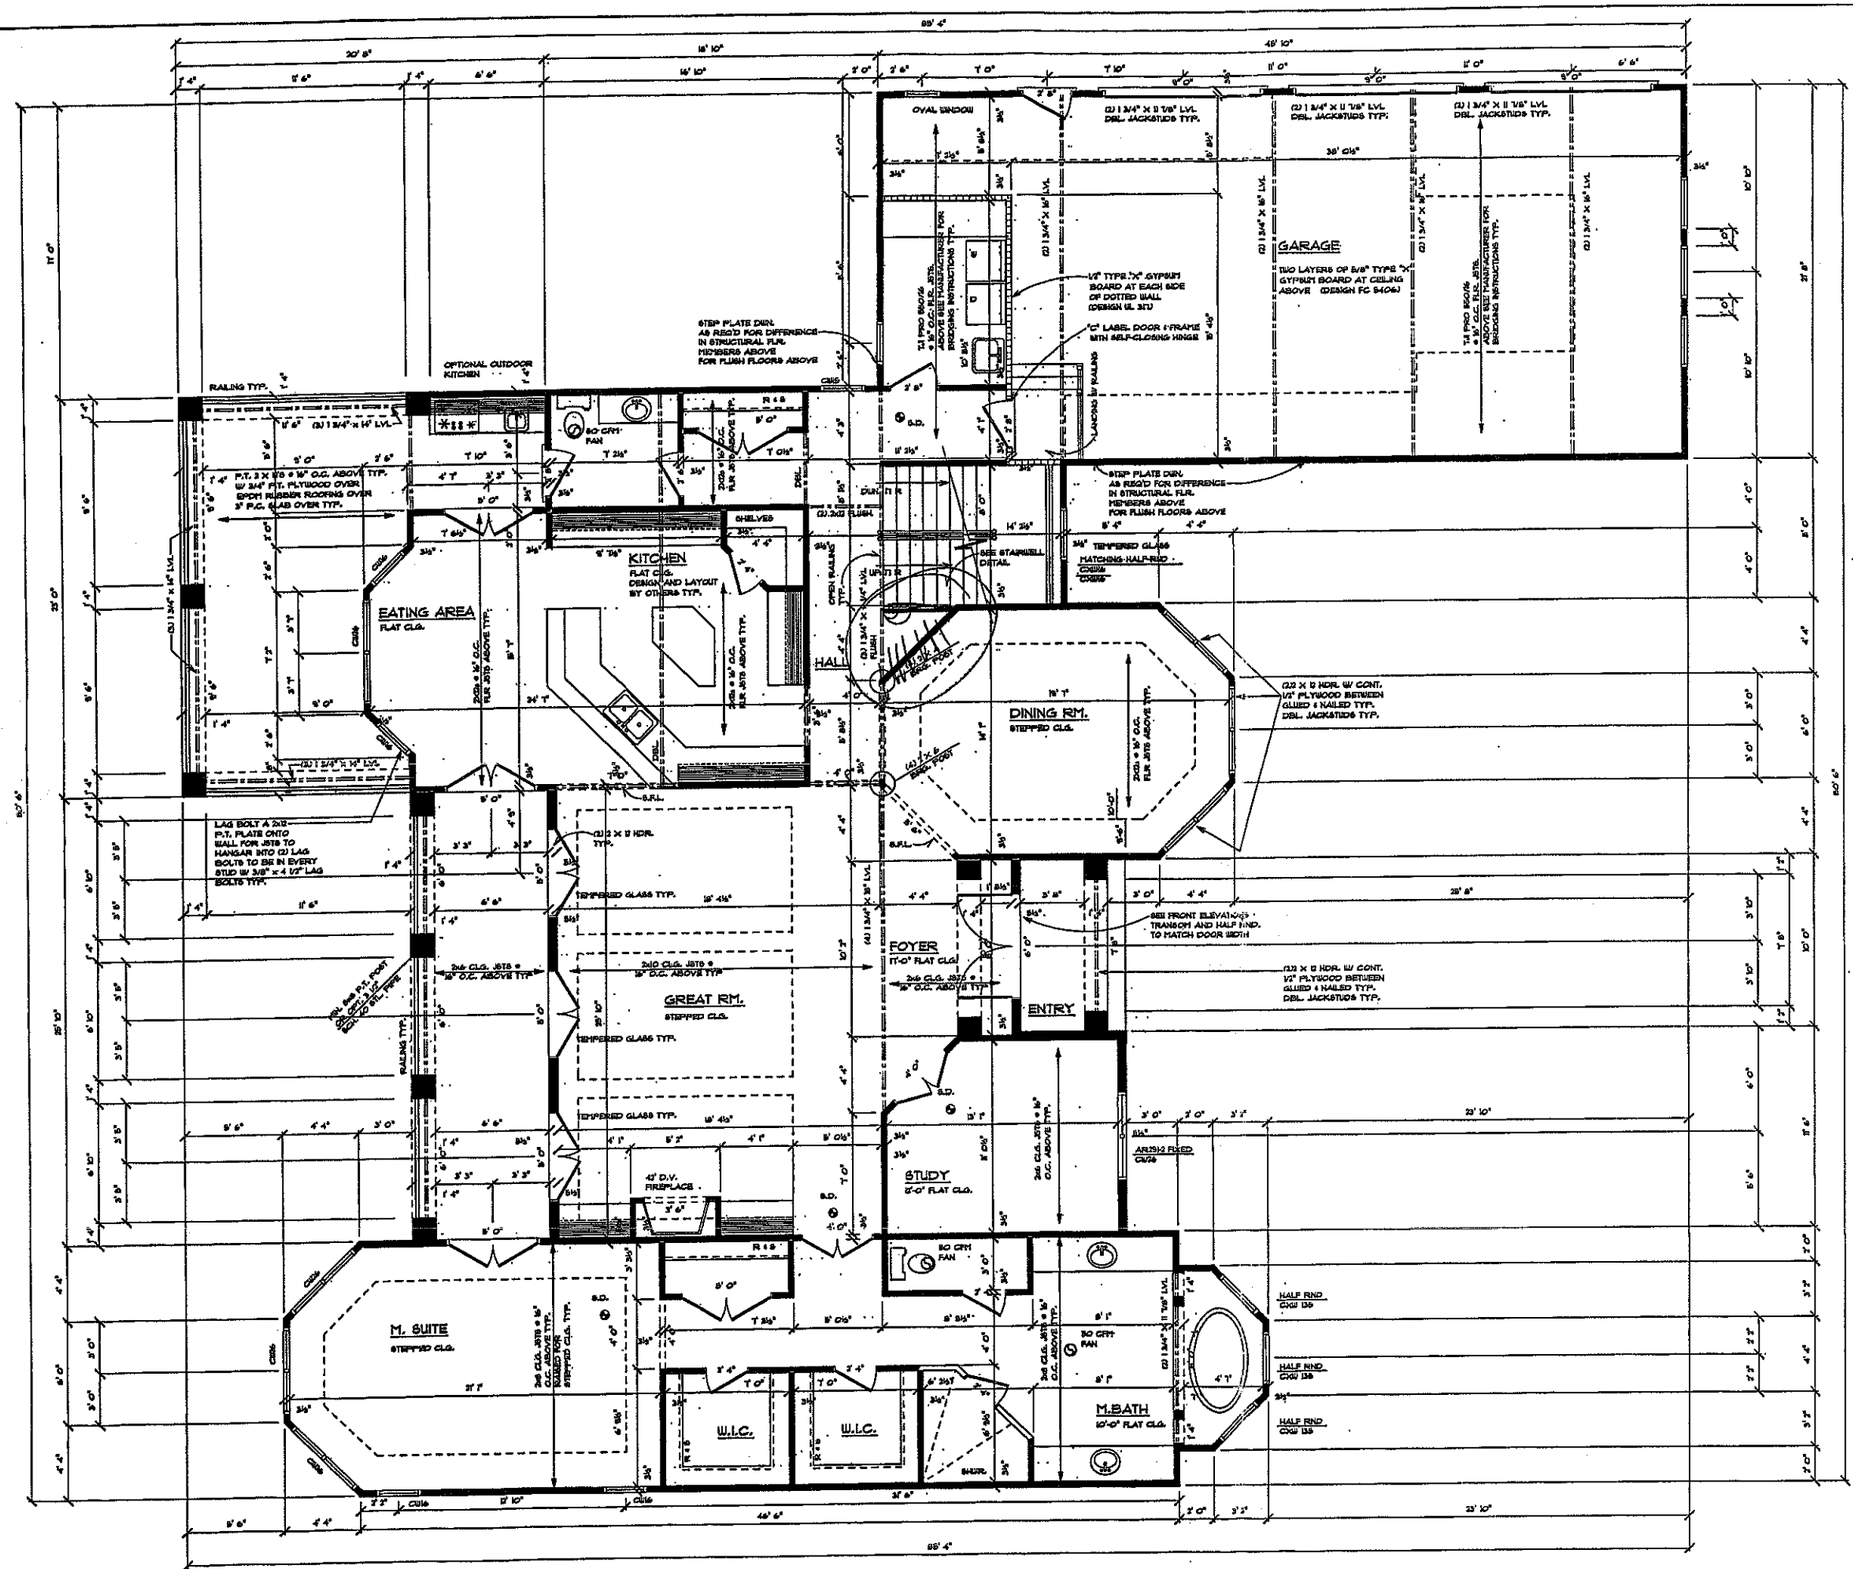


Acknowledgement Of Plans Submittal ONLY!

Date 1/7/03

Date 1/7/03

FIRST FLOOR PLAN

1/4" = 1'-0"

2566 SQ. FT.

NOTES:

CONTRACTOR TO VERIFY ALL DIMENSIONS PRIOR TO BUILDING
DO BRIDGING @ CENTER OF ALL JOIST SPANS
DOUBLE FLOOR JOISTS UNDER ALL PARALLEL PARTITIONS ABOVE TYP.
2x4s @ 16" O.C. EXTERIOR WALL CONSTR. UNLESS NOTED
ANDERSEN WINDOW NUMBERS NOTED
HARDWIRE SMOKE DETECTORS IN BDRMS TYP.
ALL BRG. POSTS TO BE BLOCKED SOLID THROUGH FLOOR LEVELS

CEILING JOIST TABLE	
SOUTHERN PINE #2 OR BETTER	MAX SPAN
2x6s @ 16" O.C.	12'-8"
2x8s @ 16" O.C.	16'-0"
2x10s @ 16" O.C.	19'-6"

TYPICAL HEADERS	
3'-0" OPENING	(2) 2x6s WITH 1/2" PLYWOOD
4'-0" OPENING	(2) 2x8s WITH PLYWOOD
5'-0" OPENING	(2) 2x10s WITH PLYWOOD
6'-0" OPENING	(2) 2x12s WITH PLYWOOD
6'+ OPENINGS	(2) 2x12s WITH PLYWOOD UNLESS NOTED OTHERWISE

REVISIONS:

PROPOSED RESIDENCE AT: LOT # 43 WITHERSPOON

DATE: JANUARY 2003
DRAWN BY: JRZ
CHKD. BY: M.W.T.
PROJECT NO: 02-216

MWT

704-947-9772
FAX: 595-1725
8604 CLIFF CAMERON DRIVE
SUITE 140
CHARLOTTE, N.C., 28269

WARNING:
IT IS A VIOLATION OF THE LAW FOR ANY PERSON, UNLESS ACTING UNDER THE DIRECTION OF THE ARCHITECT, TO ALTER THESE PLANS IN ANY WAY.