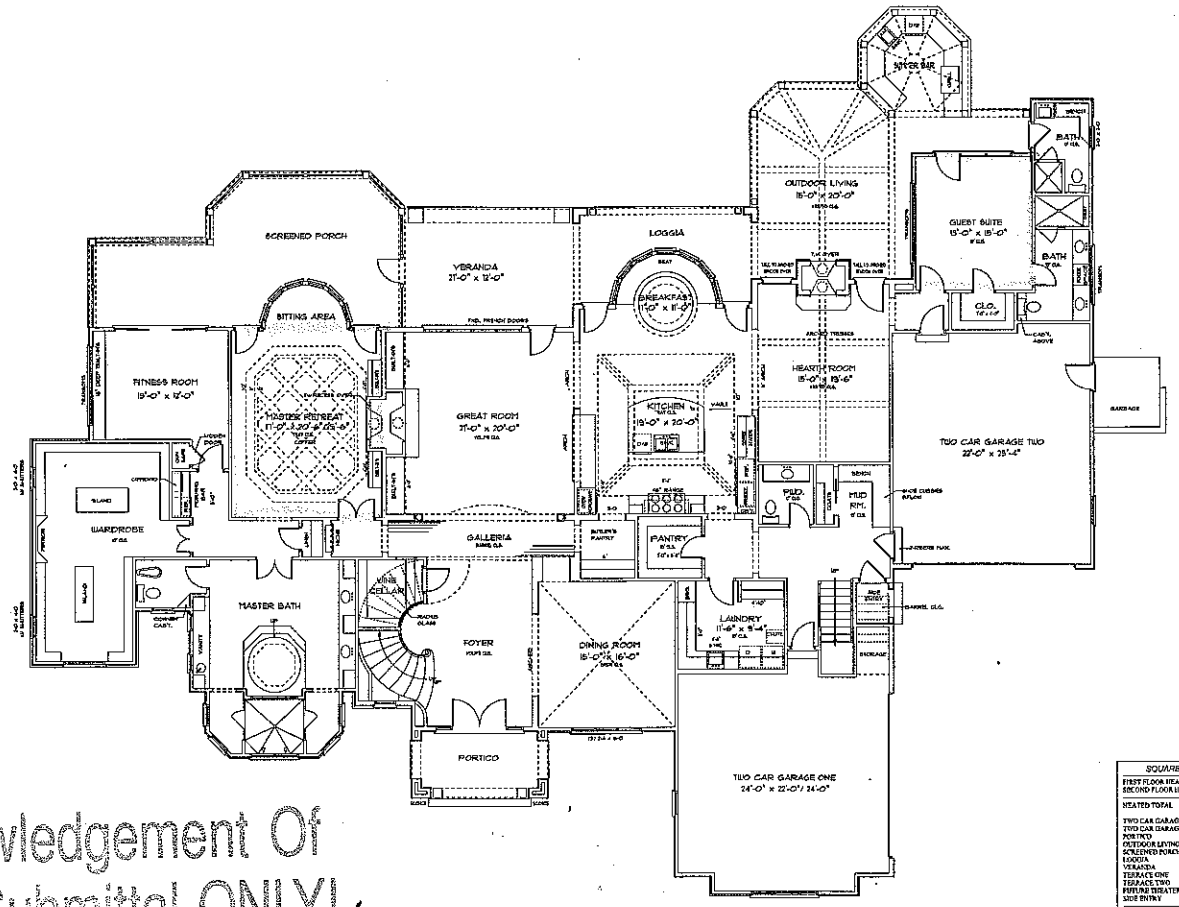


SQUARE FOOTAGE	
FIRST FLOOR HEATED	4450
SECOND FLOOR HEATED	1000
HEATED TOTAL	5450
TWO CAR GARAGE ONE	625
TWO CAR GARAGE TWO	892
PORTICO	185
OUTDOOR LIVING/SMOKER BAR	535
SCREENED PORCH	450
LOGGIA	156
VERANDA	252
TERRACE ONE	315
TERRACE TWO	126
FUTURE THEATER	404
SIDE ENTRY	24
TOTAL UNDER ROOF	8963

Acknowledgement Of
Plans Submittal ONLY!
Date 1/29/13
Date

1127

FIRST FLOOR PLAN

Custom Residential Designs
P.O. Box 691286
Mint Hill, NC 28227
tel: 704-545-2928
fax: 704-545-0690

G.B. ENGINEERING
133 MIDDLETON PLACE
MOORESVILLE, NC 28117
(704) 677-5339

PROJECT:

The Sokal Residence

LOT 1127, LAKE NORMAN

© COPYRIGHT 2012

DRAWN BY:
J.L. BARJAVELLEACH

DATE:
10/27/2012


REVISED:

SHEET ____

OF ____

Custom Residential Designs

P.O. Box 691286
Mint Hill, NC 28227
tel: 704-545-2928
fax: 704-545-0600

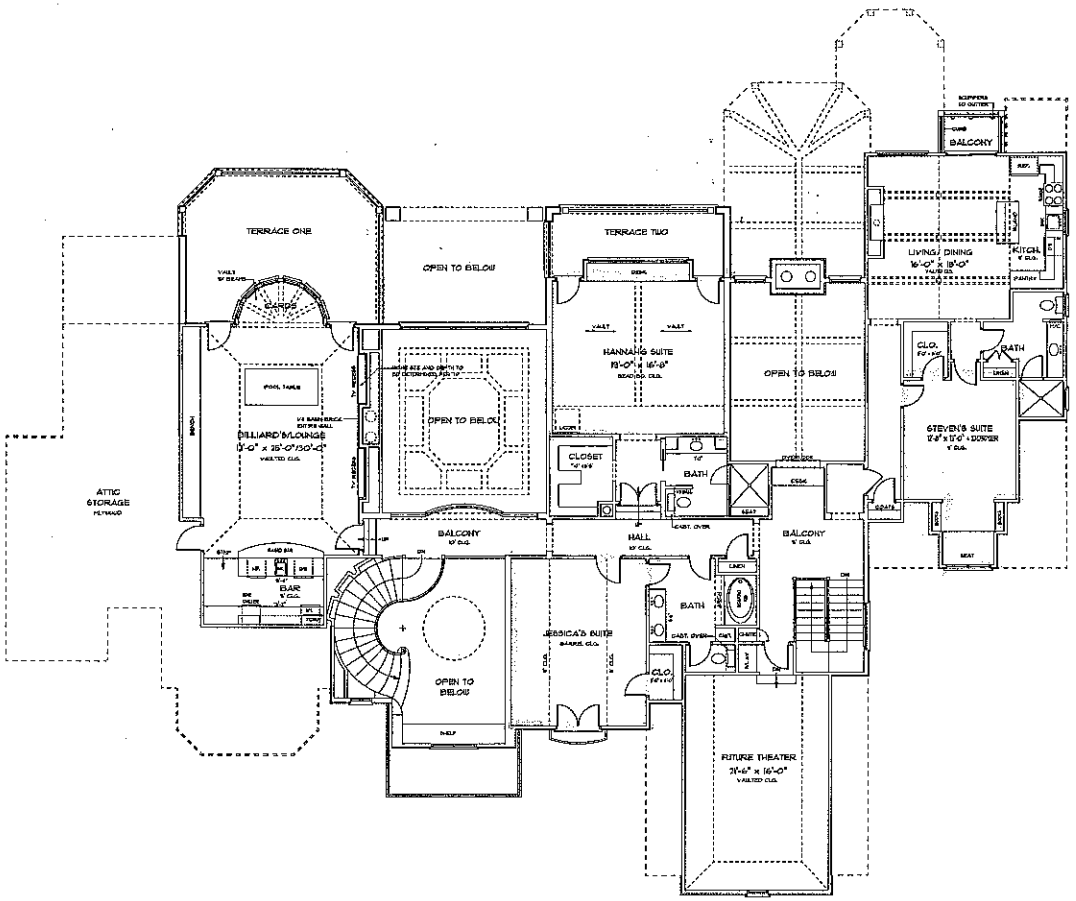

SECOND FLOOR PLAN

Acknowledgement Of
Plans Submittal ONLY!
Lou K Beede Date 1/29/13
_____ Date _____

G.B. ENGINEERING
133 MIDDLETON PLACE
MOORESVILLE, NC 28117
(704) 677-5339

PROJECT:

The Sokol Residence

LOT 1127, LAKE NORMAN


© COPYRIGHT 2012

DRAWN BY:
J.J. BARUA/E.LEACH

DATE:
10/27/2012

REVISED:

SHEET ____
OF ____

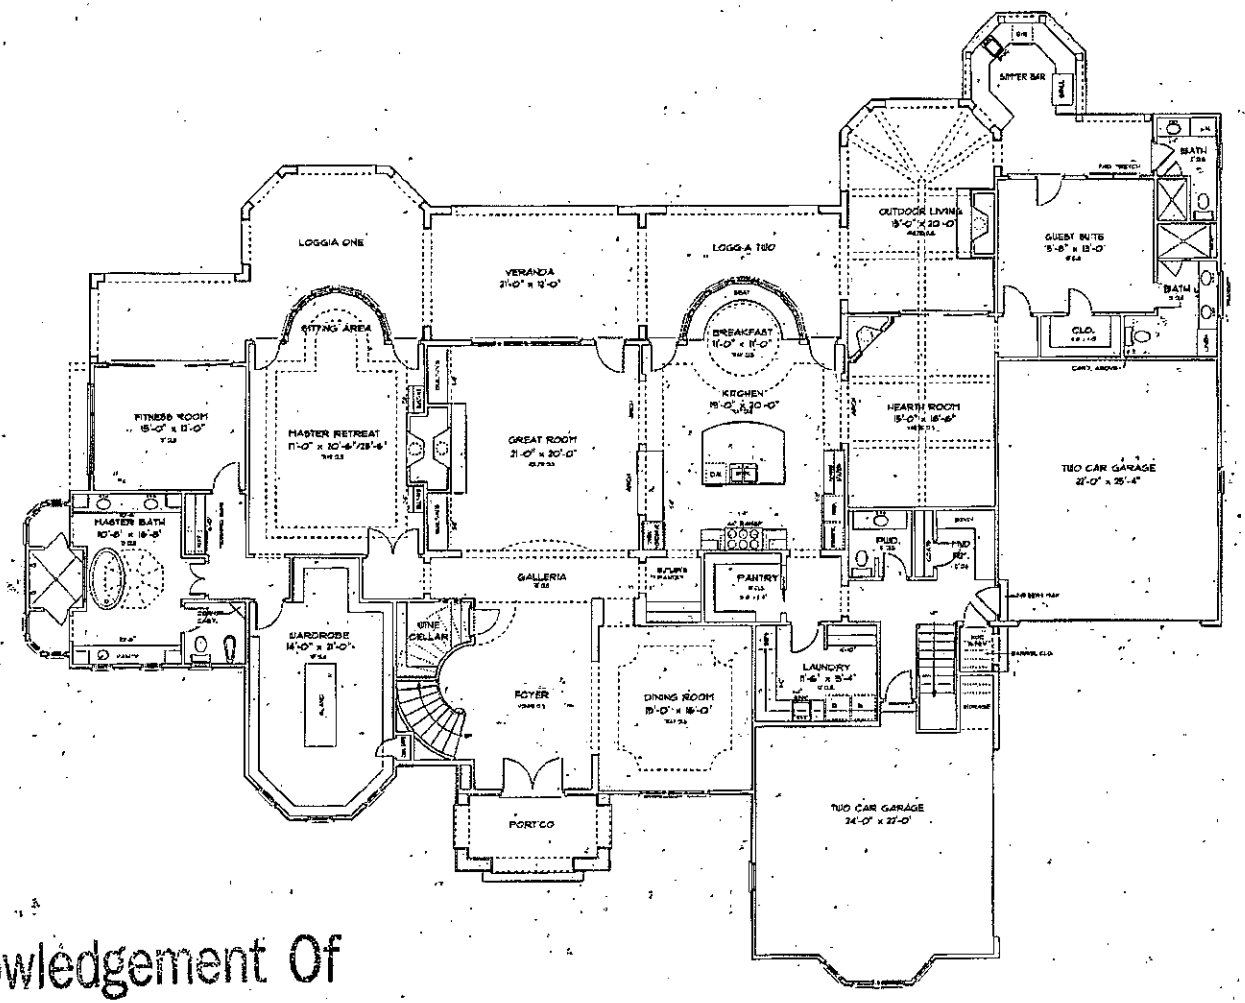

FIRST FLOOR PLAN

SCALE

SQUARE FOOTAGE	
FIRST FLOOR HEATED	6170
SECOND FLOOR HEATED	2919
HEATED TOTAL	9089
TWO CAR GARAGE/STORAGE	617
TWO CAR GARAGE	585
PORTICO	115
OUTDOOR LIVING	370
SUMMER BAR	77
LOGGIA ONE	297
LOGGIA TWO	264
VERANDA	279
TERRACE ONE	256
TERRACE TWO	167
FUTURE THEATER	594
SIDE ENTRY	24
TOTAL UNDER ROOF	10921

Acknowledgement Of
Plans Submittal ONLY!
Elaine Finneran Date 8-8-12
Marian Eckson Date 9/12/12

G.B. Engineering
P.O. Box 691286
Mint Hill, NC 28227
tel: 704-545-2928
fax: 704-545-0600

G.B. ENGINEERING
133 MIDDLETON PLACE
MOORESVILLE, NC 28117
(704) 677-5339

PROJECT:

The Sokal Residence

LOT 1127, LAKE NORMAN

© COPYRIGHT 2012

DRAWN BY:
J. BARJAVEL/EACH


DATE:
08/06/2012

REVISED:

SHEET

OF

P.O. Box 691286
Mint Hill, NC 28227
tel: 704-545-2928
fax: 704-545-0600

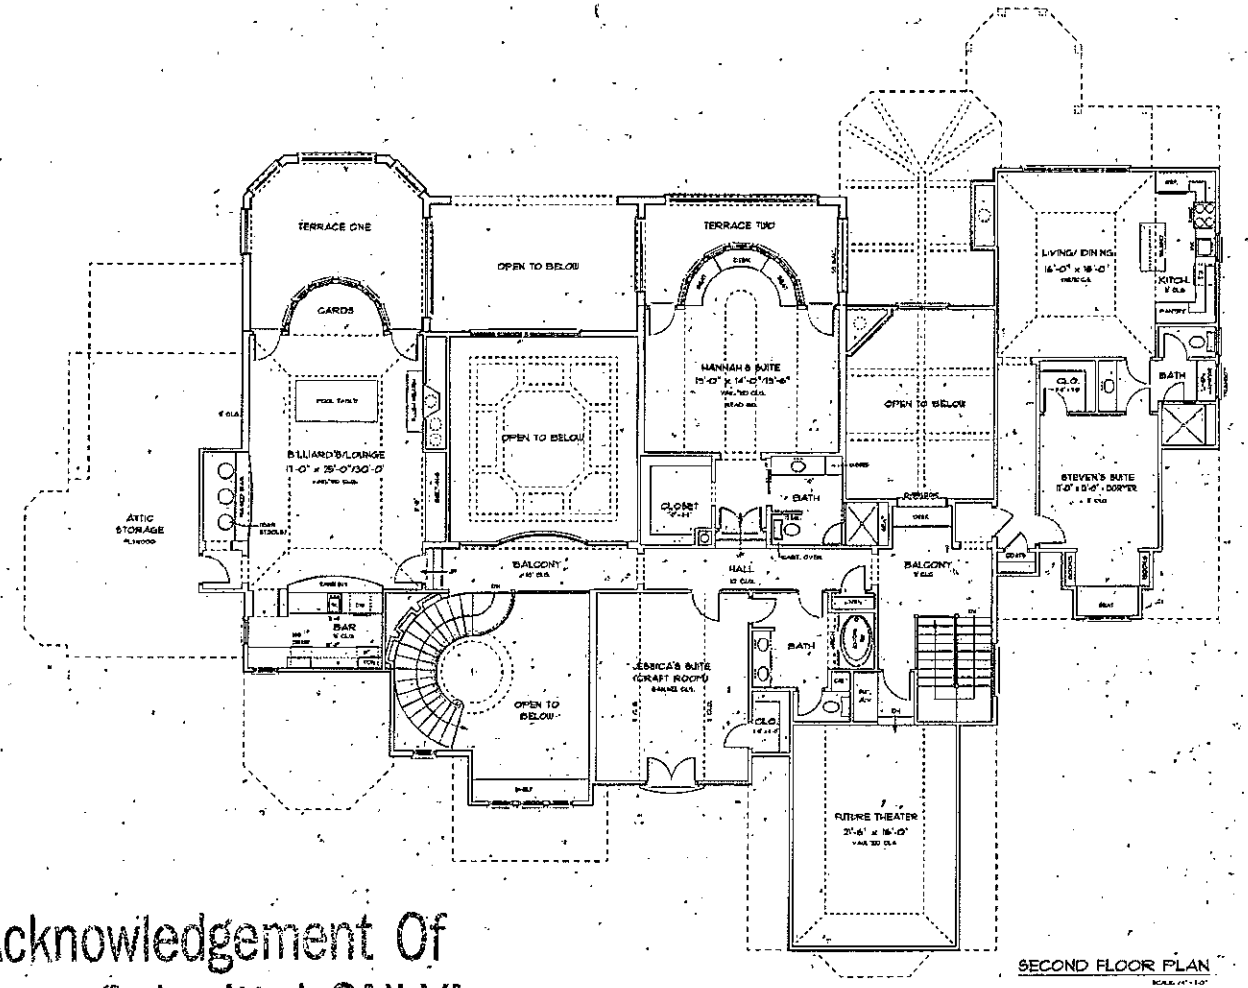

SECOND FLOOR PLAN

Acknowledgement Of
Plans Submittal ONLY!

Elaine Johnson Date 8-8-12

Maria Dotson Date 9/12/12

G.B. ENGINEERING
133 MIDDLETON PLACE
MOORESVILLE, NC 28117
(704) 677-5339

PROJECT:

The Sokol Residence

LOT 1127, LAKE NORMAN

© COPYRIGHT 2011


DRAWN BY:
JJ. BARJAVEL/EACH

DATE:
08/06/2012

REVISED:

SHEET ____

OF ____

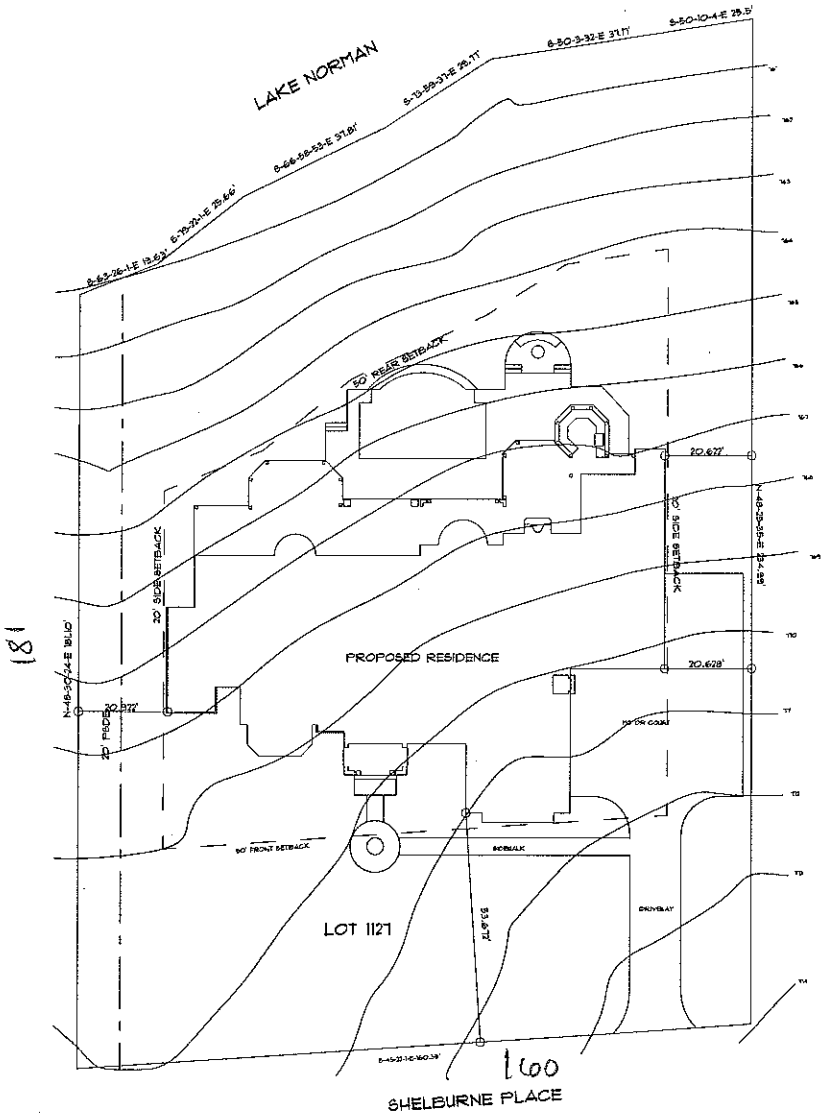

SITE PLAN
SCALE: 1" = 10'-0"

Custom Residential Designs

P.O. Box 691286
Mint Hill, NC 28227
tel: 704-545-2928
fax: 704-545-0600

G.B. ENGINEERING
133 MIDDLETON PLACE
MOORESVILLE, NC 28117
(704) 677-5339

PROJECT:

The Sokol Residence

LOT 1127, LAKE NORMAN

© COPYRIGHT 2012

DRAWN BY:
J.J. BARJAVEL/EACH

DATE:
08/06/2012

REVISED:

SHEET ____

OF ____