
Bonus Room doorway must be arched to not be considered a bedroom.

Garthong Cole 8/30/07
Susan Suelin 8/31/07

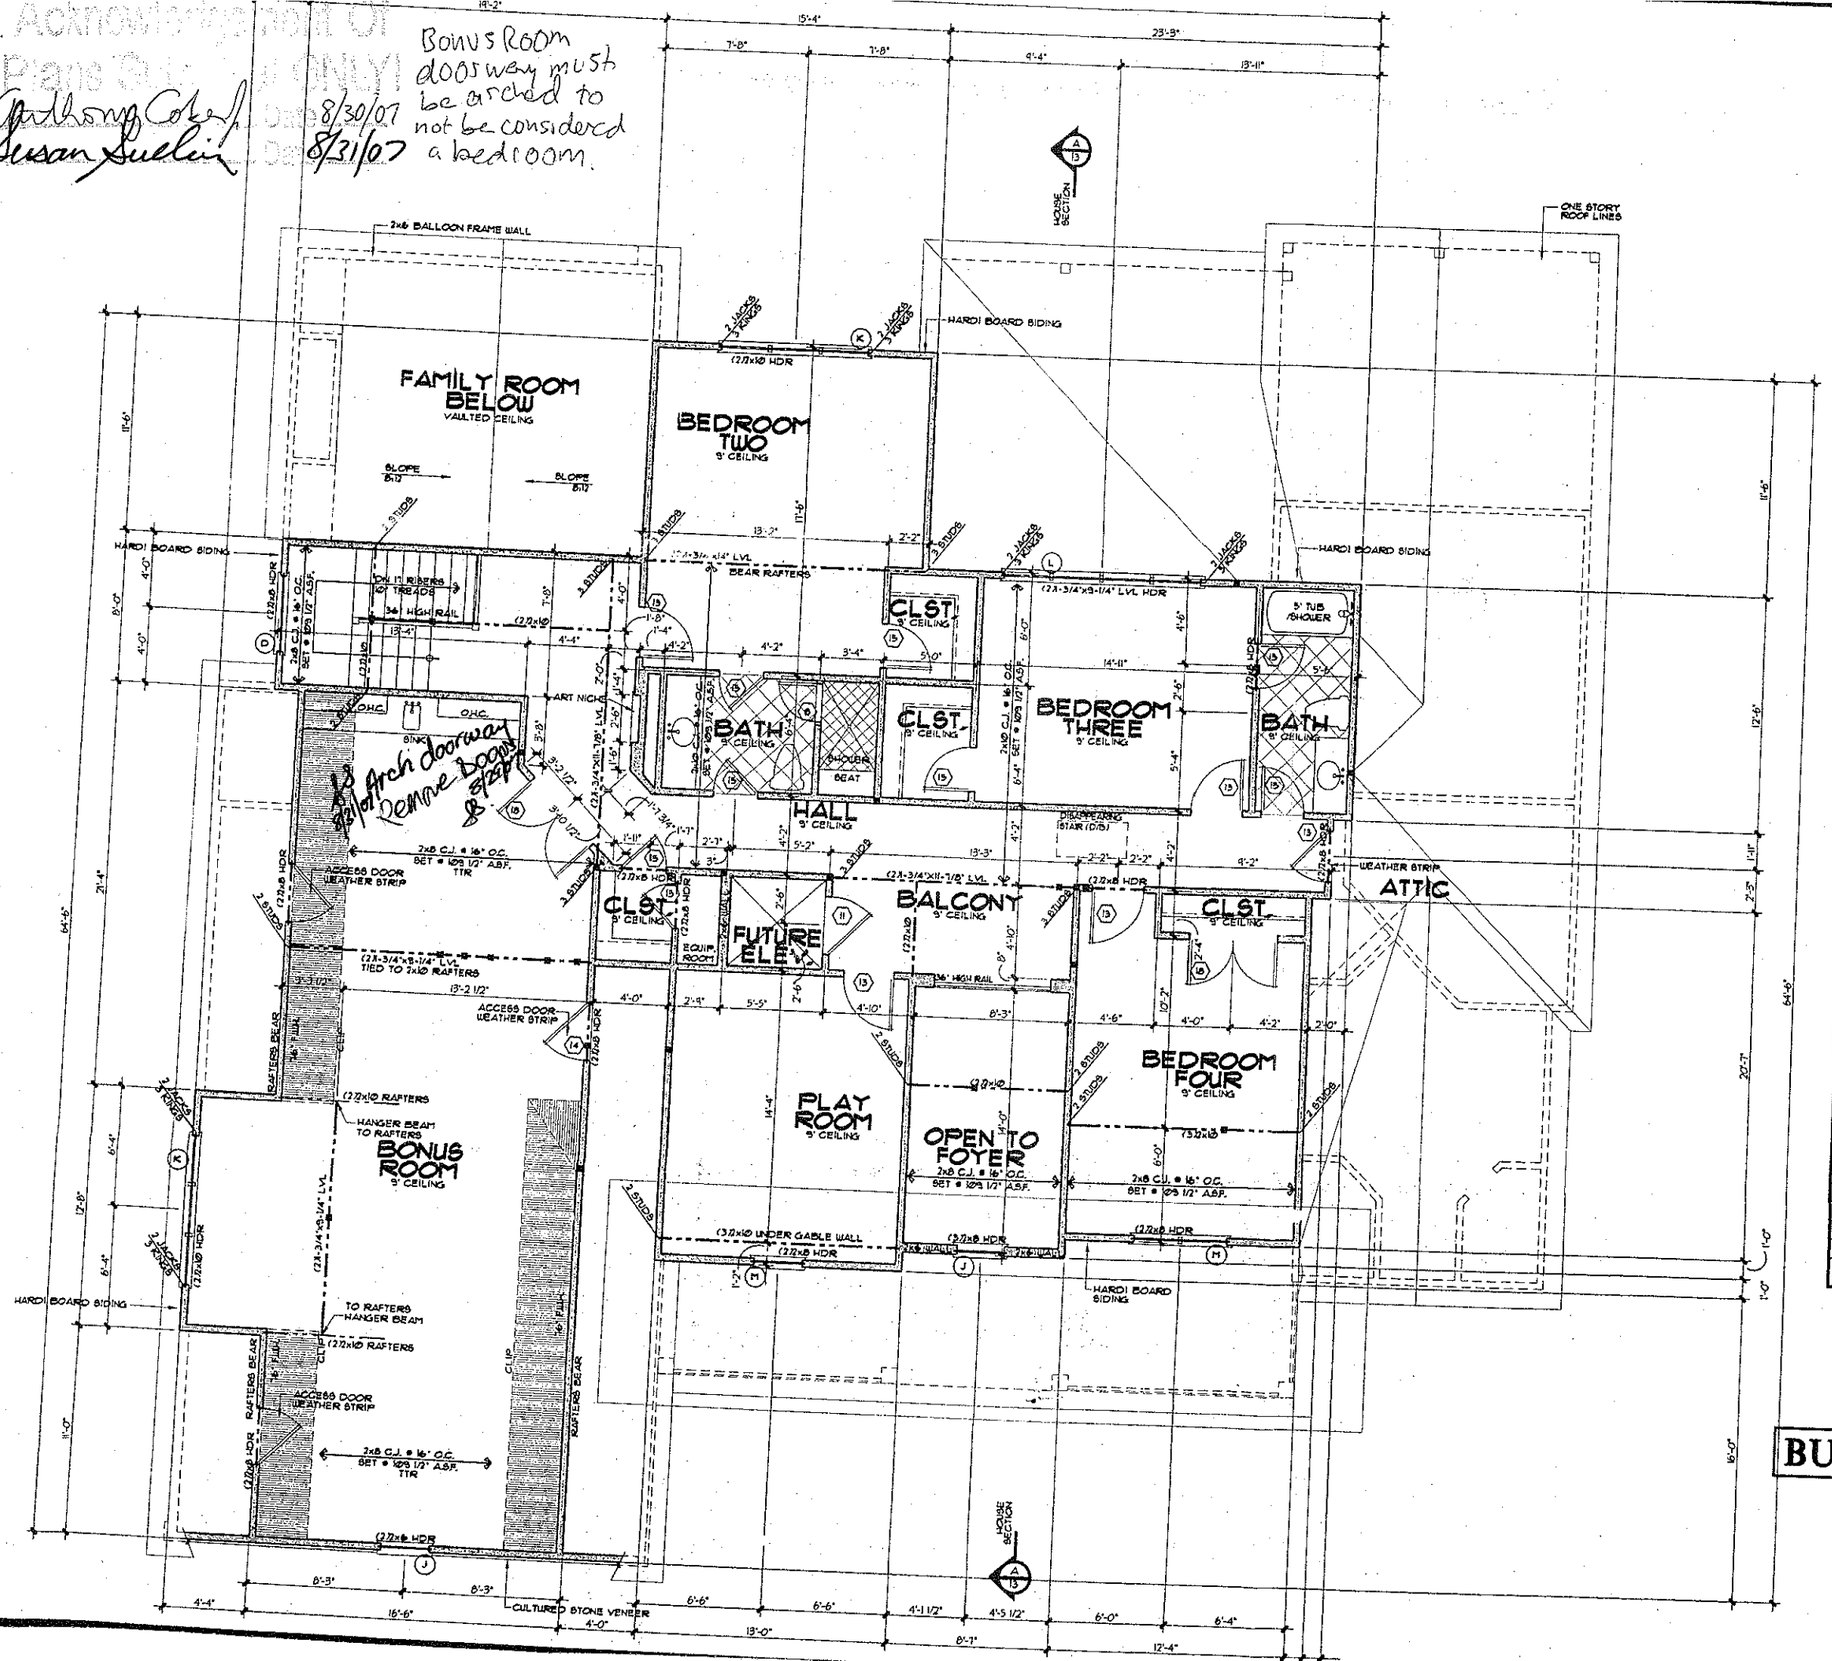

DOOR SCHEDULE

	SIZE	DESCRIPTION
1	2-5'0" x 8'0"	HALF-LITE
2	8'0" x 8'0"	CASED OPENING
3	2-2'8" x 8'0"	FRENCH
4	3'0" x 8'0"	CASED OPENING
5	4'0" x 8'0"	CASED OPENING
6	2'8" x 8'0"	SOLID PANEL DOOR
7	2'4" x 8'0"	SOLID PANEL DOOR
8	2'0"	GLASS SHOWER DOOR
9	4-2'8" x 8'0"	FRENCH (ONE OPERABLE)
10	3'0" x 8'0"	SCREEN DOOR
11	3'0" x 8'0"	SOLID PANEL DOOR
12	3'0" x 8'0"	20 MINUTE FIRE DOOR
13	2'8" x 6'8"	SOLID PANEL DOOR
14	3'0" x 6'8"	CASED OPENING
15	2'4" x 6'8"	SOLID PANEL DOOR
16	3'0" x 6'8"	SOLID PANEL DOOR
17	3'0" x 6'8"	POCKET DOOR
18	2-2'4" x 6'8"	SOLID PANEL DOOR
19	2'0" x 8'0"	SOLID PANEL DOOR
20	2'8" x 8'0"	FRENCH
21	3-2'8" x 8'0"	FRENCH W/ ONE OPERABLE
22	3'0" x 8'0"	FRENCH

WINDOW SCHEDULE

	SIZE	DESCRIPTION
A	3-2'8" x 5'0"	CASEMENT W/ 18" TRANSOM
B	2'8" x 6'0"	CASEMENT
C	2'0" x 5'0"	CASEMENT
D	4'0" x 5'0"	FIXED (TEMPERED)
E	2'8" x 1'4"	FIXED
F	4-2'8" x 6'0"	CASEMENT W/ TRAPAZOID ABOVE
G	2-2'8" x 4'8"	CASEMENT (TEMPERED)
H	2-2'8" x 6'0"	CASEMENT
J	2'8" x 6'0"	CASEMENT W/ ARCHED TOP
K	3-2'8" x 5'0"	CASEMENT
L	4-2'8" x 4'8"	CASEMENT
M	2-2'8" x 5'0"	CASEMENT
N	4 2'8" x 6'0"	CASEMENT W/ 18" TRANSOM
P	2'8" x 5'0"	CASEMENT W/ 18" TRANSOM

Square Footage

7/27/07
E.J.H.

Main Level Heated	2,635 Sq.Ft.
Upper Level Heated	2,259 Sq.Ft.
Total Heated	4,894 Sq.Ft.
Three Car Garage	937 Sq.Ft.
Screen Porch	232 Sq.Ft.
Covered Porch	210 Sq.Ft.
Total Under Roof	6,273 Sq.Ft.

NOTES:

- ALL ANGLED WALLS ARE 45 U.N.O.
- ■ INDICATES BLOCKING FOR ABOVE CONCENTRATED LOADS AND ROOF BRACING POINT LOADS U.N.O.
- SEE FRAMING NOTE 16 FOR HEADER SIZES UNLESS NOTED ON PLAN
- ALL DOORS ARE 6" FROM WALL UNLESS DIMENSIONED OTHERWISE
- WEATHERSTRIP ALL DOORS INTO ATTIC SPACE

EXTERIOR WALL HEIGHT (h)	STUD SIZE/ SPACING
h ≤ 10'	2x4 @ 16" oc
10' < h ≤ 11'	2x4 @ 12" oc
11' < h ≤ 18'	2x6 @ 16" oc
h > 18'	CONSULT ENG.

GARAGE WALL TO BE 2x6 @ 16" O.C. IF EXCEEDING 10' IN HEIGHT

BUILD IN REVERSE

CAROLINA DESIGN GROUP
a residential design firm
10602 Bailey Road Suite A, Cornelius NC 28031
voice: 704.895.7805 fax: 704.895.0599
www.carolinadesigngroup.com

ZANDE HOMES

A NEW RESIDENCE FOR
Mr. & Mrs. Fitzharris
LOT-1129 THE POINT

SEAL
PROFESSIONAL ENGINEER
SEAL 024878
CLARENCE W. PHILLIPS, JR.
8/31/07

STRUCTURAL INTEGRITY ENGINEERING, P.A.
585 N. Polk St.
Pineville, NC 28134
Seal for Structural Only

DRAWN BY	DATE
R.W.A./ E.J.H.	8-16-07
CHECKED BY	JOB NUMBER
C.T./ D.S.	ZAND-181-07

DRAWING TITLE:
UPPER LEVEL FLOOR PLAN

SCALE: 1/4" = 1'-0"

SHEET NO:

Acknowledgment of
Plans Submitted ONLY!
Anthony Colen Jr. 8/30/07
Date

DOOR SCHEDULE

	SIZE	DESCRIPTION
1	2-3⁰ x 8⁰	HALF-LITE
2	8⁰ x 8⁰	CASED OPENING
3	3-2⁰ x 8⁰	FRENCH
4	3⁰ x 8⁰	CASED OPENING
5	9⁰ x 8⁰	CASED OPENING
6	2⁰ x 8⁰	SOLID PANEL DOOR
7	2⁰ x 8⁰	SOLID PANEL DOOR
8	2⁰	GLASS SHOWER DOOR
9	4-2⁰ x 8⁰	FRENCH (ONE OPERABLE)
10	3⁰ x 8⁰	SCREEN DOOR
11	3⁰ x 8⁰	SOLID PANEL DOOR
12	3⁰ x 8⁰	20 MINUTE FIRE DOOR
13	2⁰ x 6⁰	SOLID PANEL DOOR
14	9⁰ x 6⁰	CASED OPENING
15	2⁰ x 6⁰	SOLID PANEL DOOR
16	3⁰ x 6⁰	SOLID PANEL DOOR
17	5⁰ x 6⁰	POCKET DOOR
18	2-2⁰ x 6⁰	SOLID PANEL DOOR
19	2⁰ x 8⁰	SOLID PANEL DOOR
20	2⁰ x 8⁰	FRENCH
21	5-2⁰ x 8⁰	FRENCH w/ ONE OPERABLE
22	5⁰ x 8⁰	FRENCH

WINDOW SCHEDULE

	SIZE	DESCRIPTION
A	3-2⁰ x 5⁰	CASEMENT W/ 18" TRANSOM
B	2⁰ x 6⁰	CASEMENT
C	2⁰ x 5⁰	CASEMENT
D	4⁰ x 5⁰	FIXED (TEMPERED)
E	2⁰ x 1⁰	FIXED
F	4-2⁰ x 6⁰	CASEMENT W/ TRAPAZOID ABOVE
G	2-2⁰ x 4⁰	CASEMENT (TEMPERED)
H	2-2⁰ x 6⁰	CASEMENT
J	2⁰ x 6⁰	CASEMENT W/ ARCHED TOP
K	3-2⁰ x 5⁰	CASEMENT
L	4-2⁰ x 4⁰	CASEMENT
M	2-2⁰ x 5⁰	CASEMENT
N	4 2⁰ x 6⁰	CASEMENT W/ 18" TRANSOM
P	2⁰ x 5⁰	CASEMENT W/ 18" TRANSOM

Square Footage
7/27/07
E.J.H.

Main Level Heated	2,635 SqFt.
Upper Level Heated	2,259 SqFt.
Total Heated	4,894 SqFt.
Three Car Garage	937 SqFt.
Screen Porch	232 SqFt.
Covered Porch	210 SqFt.
Total Under Roof	6,273 SqFt.

NOTES:

- ALL ANGLED WALLS ARE 45° U.N.O.
- ■ INDICATES BLOCKING FOR ABOVE CONCENTRATED LOADS AND ROOF BRACING POINT LOADS U.N.O.
- SEE FRAMING NOTE 16 FOR HEADER SIZES UNLESS NOTED ON PLAN
- ALL DOORS ARE 6" FROM WALL UNLESS DIMENSIONED OTHERWISE

EXTERIOR WALL HEIGHT (h)	STUD SIZE/ SPACING
h ≤ 10'	2x4 @ 16" oc
10' < h ≤ 11'	2x4 @ 12" oc
11' < h ≤ 18'	2x6 @ 16" oc
h > 18'	CONSULT ENG.

GARAGE WALL TO BE 2x6 @ 16" O.C. IF EXCEEDING 10' IN HEIGHT

BUILD IN REVERSE

CAROLINA DESIGN GROUP
a residential design firm

A NEW RESIDENCE FOR
Mr. & Mrs. Fitzharris

SEAL

STRUCTURAL E
ENGINEERI
585 N. Pol
Pineville, NC
Seal for Structu

DRAWN BY
R.W.A/ E.J.H.

CHECKED BY
C.T./ D.S.

DRAWING TITLE:
MAIN LEV
FLOOR P

SCALE: 1/4" = 1'-0"

SHEET NO: