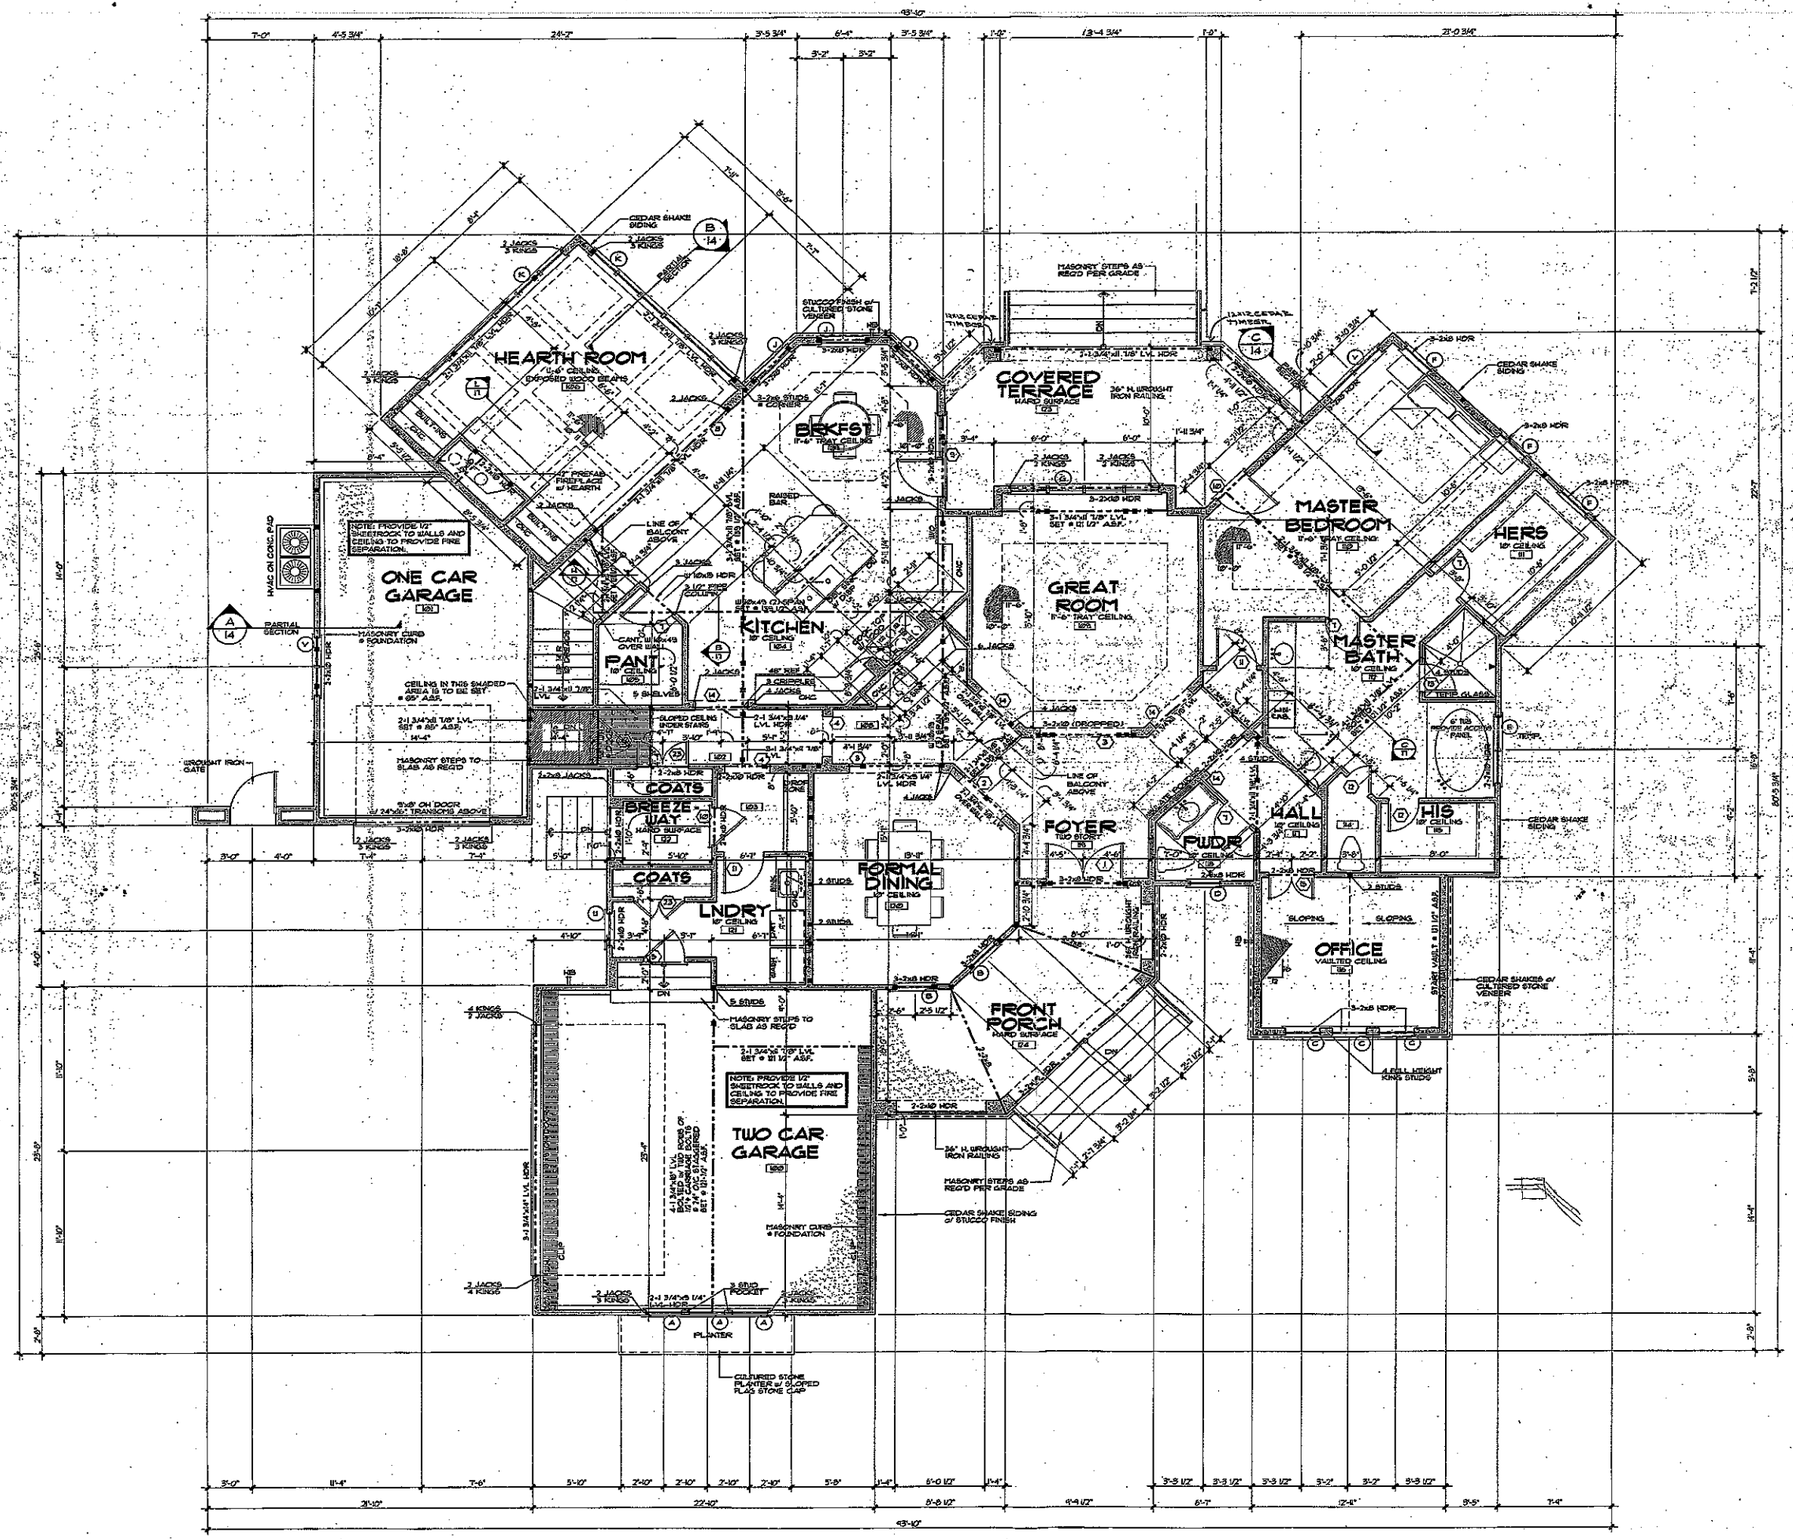


DOOR SCHEDULE

	SIZE	DESCRIPTION
1	2'-2" x 8'-0"	HIGH PANEL FRENCH
2	2'-8" x 6'-8"	CASED OPENING
3	6'-0" x 8'-0"	CASED OPENING
4	3'-0" x 6'-8"	CASED OPENING
5	2'-8" x 6'-8"	20 MIN. FIRE RATED DOOR
6	3'-0" x 6'-8"	20 MIN. FIRE RATED DOOR
7	2'-4" x 6'-8"	SOLID PANEL DOOR
8	12'-0" x 8'-0"	CASED OPENING
9	2-2'-8" x 8'-0"	FRENCH W/ ONE OPERABLE
10	2'-8" x 6'-8"	FRENCH
11	2'-8" x 6'-8"	SOLID PANEL DOOR
12	2'-8" x 6'-8"	SOLID PANEL DOOR
13	2'-8"	TEMPERED GLASS SHOWER DOOR
14	3'-0" x 8'-0"	CASED OPENING
15	2-1'-6" x 8'-0"	FRENCH
16	2'-8" x 6'-8"	SOLID PANEL DOOR
17	2'-4" x 6'-8"	SOLID PANEL DOOR
18	2'-8" x 6'-8"	SOLID PANEL DOOR
19	3'-0" x 6'-8"	CASED OPENING
20	12'-0" x 6'-8"	CASED OPENING
21	6'-0" x 6'-8"	CASED OPENING
22	4'-0" x 6'-8"	CASED OPENING
23	2-1'-8" x 8'-0"	SOLID PANEL DOOR

WINDOW SCHEDULE

	SIZE	DESCRIPTION
A	2'-0" x 6'-0"	CASEMENT w/ 16" TRANSOM
B	2'-4" x 6'-0"	CASEMENT
C	2'-4" x 6'-0"	CASEMENT w/ 30" TRANSOM
D	2'-0" x 3'-0"	FIXED OVAL
E	2-2'-4" x 4'-0"	TEMPERED CASEMENT
F	2'-4" x 1'-0"	FIXED TRANSOM
G	4-2'-4" x 6'-0"	CASEMENT w/ CENTER FIXED
H	2-2'-4" x 5'-0"	CASEMENT w/ 16" TRANSOM
J	3'-0" x 5'-0"	CASEMENT
K	6-2'-8" x 6'-0"	CASEMENT w/ 16" TRANSOM
L	2-2'-8" x 5'-0"	FIXED
M	3-2'-4" x 5'-0"	CASEMENT w/ CENTER FIXED
N	2-2'-4" x 5'-0"	CASEMENT
P	3'-0" x 5'-0"	CASEMENT w/ 16" TRANSOM
Q	3-2'-4" x 5'-0"	CASEMENT w/ 16" TRANSOM
R	2'-8" x 5'-0"	TEMPERED CASEMENT w/ EGRESS HARDWARE
S	1'-2" x 4'-0"	CASEMENT
T	2'-8"	FIXED FULL ROUND
U	2'-4" x 5'-0"	CASEMENT
V	2'-2" x 6'-0"	CASEMENT

Square Footage

04/21/06

Main Level Heated	2,661 Sq.Ft.
Upper Level Heated	2,301 Sq.Ft.
Total Heated	4,962 Sq.Ft.
Two Car Garage	548 Sq.Ft.
One Car Garage	361 Sq.Ft.
Front Porch	155 Sq.Ft.
Covered Terrace	271 Sq.Ft.
Covered Side Entry	41 Sq.Ft.
Total Under Roof	6,356 Sq.Ft.

NOTES:

*ALL ANGLED WALLS ARE 45° U.N.O.

*■ INDICATES BLOCKING FOR ABOVE CONCENTRATED LOADS AND ROOF BRACING POINT LOADS U.N.O.

*SEE FRAMING NOTE 16 FOR HEADER SIZES UNLESS NOTED ON PLAN.

*ALL DOORS ARE 6" FROM WALL UNLESS DIMENSIONED OTHERWISE

EXTERIOR WALL HEIGHT (h)	STUD SIZE/ SPACING
h ≤ 10'	2x4 @ 16" OC
10' ≤ h ≤ 11'	2x4 @ 12" OC
11' ≤ h ≤ 18'	2x6 @ 16" OC
h ≥ 18'	CONSULT ENG.

GARAGE WALL TO BE 2x6 @ 16" O.C. IF EXCEEDING 15' IN HEIGHT

CAROLINA DESIGN GROUP
a residential design firm
10602 Bailey Road Suite A, Cornelius NC 28031
voice: 704.895.7805 fax: 704.895.0599
www.carolinadesigngroup.com

The Point
Lot 1208

A New Residence By
DIENST
Custom Homes

SEAL
NORTH CAROLINA PROFESSIONAL SEAL 024578 ENGINEER
2/28/06

STRUCTURAL INTEGRITY ENGINEERING, P.A.
PO BOX 1417
Pineville, NC 28134
Seal for Structural Only

DRAWN BY: RWJUSTIN	DATE: 04/21/06
CHECKED BY: C.T.	JOB NUMBER: DIEN-323-05


CAROLINA DESIGN GROUP HAS EXECUTED REASONABLE CARE AND PROFESSIONAL SKILL IN PREPARATION AND EVOLUTION OF THESE CONSTRUCTION DOCUMENTS. HOWEVER, CONTRACTOR / OWNER / BUILDING OFFICIAL ACCEPTS

DRAWING TITLE:
MAIN LEVEL FLOOR PLAN

SCALE: 1/4" = 1'-0"

SHEET NO:
6
OF 19 SHEETS

© Copyright, Carolina Design Group, Inc. - 2005

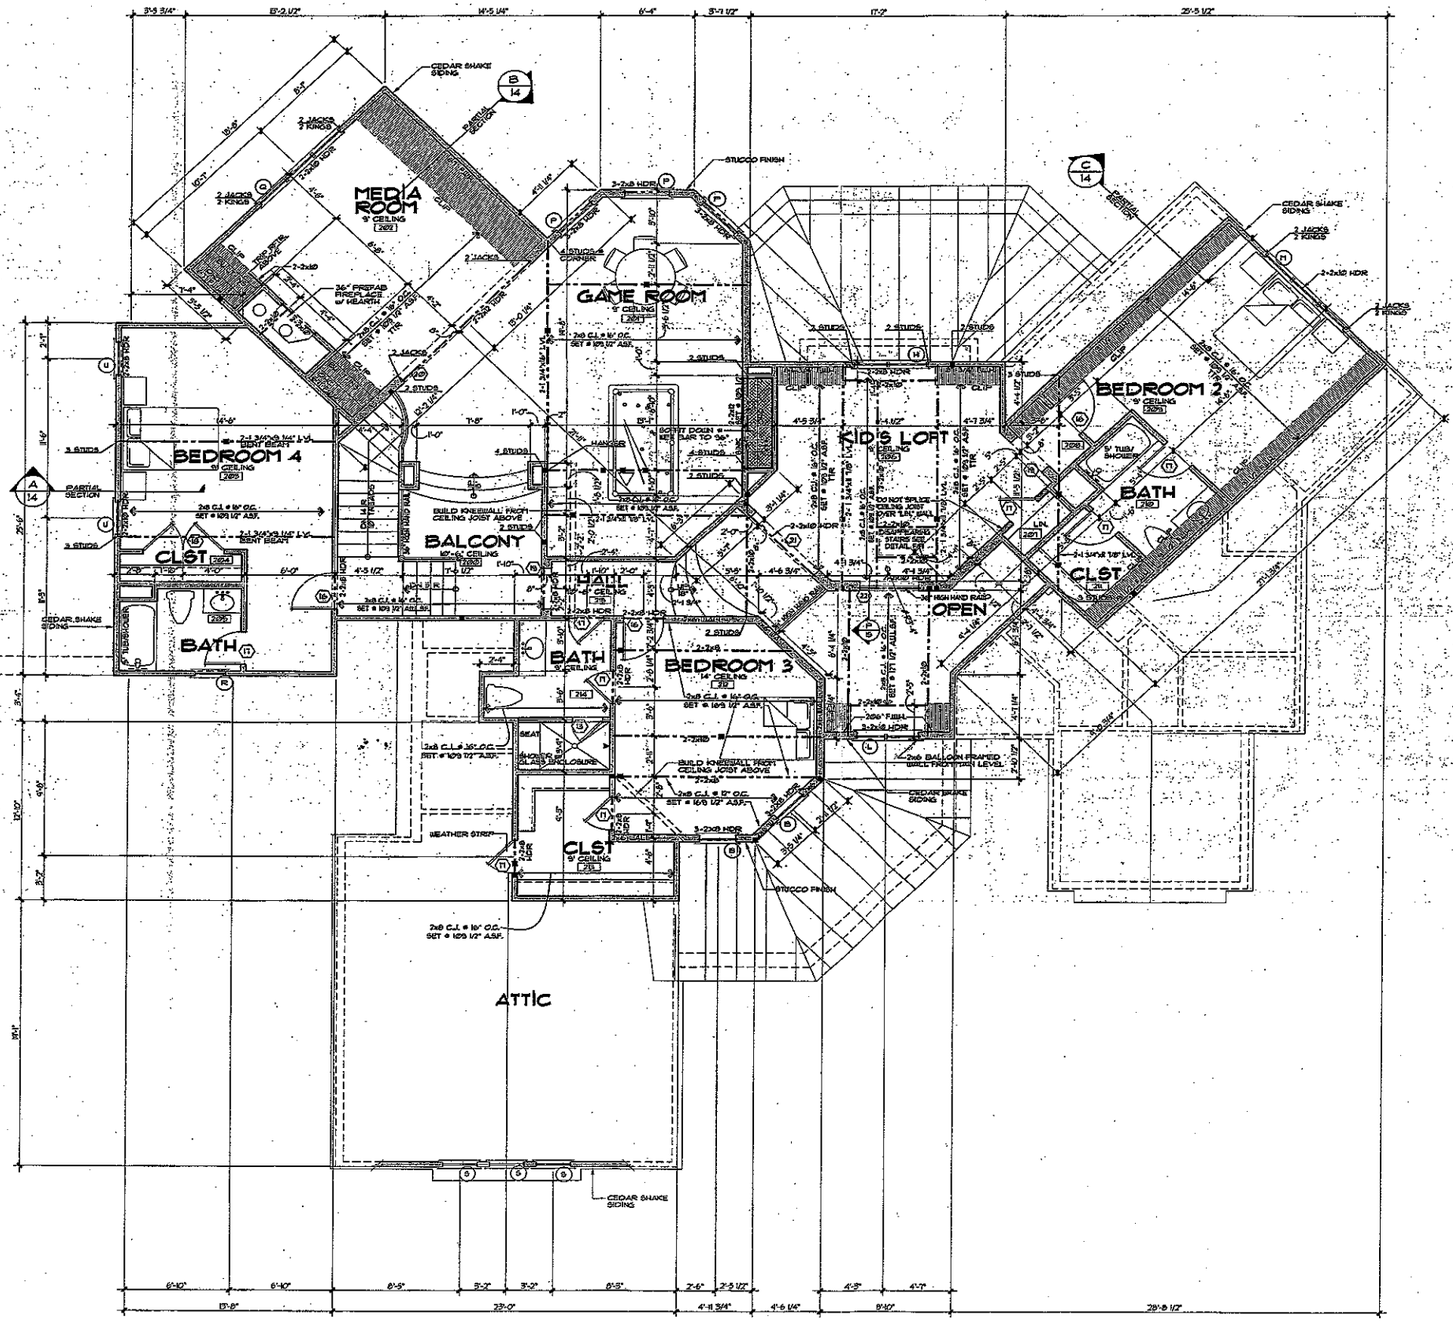

DOOR SCHEDULE

	SIZE	DESCRIPTION
1	2-2'8" x 8'0"	HIGH PANEL FRENCH
2	4'0" x 8'0"	CASED OPENING
3	6'0" x 8'0"	CASED OPENING
4	3'0" x 8'0"	CASED OPENING
5	2'8" x 8'0"	20 MIN. FIRE RATED DOOR
6	3'0" x 6'8"	20 MIN. FIRE RATED DOOR
7	2'4" x 8'0"	SOLID PANEL DOOR
8	12'0" x 8'0"	CASED OPENING
9	2-2'8" x 8'0"	FRENCH w/ ONE OPERABLE
10	2'8" x 8'0"	FRENCH
11	2'6" x 8'0"	SOLID PANEL DOOR
12	2'8" x 8'0"	SOLID PANEL DOOR
13	2'0"	TEMPERED GLASS SHOWER DOOR
14	3'0" x 8'0"	CASED OPENING
15	2-1'0" x 8'0"	FRENCH
16	2'8" x 6'8"	SOLID PANEL DOOR
17	2'4" x 6'8"	SOLID PANEL DOOR
18	2-2'8" x 6'8"	SOLID PANEL DOOR
19	3'0" x 6'8"	CASED OPENING
20	12'0" x 8'0"	CASED OPENING
21	8'0" x 8'0"	CASED OPENING
22	4'0" x 6'8"	CASED OPENING
23	2-1'0" x 8'0"	SOLID PANEL DOOR

WINDOW SCHEDULE

	SIZE	DESCRIPTION
A	2'0" x 6'0"	CASEMENT w/ 16" TRANSOM
B	2'0" x 6'0"	CASEMENT
C	2'0" x 6'0"	CASEMENT w/ 32" TRANSOM
D	2'0" x 3'0"	FIXED OVAL
E	2-2'0" x 4'0"	TEMPERED CASEMENT
F	2'0" x 1'0"	FIXED TRANSOM
G	4-2'0" x 6'0"	CASEMENT w/ CENTER FIXED
H	2-2'0" x 5'0"	CASEMENT w/ 16" TRANSOM
J	3'0" x 6'0"	CASEMENT
K	6-2'0" x 6'0"	CASEMENT w/ 16" TRANSOM
L	2-2'0" x 5'0"	FIXED
M	3-2'0" x 6'0"	CASEMENT w/ CENTER FIXED
N	2-2'0" x 5'0"	CASEMENT
P	3'0" x 5'0"	CASEMENT w/ 16" TRANSOM
Q	3-2'0" x 5'0"	CASEMENT w/ 16" TRANSOM
R	2'0" x 5'0"	TEMPERED CASEMENT w/ EGRESS HARDWARE
S	2'0" x 4'0"	CASEMENT
T	2'0"	FIXED FULL ROUND
U	2'0" x 5'0"	CASEMENT
V	2-2'0" x 6'0"	CASEMENT

Square Footage
04/21/06

Main Level Heated	2,661 Sq.Ft.
Upper Level Heated	2,301 Sq.Ft.
Total Heated	4,962 Sq.Ft.
Two Car Garage	548 Sq.Ft.
One Car Garage	367 Sq.Ft.
Front Porch	185 Sq.Ft.
Covered Terrace	271 Sq.Ft.
Covered Side Entry	47 Sq.Ft.
Total Under Roof	6,336 Sq.Ft.

NOTES:

- ALL ANGLED WALLS ARE 45 U.N.O.
- ■ INDICATES BLOCKING FOR ABOVE CONCENTRATED LOADS AND ROOF BRACING POINT LOADS U.N.O.
- SEE FRAMING NOTE 16 FOR HEADER SIZES UNLESS NOTED ON PLAN
- ALL DOORS ARE 6" FROM WALL UNLESS DIMENSIONED OTHERWISE.
- "WEATHERSTRIP" ALL DOORS INTO ATTIC SPACE

EXTERIOR WALL HEIGHT (h)	STUD SIZE / SPACING
h ≤ 10'-0"	2x4 @ 16" oc
10'-0" < h ≤ 11'-0"	2x4 @ 12" oc
11'-0" < h ≤ 15'-0"	2x6 @ 16" oc
h > 15'-0"	CONSULT ENG.
GARAGE WALL TO BE 2x6 @ 16" O.C. IF EXCEEDING 10'-0" IN HEIGHT	

CAROLINA DESIGN GROUP
a residential design firm
10602 Bailey Road Suite A, Cornelius NC 28031
voice: 704.895.7805 fax: 704.895.0599
www.carolinadesigngroup.com

The Point
Lot 12208

A New Residence By
DIENST
Custom Homes

SEAL
NORTH CAROLINA PROFESSIONAL ENGINEER SEAL 24576 CLARENCE W. PHILLIPS, JR.
4/26/06
STRUCTURAL INTEGRITY ENGINEERING, P.A.
PO BOX 1417
Pineville, NC 28134
Seal for Structural Only

DRAWN BY: RWLAUSTIN	DATE: 04/21/06
CHECKED BY: C.T.	JOB NUMBER: DIEN-323-05

CAROLINA DESIGN GROUP HAS EXERCISED REASONABLE CARE AND PROFESSIONAL SKILL IN PREPARATION AND PRODUCTION OF THESE DOCUMENTS, BUT DOES NOT GUARANTEE "PERFECT" DOCUMENTS OR "FLAWLESS" JOBSITE

DRAWING TITLE:
UPPER LEVEL FLOOR PLAN

SCALE: 1/4" = 1'-0"

SHEET NO.
8
OF 19 SHEETS

© Copyright, Carolina Design Group, Inc. - 2006