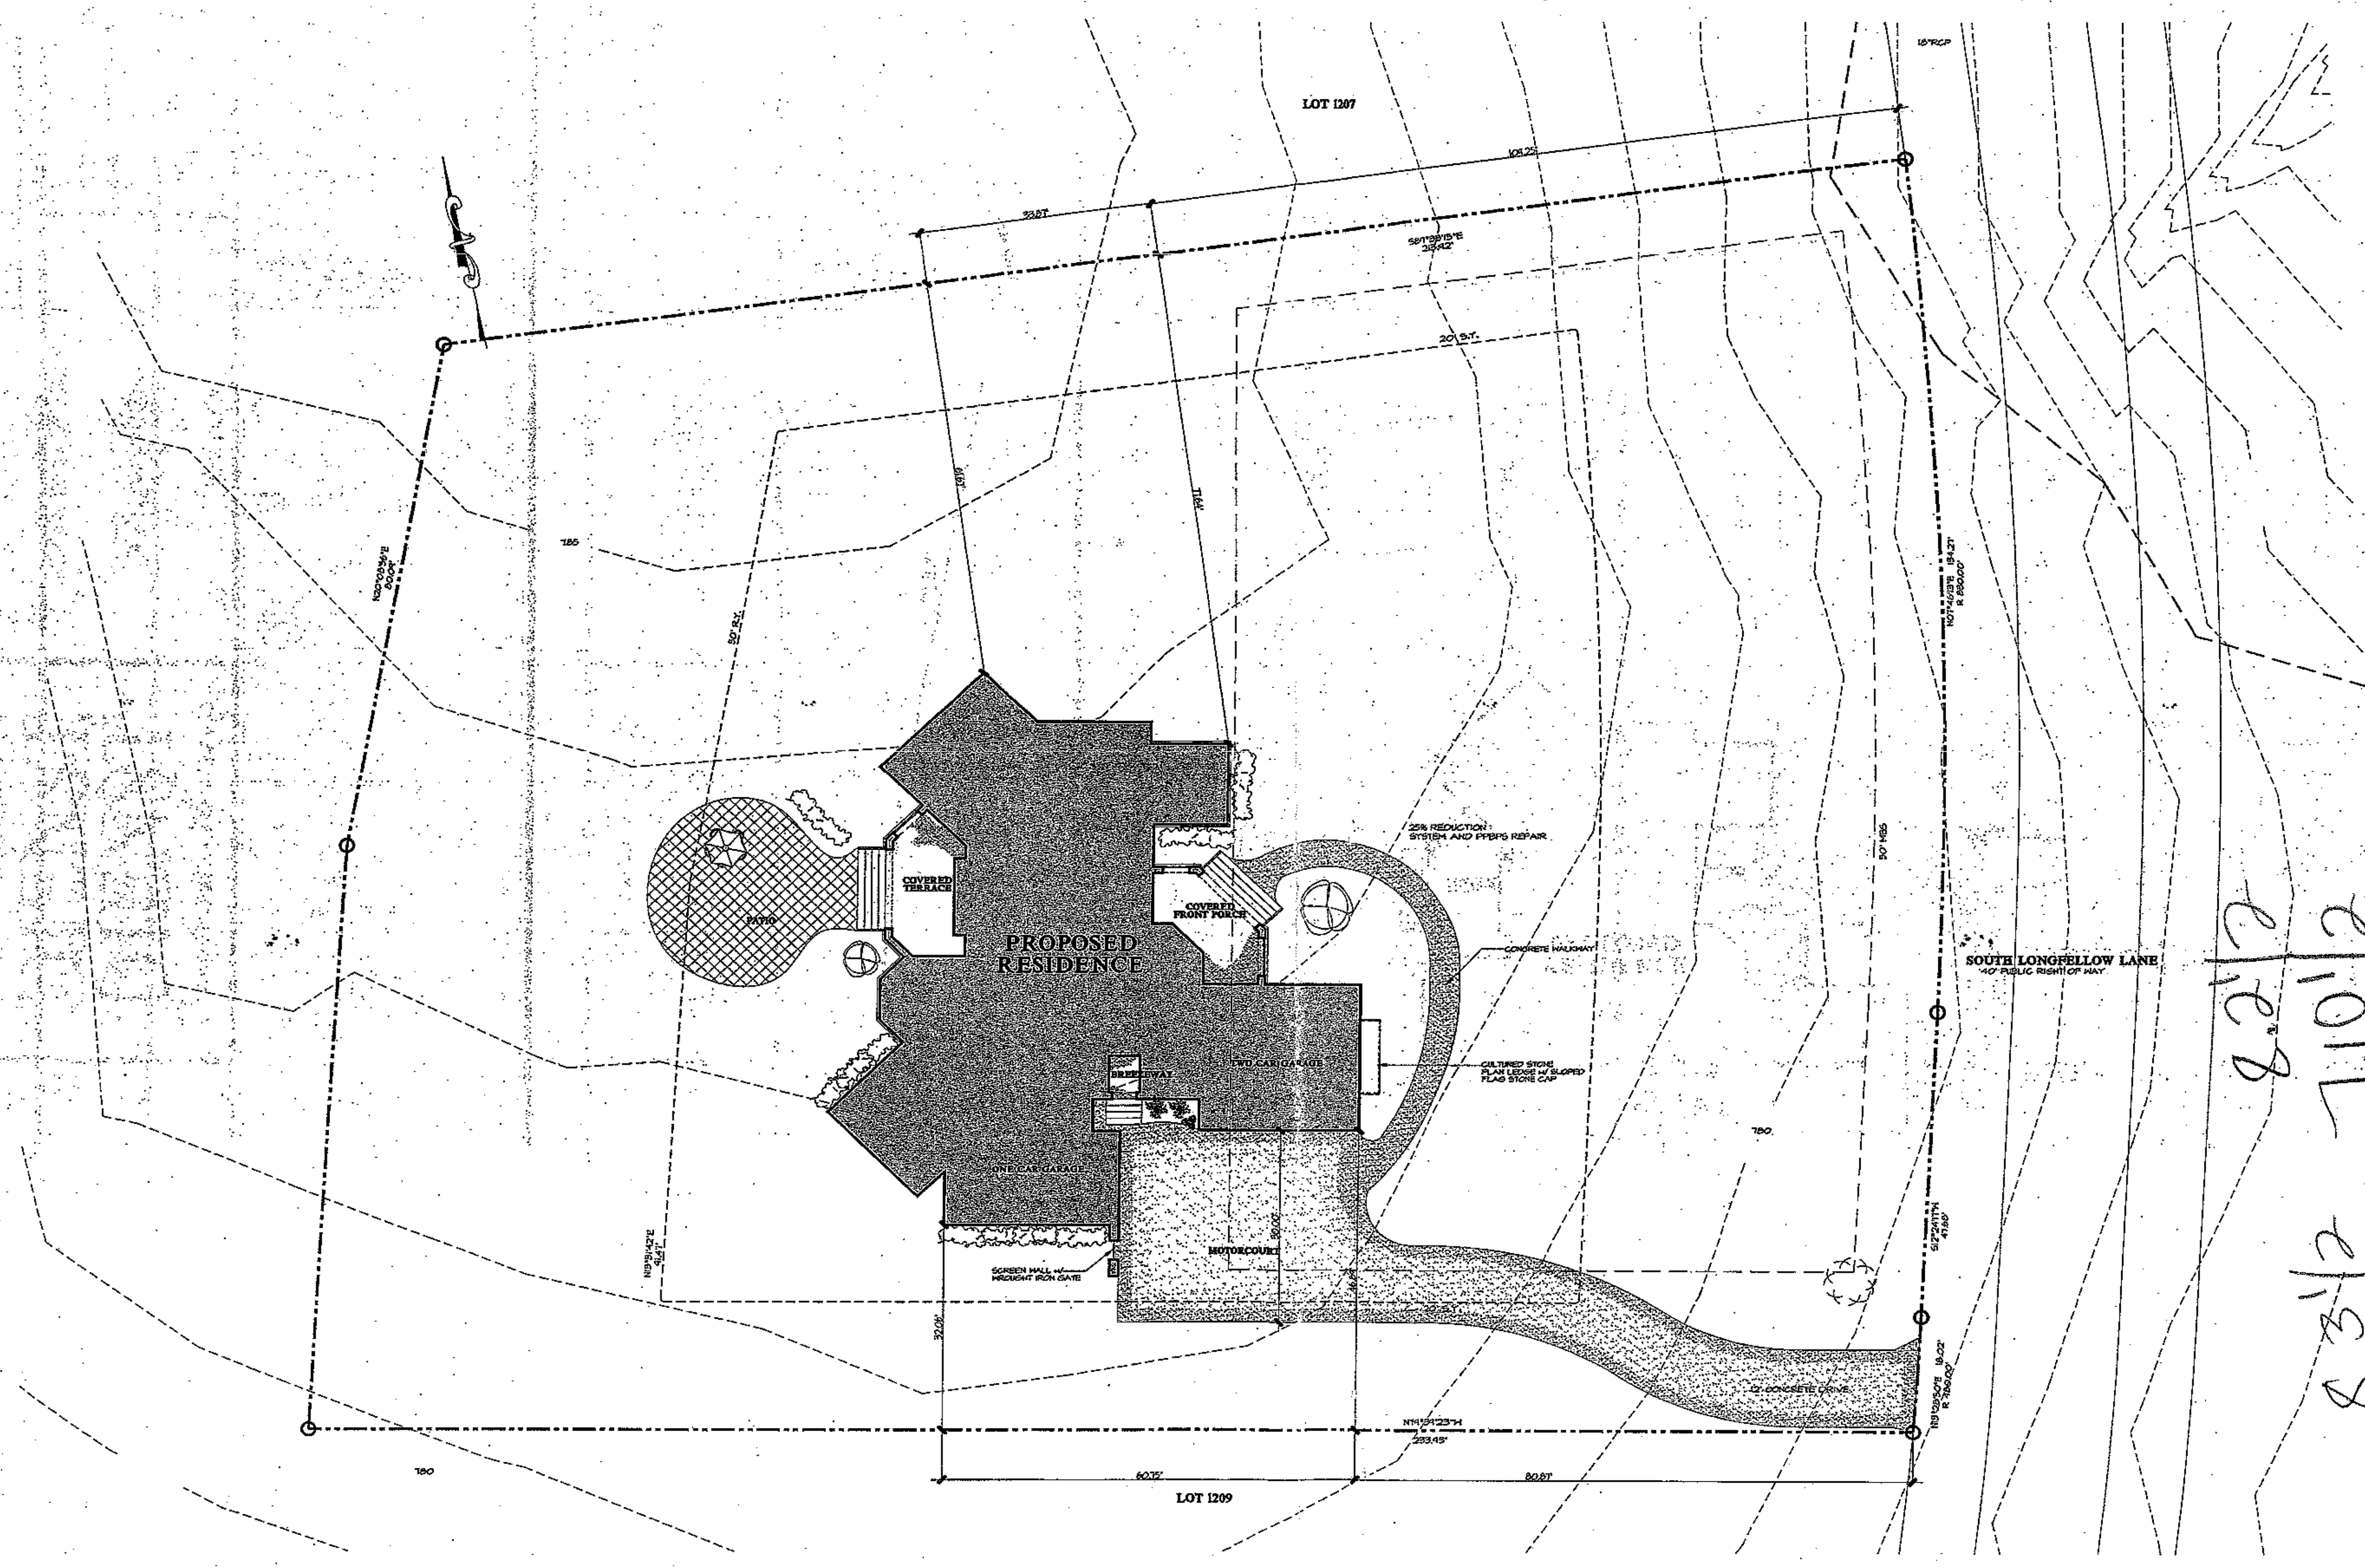



CAROLINA DESIGN GROUP
a residential design firm
10602 Bailey Road Suite A, Cornelius NC 28031
voice: 704.895.7805 fax: 704.895.0599
www.carolinadesigngroup.com

The Point
Lot 1208

A New Residence By
DIENST
Custom Homes

SEAL

| DRAWN BY: | DATE: |
|---|---|
| RW.AUSTIN | 04/27/06 |
| CHECKED BY: | JOB NUMBER: |
| C.T. | DIEN-323-05 |

CAROLINA DESIGN GROUP HAS EXECUTED REASONABLE CARE AND PROFESSIONAL SKILL IN PREPARATION AND EXECUTION OF THESE DOCUMENTS, BUT DOES NOT GUARANTEE "PERFECT" DOCUMENTS OR "FLAWLESS" JUDGMENT

DRAWING TITLE:
SITE PLAN

SCALE: 1" = 10'-0"

SHEET NO:
3
OF 19 SHEETS

© Copyright, Carolina Design Group, Inc. - 2006