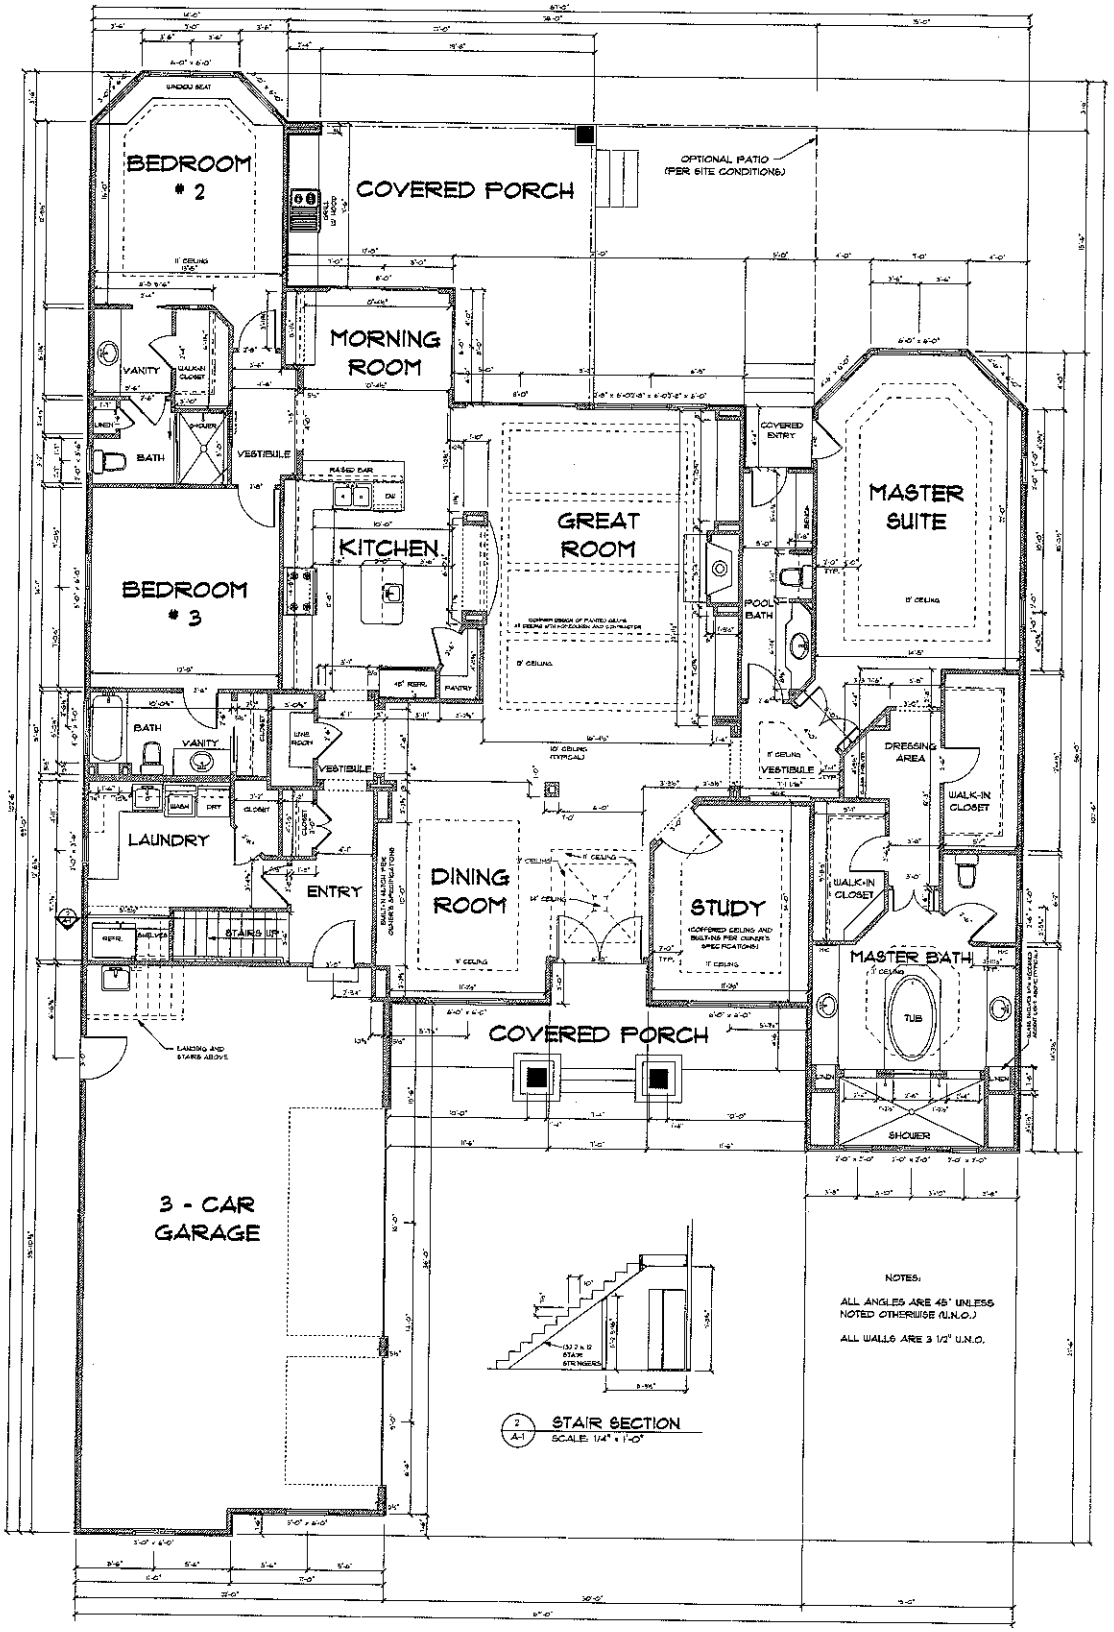


1 / A-1 MAIN FLOOR PLAN

SCALE: 1/4" = 1'-0" 10' 1 1/2" CEILING HEIGHT THIS LEVEL

3-25-10


SHEET No. A-1 OF 7

MAIN FLOOR PLAN

SCALE: 1/4" = 1' - 0"

Schwartzott Residence
378 Yacht Rd.
Mooresville, NC 28117

Courtland Home Builders
P.O. Box 3190, Mooresville, NC 28117
704-363-1622
www. CourtlandHomeBuilders.com

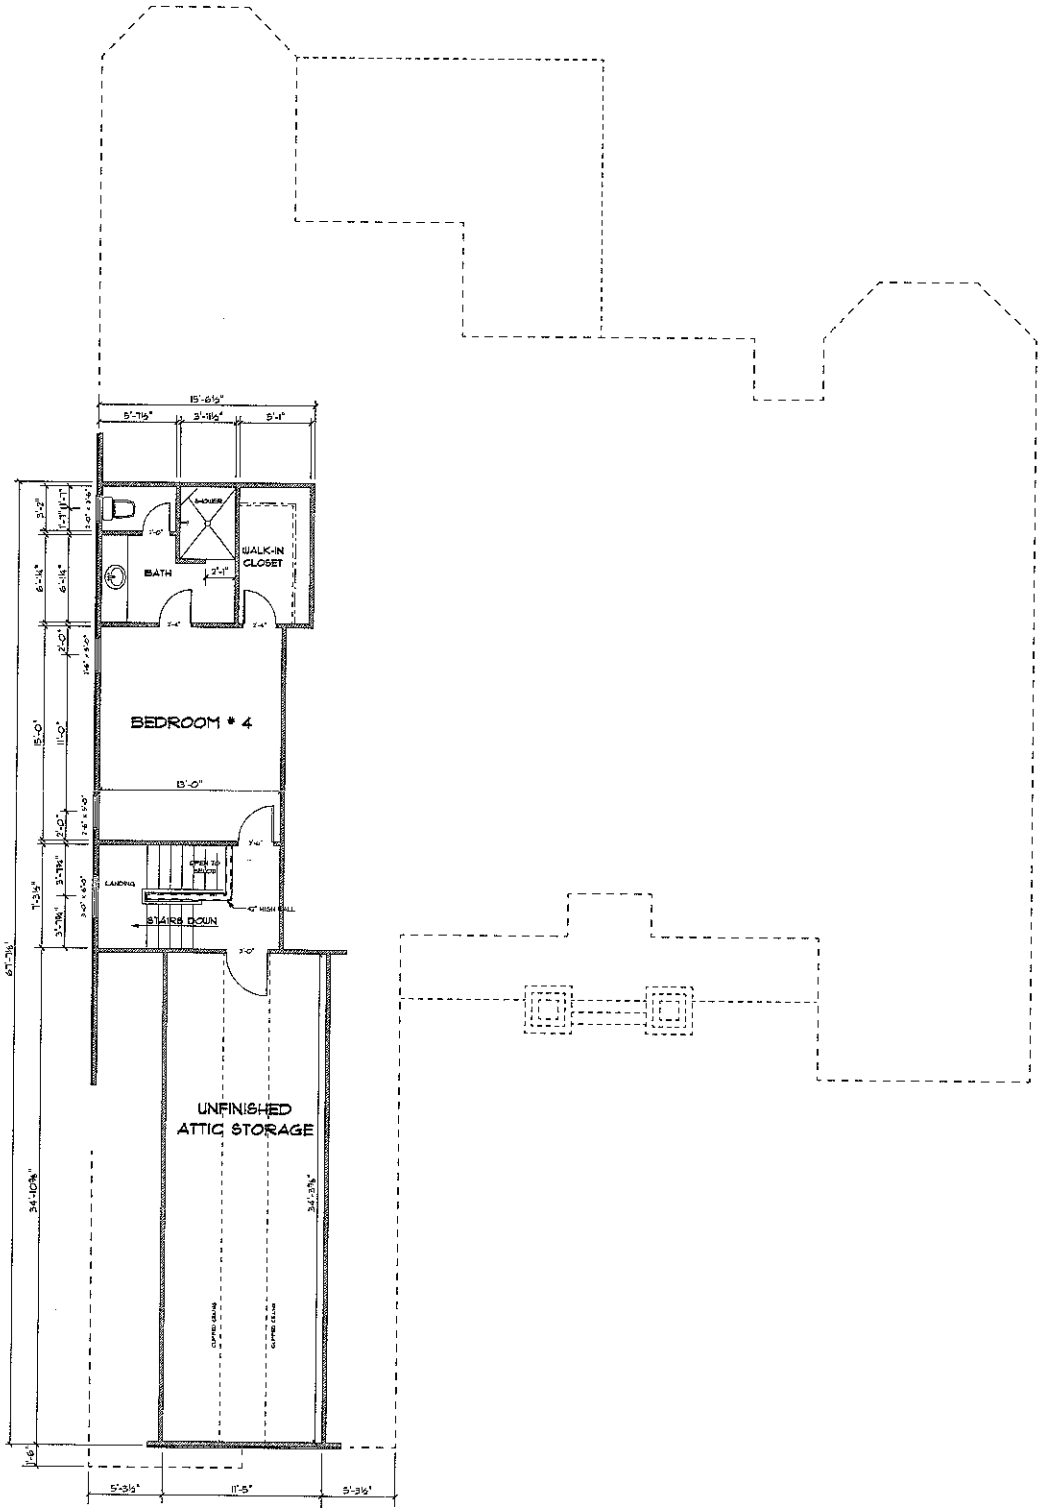

1 / A-2 UPPER FLOOR PLAN

SCALE: 1/4" = 1'-0" 9'-1 1/2" CEILING HEIGHT THIS LEVEL

3-25-10

SHEET No.			
A-2 OF 7	UPPER FLOOR PLAN SCALE: 1/4" = 1' - 0"	Schwartzott Residence 379 Yacht Rd. Mooresville, NC 28117	Courtland Home Builders P.O. Box 3190, Mooresville, NC 28117 704-363-1622 www. CourtlandHomeBuilders.com