IREDELL COUNTY HEALTH DEPARTMENT
ENVIRONMENTAL HEALTH DIVISION
Application For Improvement Permit

ALL items on this application form must be completed before Health Department can begin work. One application must be completed by the property owner or agent for each (proposed) site.

PERSONAL INFORMATION:

Applicant	Phone #	Mailing Address	City	State	Zip Code
Tammy Isenhour	704-664-9500		Mooresville	NC	28117

Current Property Owner	Mailing Address	City	State	Zip Code
Dennis Leffler	143 Melville Ct	Mooresville	NC	28117

PROPERTY INFORMATION:

(Proposed) Subdivision Name	(Proposed) Lot #	(Proposed) Block/Section #	State Road #
Lake Norman Yacht Club	#2	—	

(Proposed) Water Supply: Public, Private Well	**Preliminary Plat Approval Date** (DEVELOPERS ONLY)	Tax Map #
Private Well		

Specific Directions to Property From Williamson Road - Go W. on Brawley School Road 6.1 mi TL onto Yacht Rd & Go ≈ 1 mi & TL onto Melville Ct & Go To Rt & Is 2nd Lot on Left

TYPE OF FACILITY: (use check (X) or number as appropriate)

House X Mobile Home _____ Commercial _____ No. Bedrooms 4 No. Baths 3

No. Persons or Employees (commercial only) _____ Basement _____ Basement with Plumbing _____

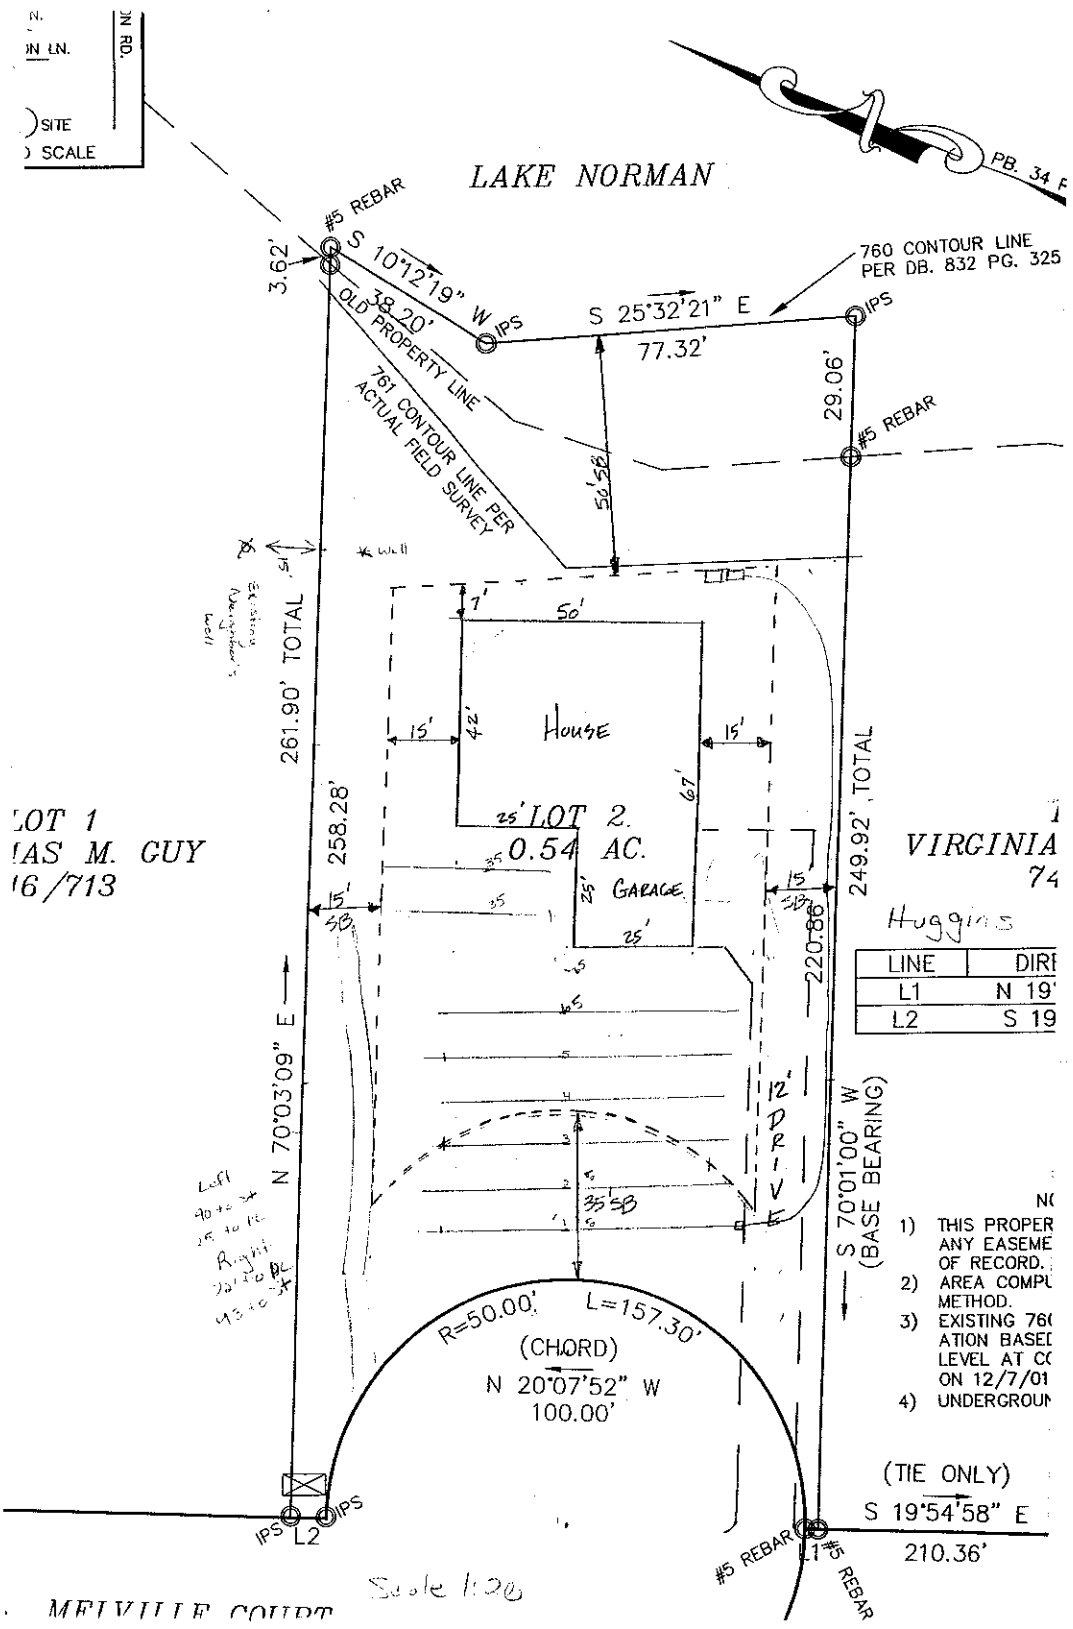
Crawl Space X Concrete Slab _____ Garbage Disposal _____ Jaccuzi or spa _____

COVENANT AND SIGNATURE:

I hereby make application to the Iredell County Health Department for a soils/site evaluation of the property described above. This evaluation is to be conducted for the sole purpose of obtaining a septic system Improvement Permit. I hereby authorize Iredell County Health Department representatives to go onto the above property for purposes of conducting this evaluation. I understand that, by state law, any Improvement Permit issued on the above property may be voided if substantial changes are made to the designated sewage system site. The issuance of an Improvement Permit by the Iredell County Health Department does not relieve me from compliance with all other relevant state/local laws or regulations. As owner or authorized agent, I covenant that the contents of this application are true and represent the maximum facilities intended to be placed on this property to my knowledge to date.

I understand that any Improvement Permit issued on the above property is valid for five (5) years from the issuance date and is subject to revocation if the above described site plans or intended use changes.

12-19-01 DATE _____ SIGNATURE OF OWNER/AUTHORIZED AGENT


LAKE NORMAN
PB. 34 F
#5 REBAR
3.62'
S 10°12'19" W
38.20'
IPS
OLD PROPERTY LINE
761 CONTOUR LINE PER ACTUAL FIELD SURVEY
760 CONTOUR LINE PER DB. 832 PG. 325
S 25°32'21" E
77.32'
29.06'
#5 REBAR
56.58'
261.90' TOTAL
258.28'
House
LOT 2.
0.54 AC.
GARAGE
249.92', TOTAL
220.86'
N 70°03'09" E
S 70°01'00" W
(BASE BEARING)
12' DRIV
R=50.00'
L=157.30'
(CHORD)
N 20°07'52" W
100.00'
(TIE ONLY)
S 19°54'58" E
210.36'
IPS
L2
L1
#5 REBAR
LOT 1
IAS M. GUY
16/713
VIRGINIA
74
Huggins
LINE
L1
L2
1) THIS PROPER
ANY EASEME
OF RECORD.
2) AREA COMPU
METHOD.
3) EXISTING 76(
ATION BASEI
LEVEL AT C(
ON 12/7/01
4) UNDERGROUI
MELVILLE COURT
Scale 1:20