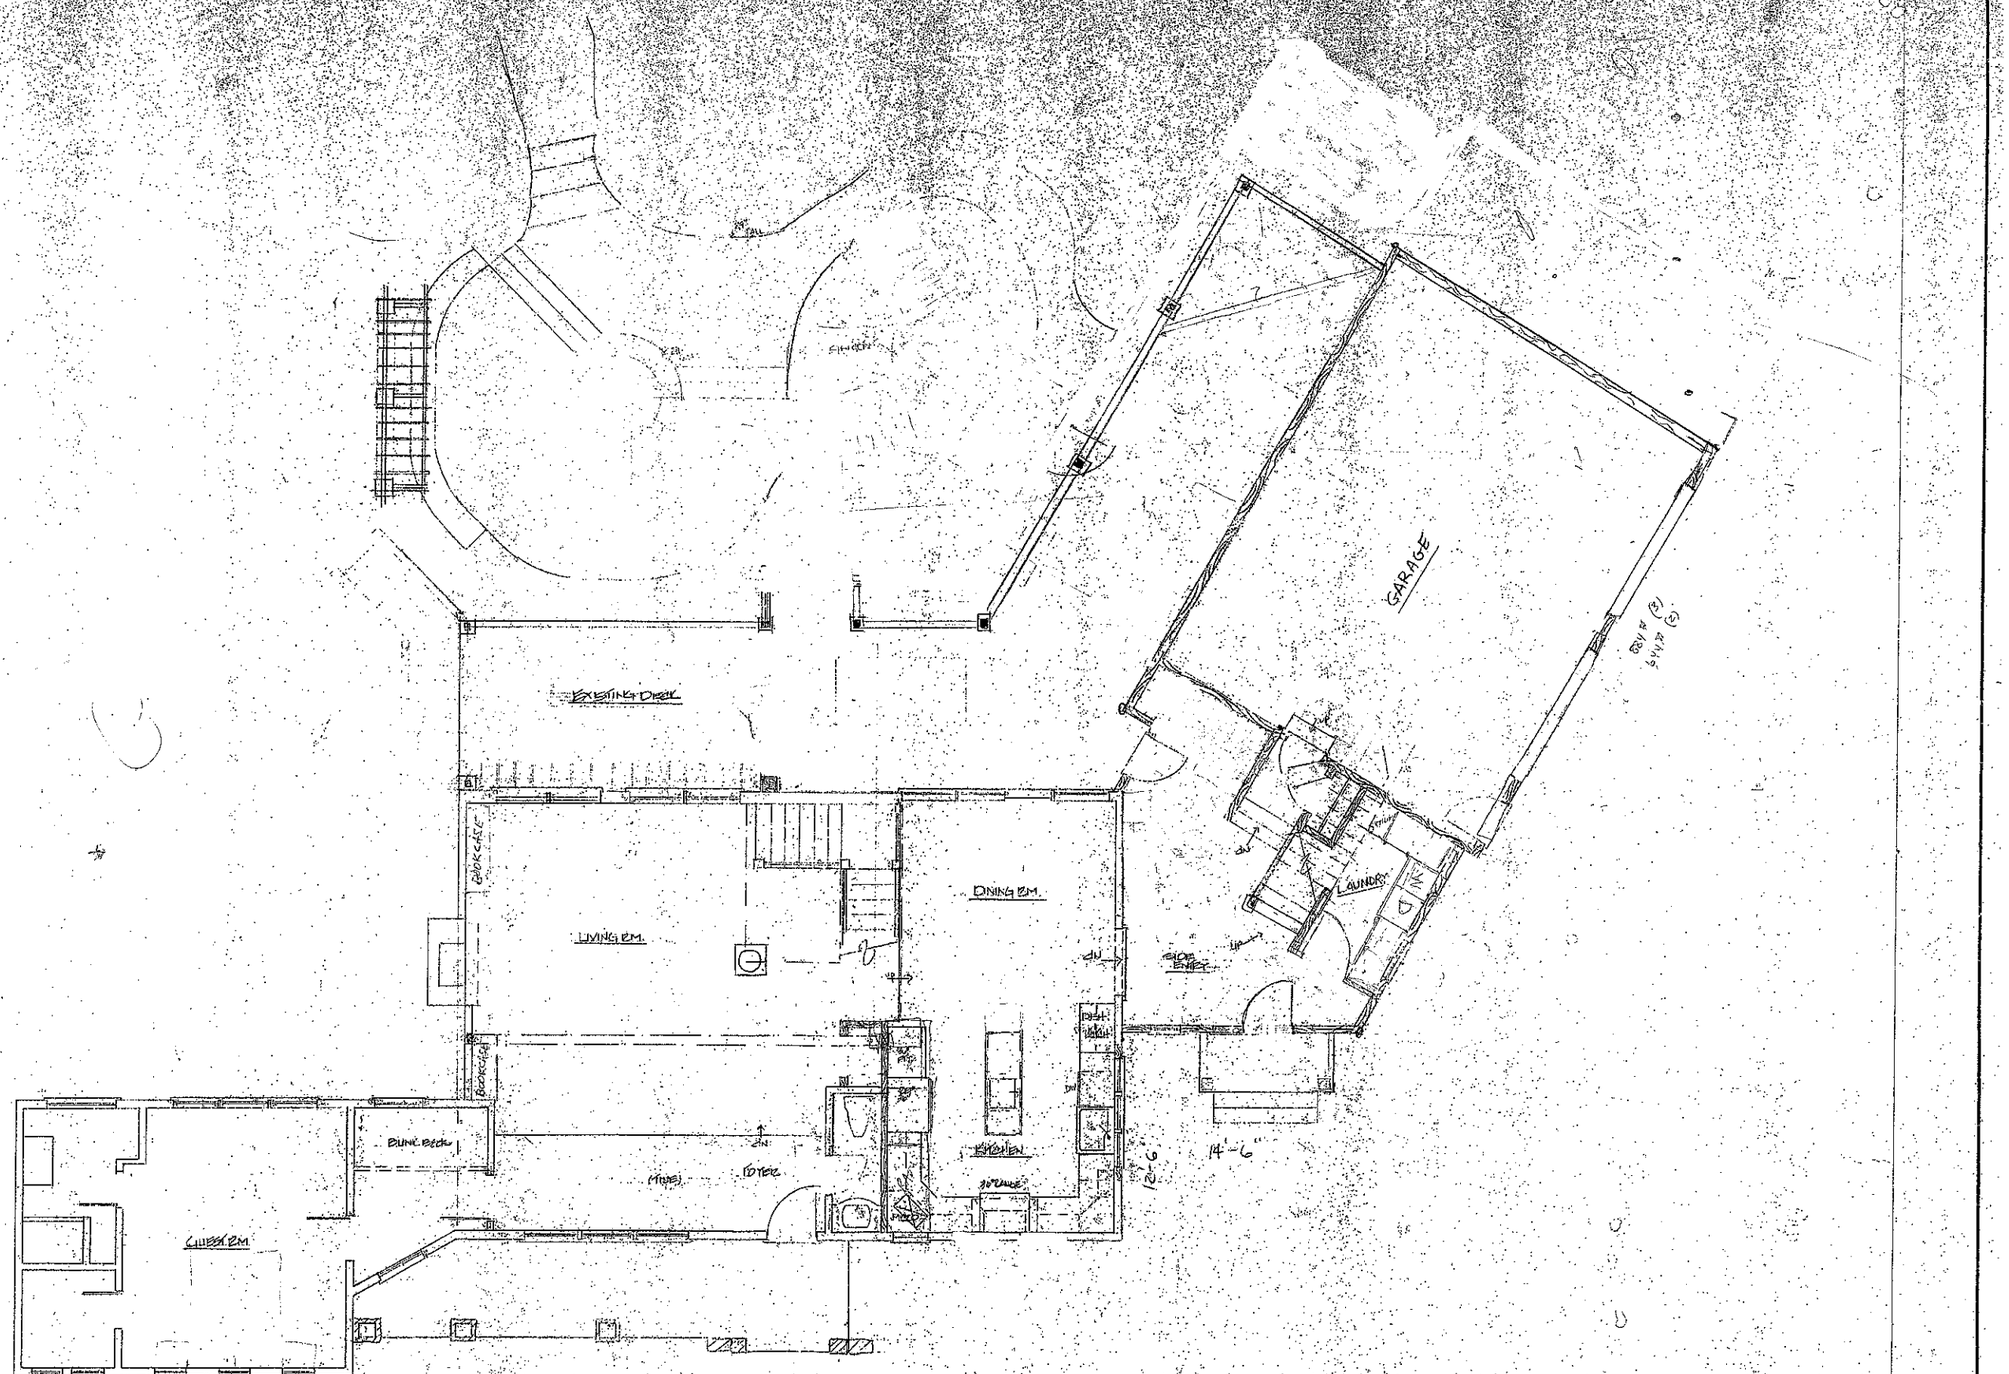


FIRST FLOOR PLAN


RESIDENCE
350 STONEMAKER RD

SCALE: 1/4"=1'-0"	APPROVED BY:	DRAWN BY:
DATE: 6/05		REVISED

FIRST FLOOR PLAN

CREATIVE DESIGN SOLUTIONS
704-849-0958

DRAWING NUMBER

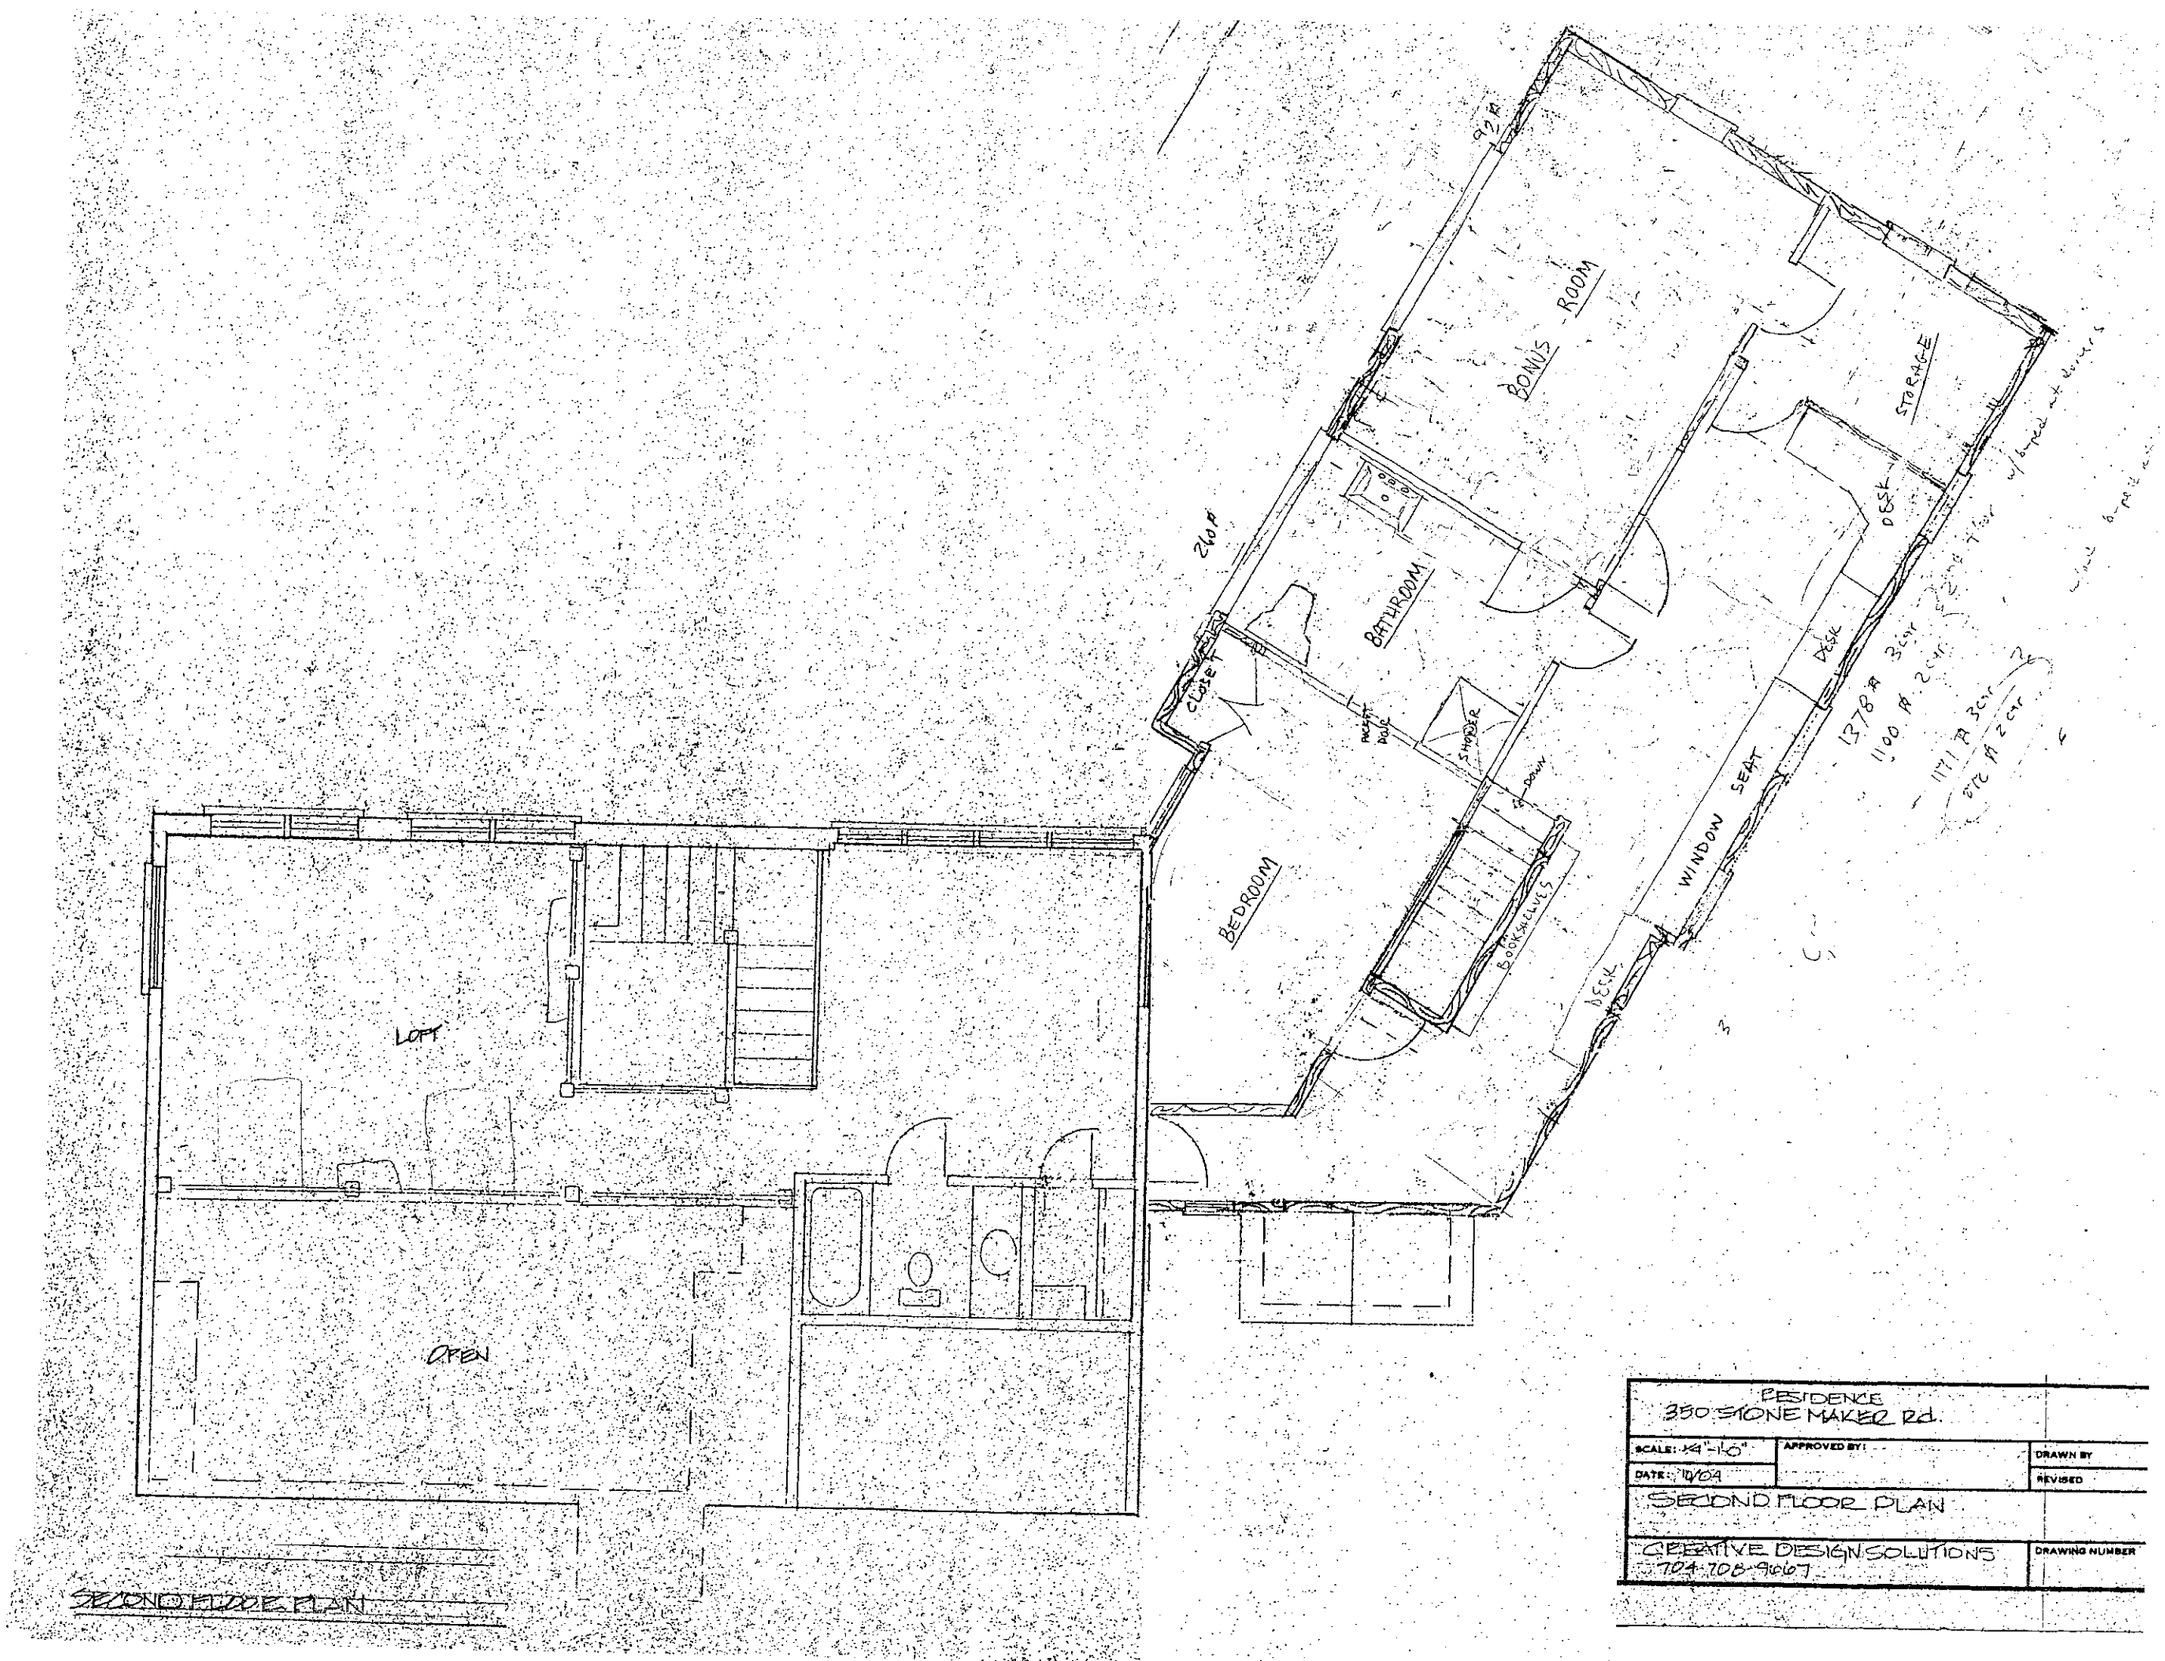

RESIDENCE
350 STONE MAKER Rd.

SCALE: 1/4"-1'-0"	APPROVED BY:	DRAWN BY
DATE: 11/04		REVISED

SECOND FLOOR PLAN

CREATIVE DESIGN SOLUTIONS
704-708-9667

DRAWING NUMBER