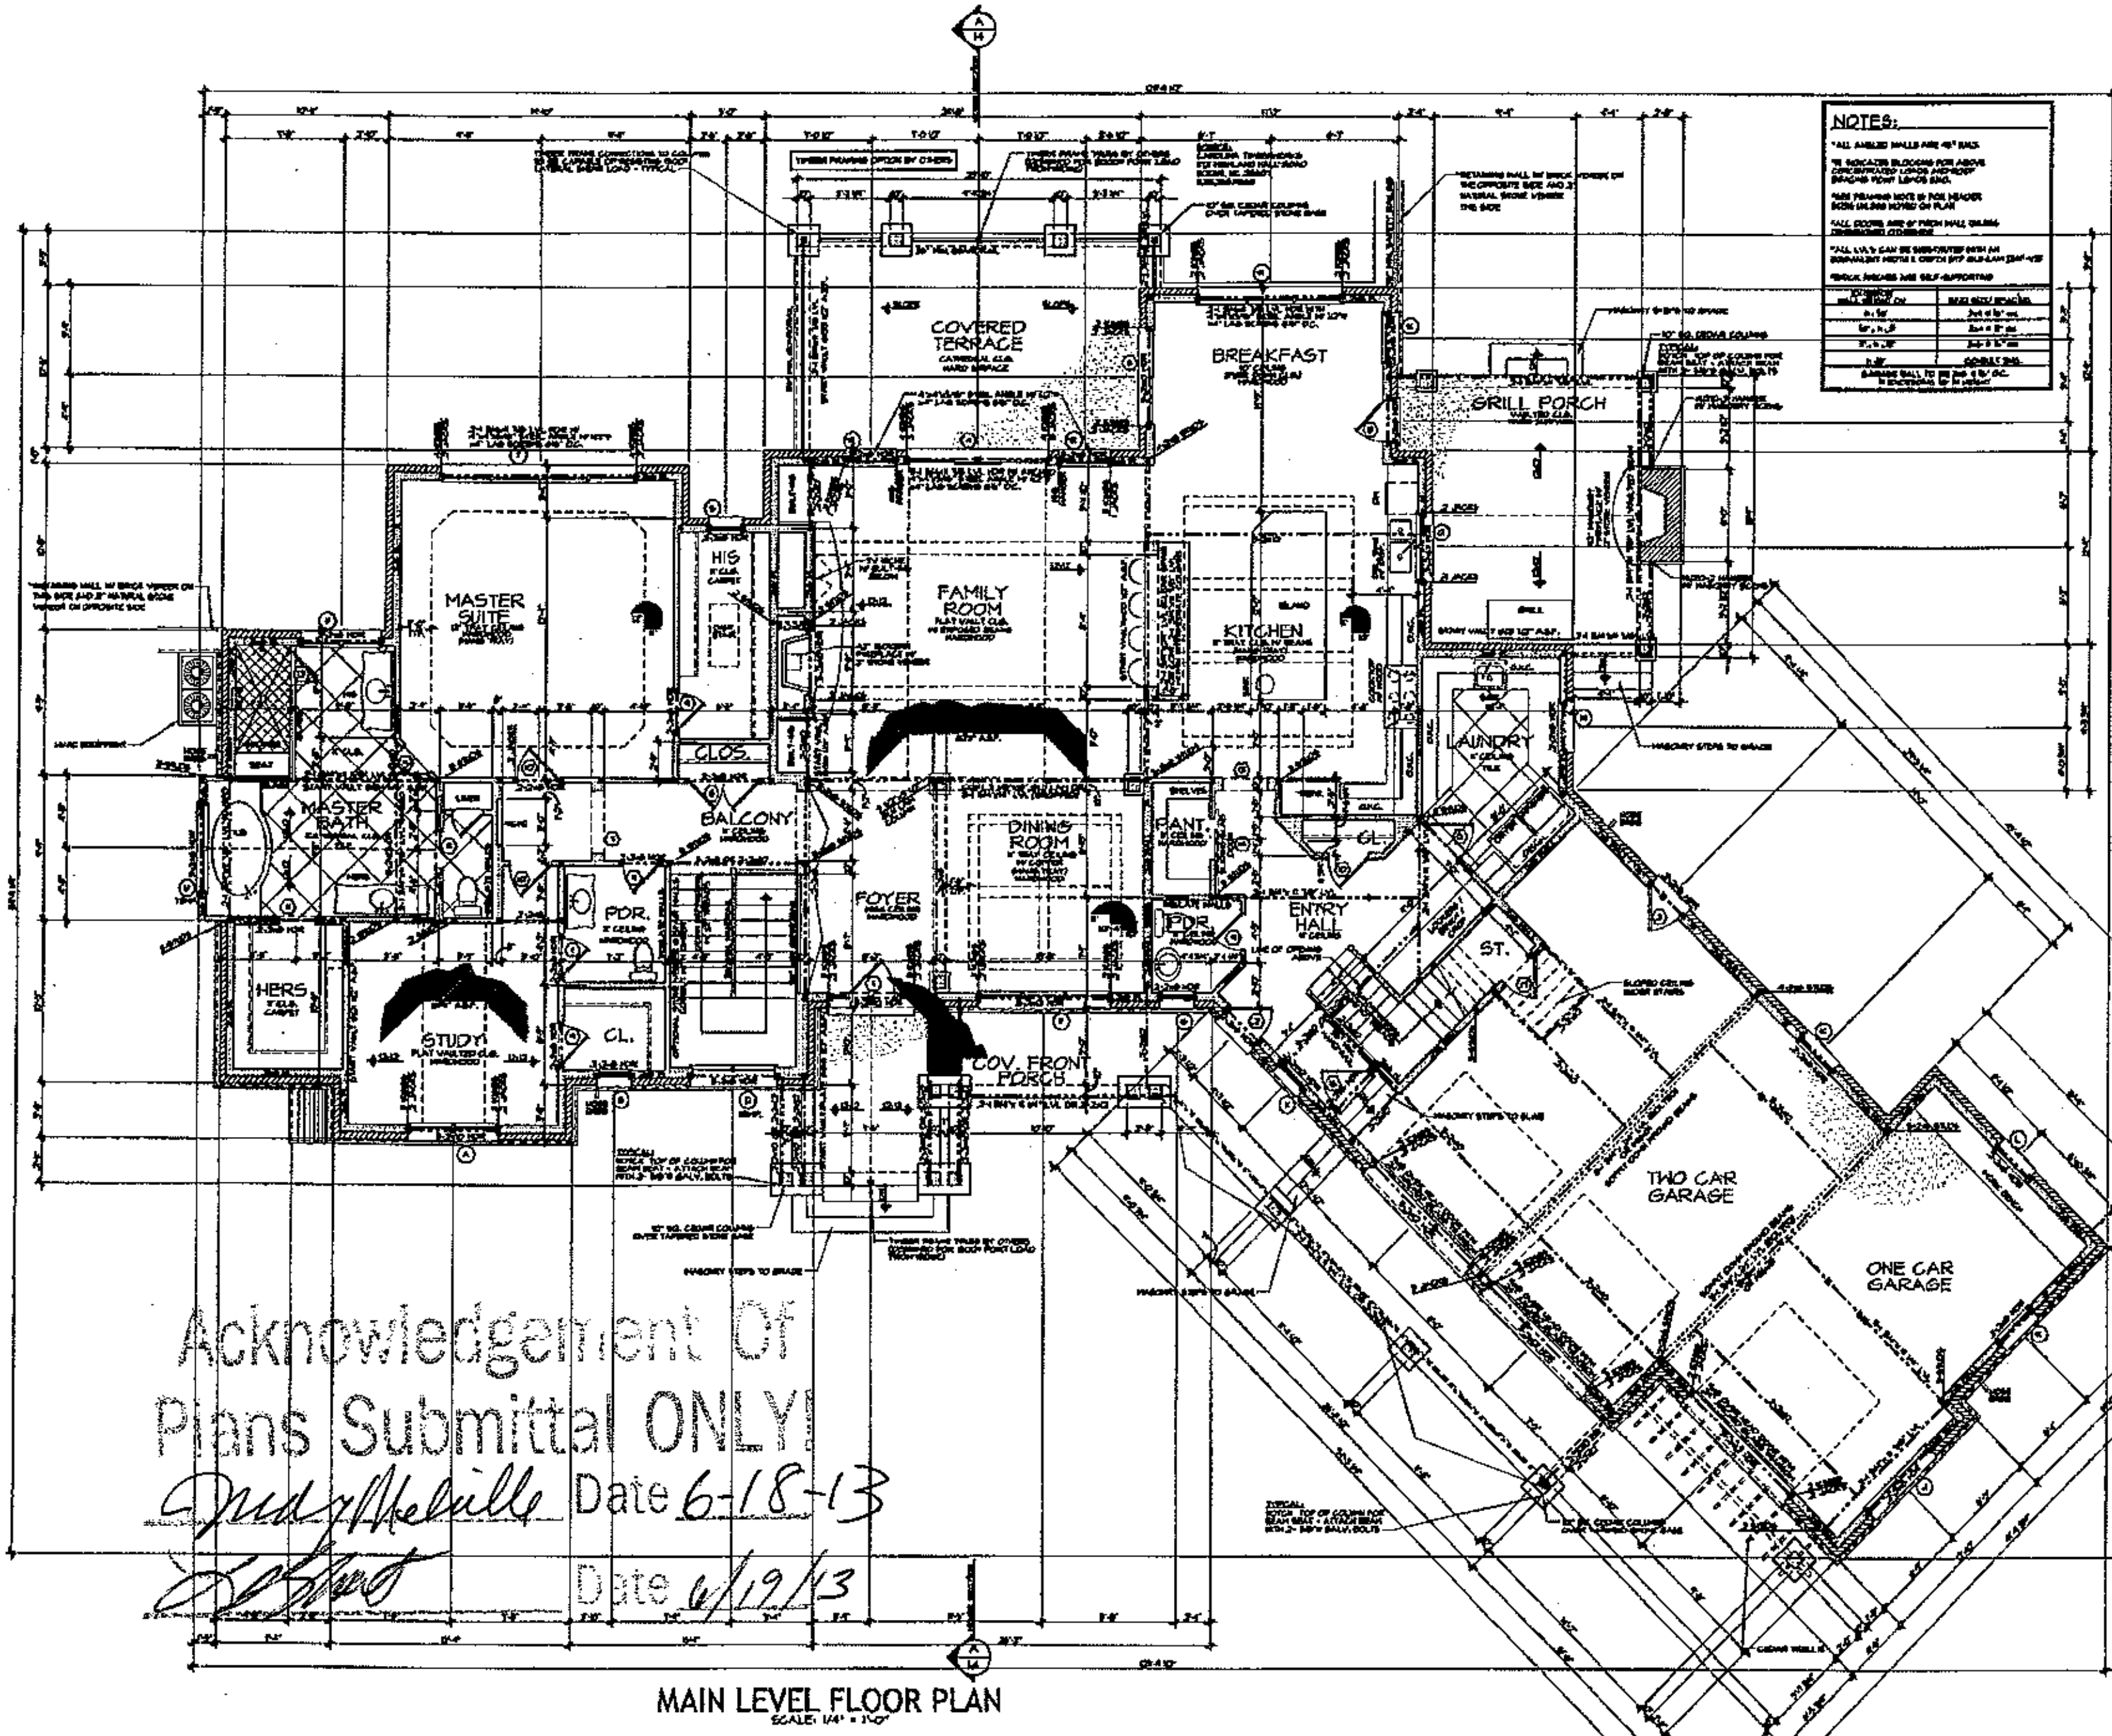


Acknowledgement Of
Plans Submittal ONLY
[signature] Date 6-18-13
[signature] Date 6/19/13

MAIN LEVEL FLOOR PLAN
SCALE: 1/4" = 1'-0"

See Reverse side
for upper floor

NOTES:

*ALL ANGLED WALLS ARE 45° [illegible]

[illegible]

Square Footage
TO BRICK

Main Level Heated	[illegible] Sq.Ft.
Lower Level Heated	[illegible] Sq.Ft.
Total Heated	[illegible] Sq.Ft.
Garage	[illegible] Sq.Ft.
Covered Front Porch	217 Sq.Ft.
Garage Overhang	113 Sq.Ft.
Grilling Porch	[illegible] Sq.Ft.
Main Level Rear Terr.	[illegible] Sq.Ft.
Low. Level Rear Terr.	[illegible] Sq.Ft.
Lake Storage	[illegible] Sq.Ft.
Mechanical/Storage	[illegible] Sq.Ft.
Future Guest Suite	[illegible] Sq.Ft.
Total Under Roof	[illegible] Sq.Ft.

DOOR SCHEDULE

	SIZE	DESCRIPTION
1	[illegible]	ARCH TOP 3/4 GLASS ENTRY W/ 14" SIDE LITES & 42" ARCH TOP TRANS.
2	[illegible]	1/2 GLASS
3	[illegible]	3/4 GLASS
4	[illegible]	FRENCH SLIDER W/ [illegible] ARCH TRANS.
5	[illegible]	FRENCH SLIDER
6	[illegible]	FRENCH SLIDER
7	[illegible]	CASED OPENING
8	[illegible]	SOLID PANEL
9	[illegible]	SOLID PANEL
10	[illegible]	SOLID PANEL
11	[illegible]	SOLID PANEL POCKET
12	[illegible]	TEMP. GLASS SHOWER
13	[illegible]	CASED OPENING
14	[illegible]	SLAB W/ [illegible] GLASS
15	[illegible]	SOLID PANEL
16	[illegible]	20 MIN. FIRE RATED
17	[illegible]	SOLID PANEL
18	[illegible]	SOLID PANEL
19	[illegible]	CASED OPENING
20	[illegible]	SOLID PANEL
21	[illegible]	SOLID PANEL
22	[illegible]	SOLID PANEL POCKET
23	[illegible]	SOLID PANEL
24	[illegible]	SOLID PANEL
25	[illegible]	CASED OPENING
26	[illegible]	TEMP GLASS SLIDER SHOWER

WINDOW SCHEDULE

	SIZE	DESCRIPTION
A	[illegible]	DBL. HUNG W/ 24" ARCH TRANSOM
B	[illegible]	ARCH TOP DBL. HUNG
C	[illegible]	FIXED ARCH W/ [illegible] ARCH SIDE LITES
D	[illegible]	DBL. HUNG (TEMPERED)
E	[illegible]	FIXED
F	[illegible]	DBL. HUNG
G	[illegible]	DBL. HUNG
H	[illegible]	DBL. HUNG
J	[illegible]	ARCH TOP DBL. HUNG
K	[illegible]	DBL. HUNG
L	[illegible]	DBL. HUNG
M	[illegible]	DBL. HUNG
N	[illegible]	DBL. HUNG
P	[illegible]	DBL. HUNG
Q	[illegible]	DBL. HUNG
R	[illegible]	DBL. HUNG
S	[illegible]	DBL. HUNG
T	[illegible]	DBL. HUNG W/ [illegible] TRANSOM
U	[illegible]	DBL. HUNG
V	[illegible]	DBL. HUNG (TEMPERED)
W	[illegible]	FIXED ARCH TOP
X	[illegible]	DBL. HUNG
Y	[illegible]	AWNING (TEMPERED)
Z	[illegible]	DBL. HUNG

*SIZES SUBJECT TO CHANGE PER MANUFACTURER AND/OR OWNER SPECIFICATIONS


R T F
ROBERT T. FOSTER

A New Custom Residence For
Jeff & Rhonda Short

copyright
Robert T Foster Design Studio

Date
09-28-11

Sheet

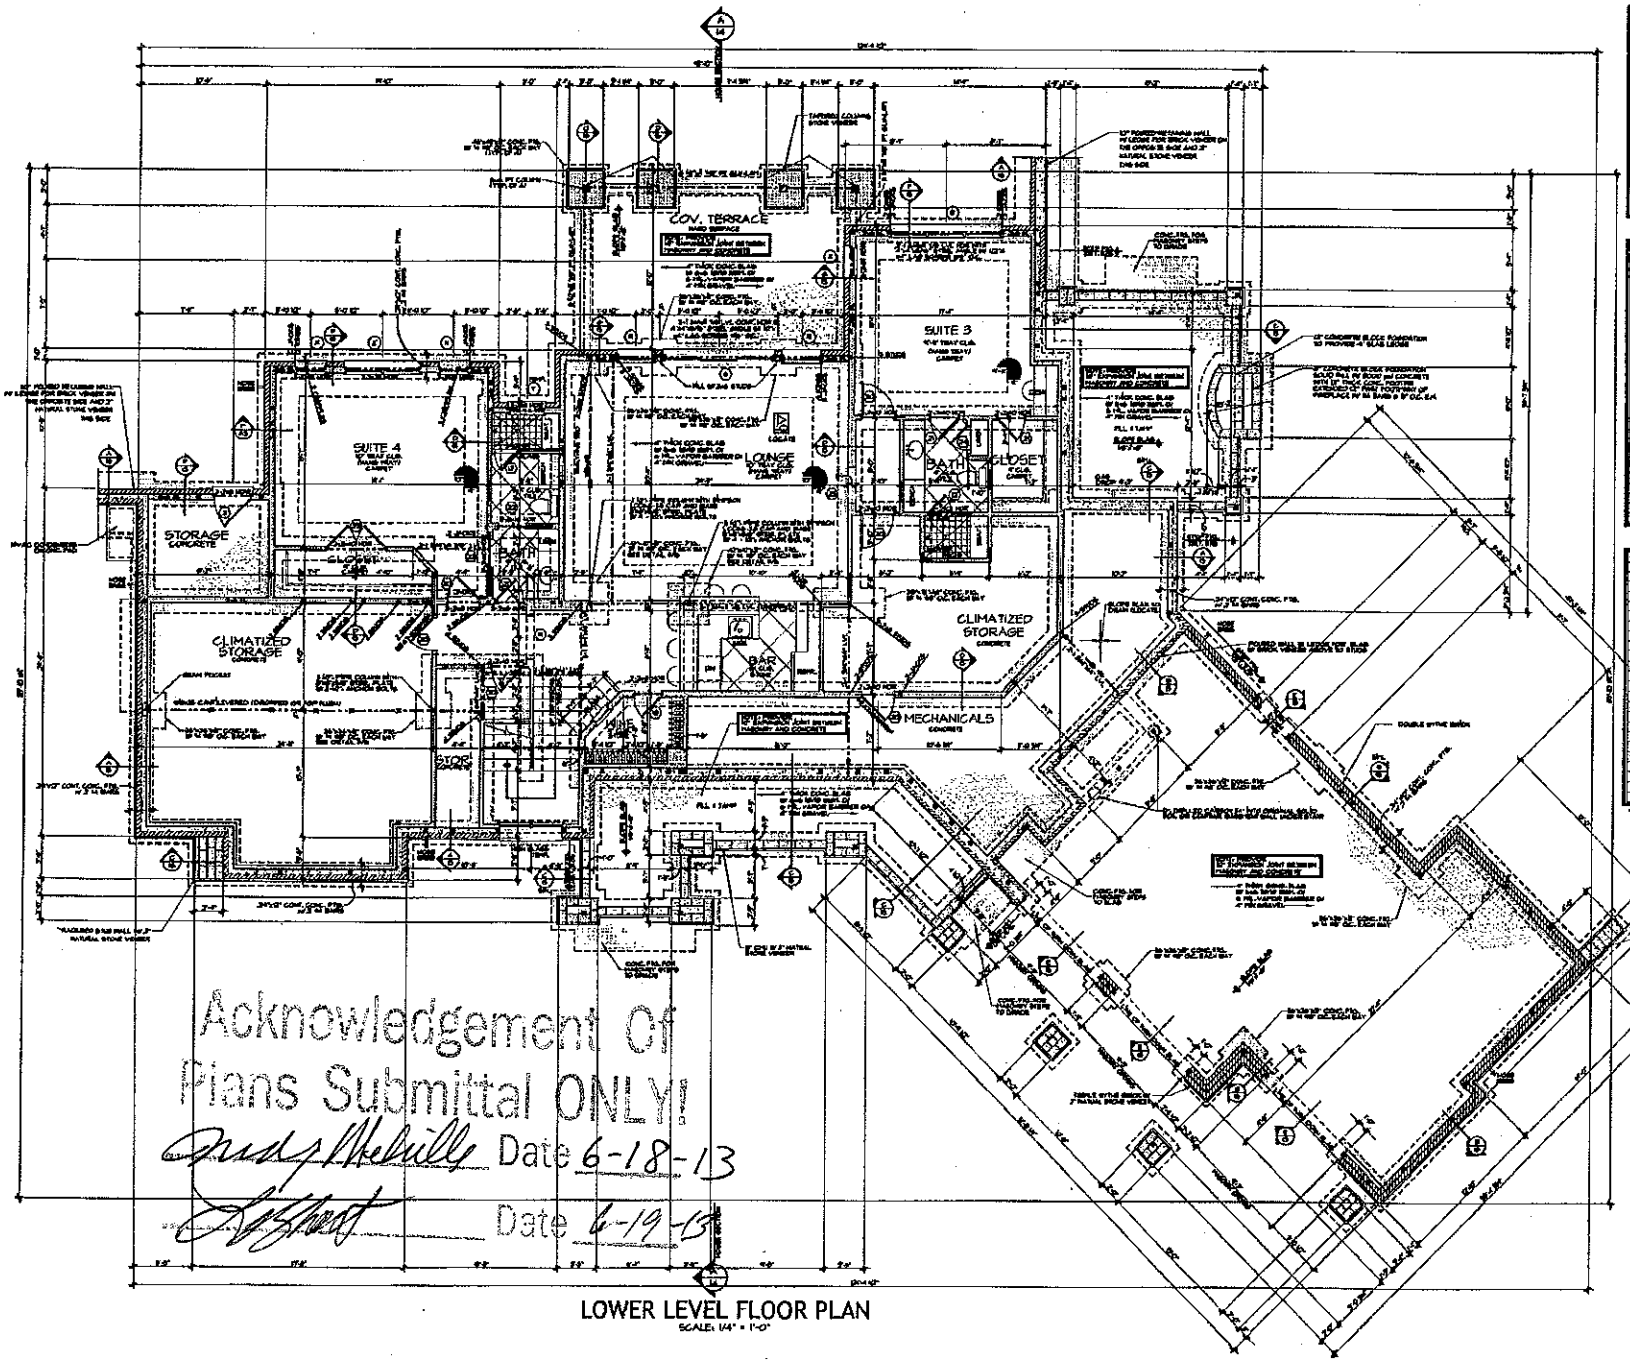

LOWER LEVEL FLOOR PLAN
SCALE: 1/4" = 1'-0"

Acknowledgement Of
Plans Submittal ONLY!
Date 6-18-13
Date 6-19-13

Square Footage
1/2 ABOVE
& 1/2 BELOW

Main Level Heated	3,850 Sq.Ft.
Lower Level Heated	2,746 Sq.Ft.
Total Heated	6,596 Sq.Ft.
Garage	668 Sq.Ft.
Covered Front Porch	211 Sq.Ft.
Garage Overhang	113 Sq.Ft.
Grilling Porch	256 Sq.Ft.
Main Level Rear Terr.	328 Sq.Ft.
Low Level Rear Terr.	1,496 Sq.Ft.
Lake Storage	101 Sq.Ft.
Mechanical/Storage	448 Sq.Ft.
Future Guest Suite	347 Sq.Ft.
Total Under Roof	8,496 Sq.Ft.

DOOR SCHEDULE

	SIZE	DESCRIPTION
1	3'-0" x 8'-0"	ARCH TOP SH SCALED, EVERY 3rd PC RAIN LITES 1 1/2" ARCH TOP TRANS.
2	2'-8" x 8'-0"	LG GLASS
3	2'-8" x 8'-0"	SH GLASS
4	2'-8" x 8'-0"	FRENCH SLIDER W/ 60" ARCH TRANS.
5	2'-8" x 8'-0"	FRENCH SLIDER
6	2'-8" x 8'-0"	FRENCH SLIDER
7	2'-8" x 8'-0"	CASED OPENING
8	2'-8" x 8'-0"	SOLID PANEL
9	2'-8" x 8'-0"	SOLID PANEL
10	2'-8" x 8'-0"	SOLID PANEL
11	2'-8" x 8'-0"	SOLID PANEL POCKET
12	2'-8" x 8'-0"	TEMP. GLASS SHOWER
13	2'-8" x 8'-0"	CASED OPENING
14	2'-8" x 8'-0"	GLASS W/ SIDEBY SIDE LITES
15	2'-8" x 8'-0"	SOLID PANEL
16	2'-8" x 8'-0"	SOLID PANEL FIRE RATED
17	2'-8" x 8'-0"	SOLID PANEL
18	2'-8" x 8'-0"	SOLID PANEL
19	2'-8" x 8'-0"	CASED OPENING
20	2'-8" x 8'-0"	SOLID PANEL
21	2'-8" x 8'-0"	SOLID PANEL
22	2'-8" x 8'-0"	SOLID PANEL POCKET
23	2'-8" x 8'-0"	TEMP. GLASS SHOWER
24	2'-8" x 8'-0"	SOLID PANEL
25	2'-8" x 8'-0"	CASED OPENING
26	2'-8" x 8'-0"	TEMP. GLASS SLIDING SHOWER

WINDOW SCHEDULE

	SIZE	DESCRIPTION
4	2'-0" x 5'-0"	DBL. HUNG W/ 24" ARCH TRANSOM
5	2'-8" x 5'-0"	ARCH TOP DBL. HUNG
6	2'-8" x 5'-0"	FIXED ARCHTOP 24" ARCHED SIDE LITES
7	2'-8" x 5'-0"	DBL. HUNG (TEMPERED)
8	2'-8" x 4'-0"	CASED
9	2'-8" x 4'-0"	DBL. HUNG
10	2'-8" x 4'-0"	DBL. HUNG
11	2'-8" x 4'-0"	DBL. HUNG
12	2'-8" x 5'-0"	ARCH TOP DBL. HUNG
13	2'-8" x 5'-0"	DBL. HUNG
14	2'-8" x 4'-0"	DBL. HUNG
15	2'-8" x 4'-0"	DBL. HUNG
16	2'-8" x 4'-0"	DBL. HUNG
17	2'-8" x 4'-0"	DBL. HUNG
18	2'-8" x 4'-0"	DBL. HUNG
19	2'-8" x 4'-0"	DBL. HUNG
20	2'-8" x 4'-0"	DBL. HUNG
21	2'-8" x 4'-0"	DBL. HUNG
22	2'-8" x 4'-0"	DBL. HUNG
23	2'-8" x 4'-0"	DBL. HUNG
24	2'-8" x 4'-0"	DBL. HUNG W/ 12" TRANSOM
25	2'-8" x 4'-0"	DBL. HUNG
26	2'-8" x 4'-0"	DBL. HUNG W/ CASED OPENINGS
27	1'-8" x 2'-0"	TEMP. ARCH TOP
28	2'-8" x 4'-0"	DBL. HUNG
29	2'-8" x 4'-0"	CASED OPENINGS
30	2'-8" x 4'-0"	DBL. HUNG

NOTES:

Robert T. Foster Design Studio
Date: 09-28-11
Sheet
4
of 22

A New Custom Residence For
Jeff & Rhonda Short