
SECOND FLOOR PLAN

SCALE: 1/4" = 1'-0"

SECOND FLOOR HEATED: 1470 SQ. FT.
BONUS ROOM: 643 SQ. FT.
TOTAL SECOND FLOOR: 213 SQ. FT.

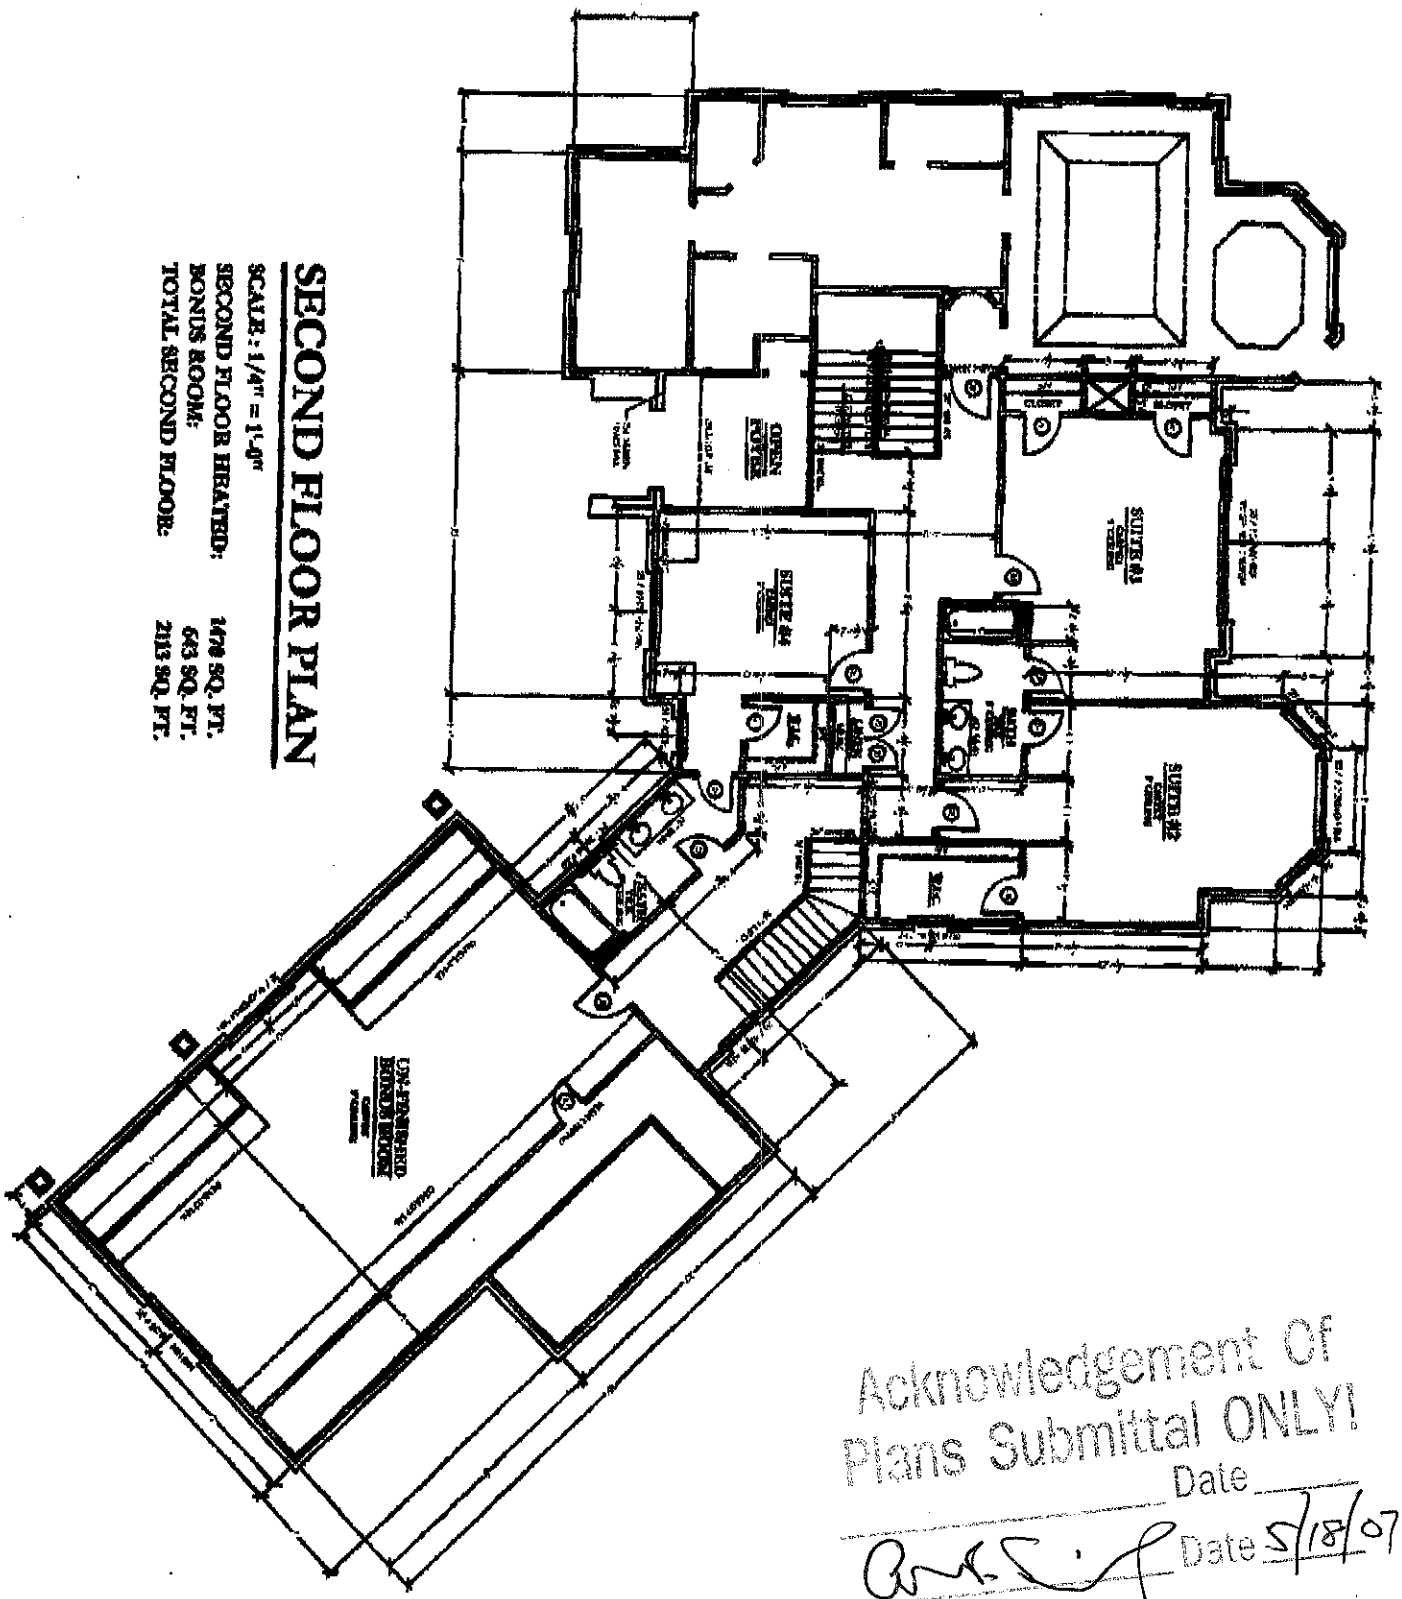


Acknowledgement Of
Plans Submittal ONLY!
Date

Date 5/18/07

FIRST FLOOR PLAN

SCALE : 1/4" = 1'-0"

FIRST FLOOR HEATED:	2580 SQ. FT.
SECOND FLOOR:	2113 SQ. FT.
TOTAL HEATED:	4693 SQ. FT.
SCREENED PORCH:	186 SQ.FT.
UPPER TERRACE:	386 SQ. FT.

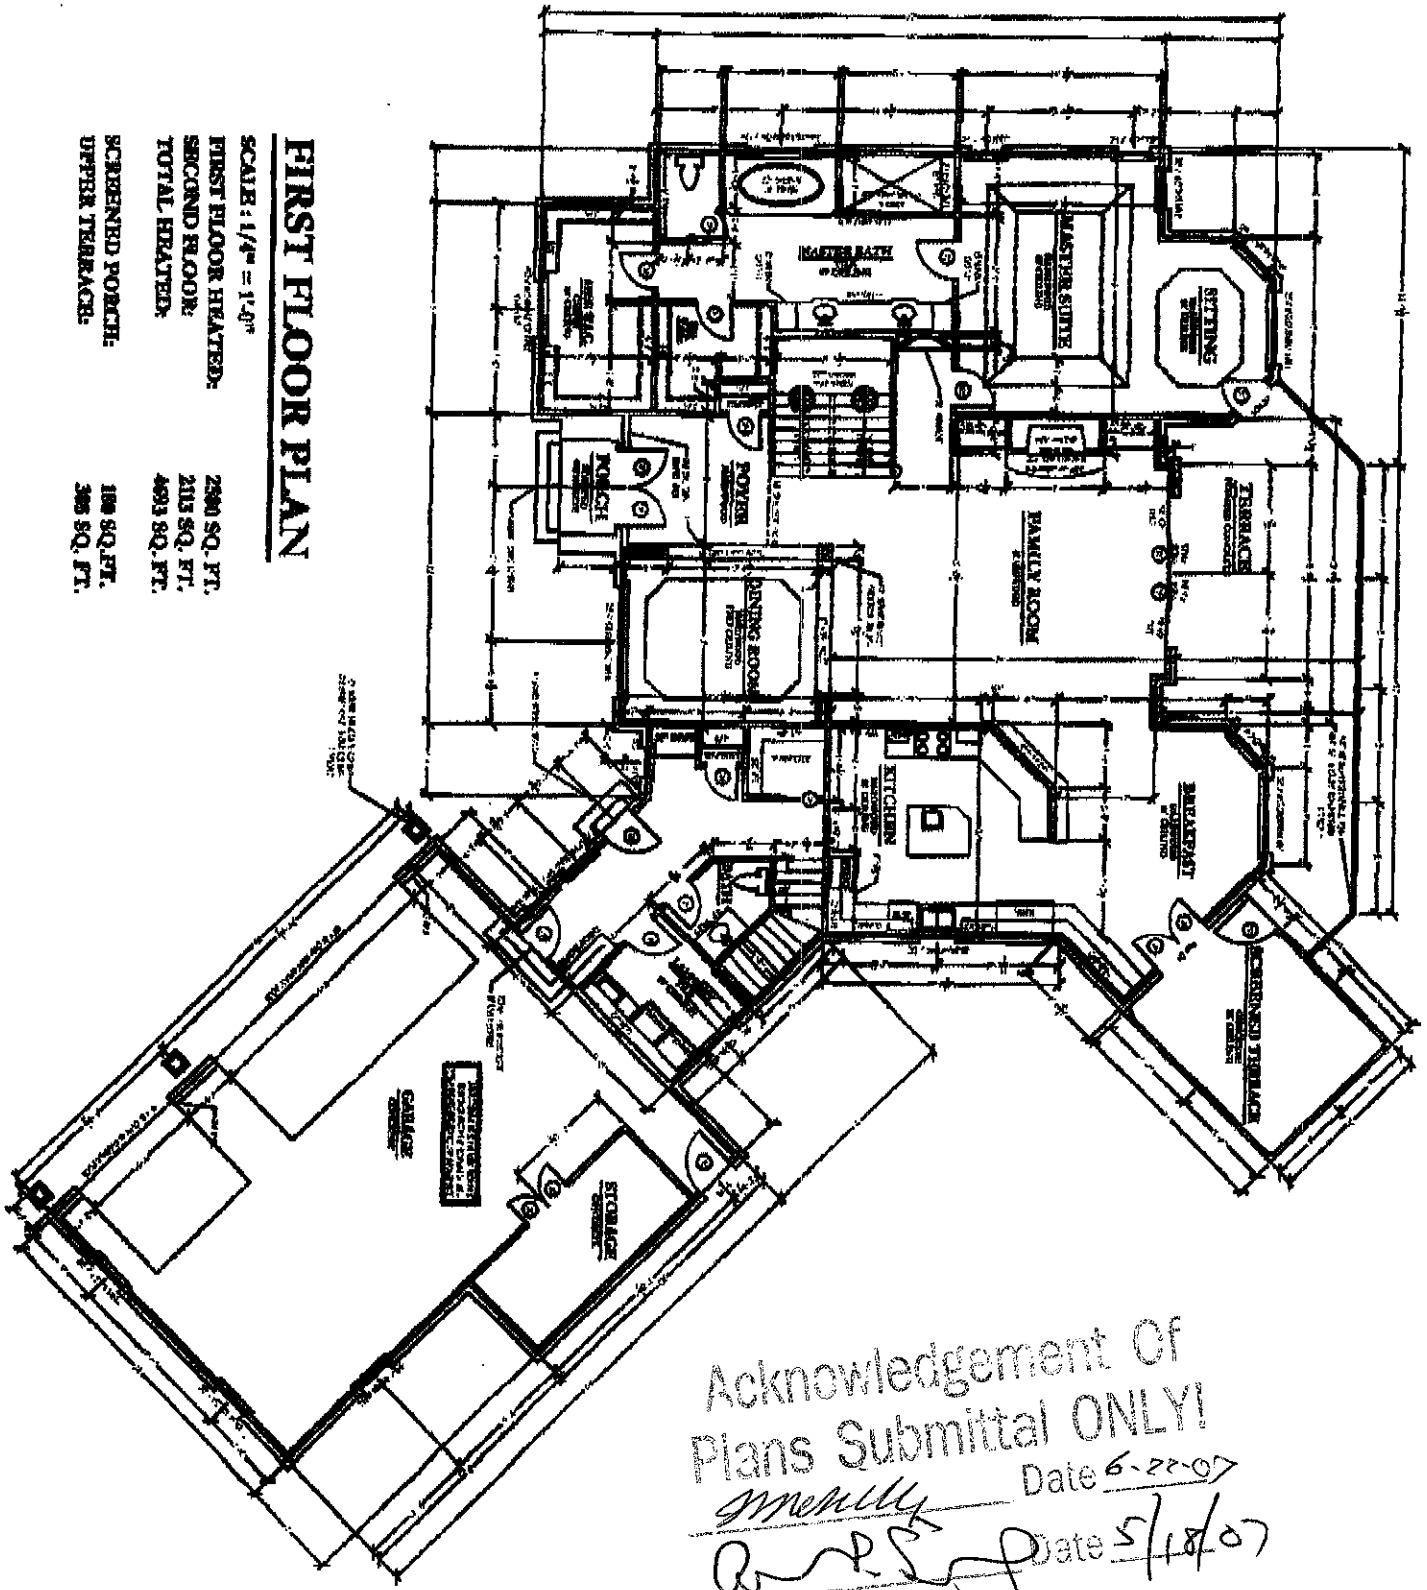


Acknowledgement Of
Plans Submittal ONLY!
Date 6-22-07
Date 5/18/07

FOUNDATION & BASEMENT CEILING FRAMING PLAN

SCALE: 1/4" = 1'-0"

TOTAL HOUSE FOOT PRINT:	3815 SQ. FT.
BASEMENT FINISHED:	1207 SQ. FT.
STORAGE:	317 SQ. FT.
LOWER PATIO:	566 SQ. FT.
TOTAL HOUSE UNDER ROOFING / ROOF:	5897 SQ. FT.

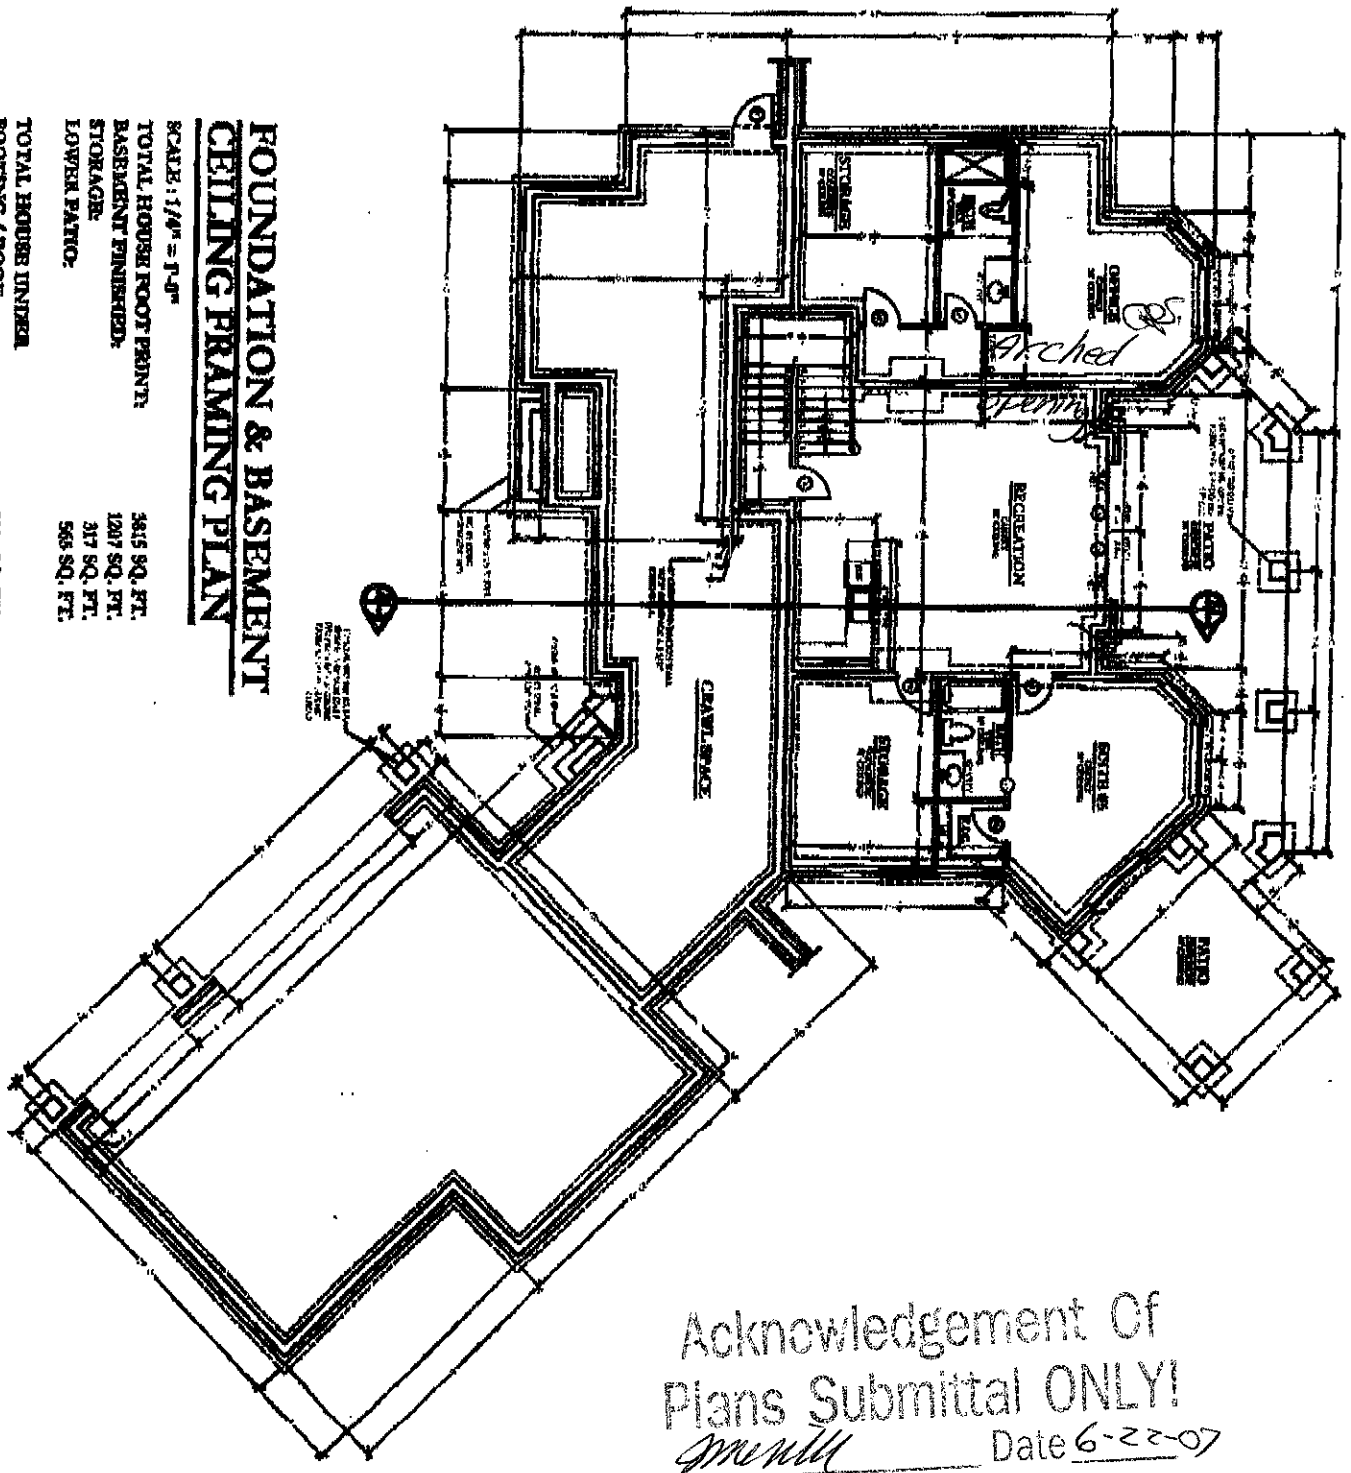

Acknowledgement Of
Plans Submittal ONLY!

Date 6-22-07

Date 5/18/07