
PURCHASER OF THESE PLANS IS GIVEN A LIMITED LICENSE TO REPRODUCE THESE PLANS FOR CONSTRUCTION PURPOSES ONLY. ANY FURTHER REPRODUCTION IS PROHIBITED.

PINNACLE HOME DESIGN IS A PROFESSIONAL RESIDENTIAL DESIGN FIRM LOCATED IN HUNTERSVILLE, NC. BECAUSE SITE CONDITIONS MAY VARY, PINNACLE HOME DESIGN CANNOT WARRANT THE SUITABILITY OF THESE PLANS FOR USE ON YOUR SPECIFIC SITE. CONSTRUCTION FROM THESE PLANS SHOULD NOT BE UNDERTAKEN WITHOUT THE ASSISTANCE OF A CONSTRUCTION PROFFESIONAL.

1068 sf

Acknowledgement Of
Plans Submittal ONLY!
Date 6-22-09
Date 6/18/09

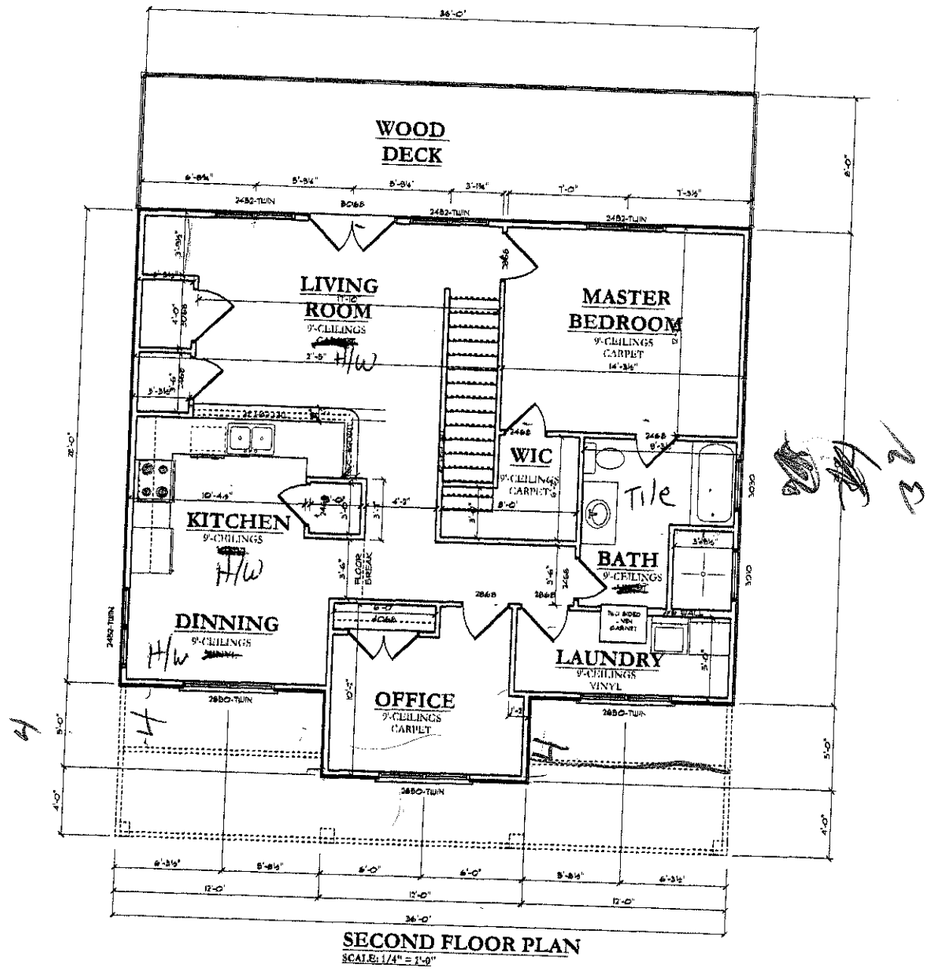

SECOND FLOOR PLAN
SCALE: 1/4" = 1'-0"

SECOND FLOOR

ENGINEER SEAL

DRAWN BY: GCB
DATE: 06-02-09
PROJECT#:
REVISED:

CARRIAGE HOUSE

©COPYRIGHT 2009 PINNACLE HOME DESIGN, LLC.
ALL RIGHTS RESERVED.
ANY DUPLICATION IS STRICTLY PROHIBITED.


Pinnacle Home Design, LLC
Residential Home Design & Construction Management

Sheet: A-3
Of: A-7

PURCHASER OF THESE PLANS IS GIVEN A LIMITED LICENSE TO REPRODUCE THESE PLANS FOR CONSTRUCTION PURPOSES ONLY. ANY FURTHER REPRODUCTION IS PROHIBITED

PINNACLE HOME DESIGN IS A PROFESSIONAL RESIDENTIAL DESIGN FIRM LOCATED IN HUNTERSVILLE, NC. BECAUSE SITE CONDITIONS MAY VARY, PINNACLE HOME DESIGN CANNOT WARRANT THE SUITABILITY OF THESE PLANS FOR USE ON YOUR SPECIFIC SITE. CONSTRUCTION FROM THESE PLANS SHOULD NOT BE UNDERTAKEN WITHOUT THE ASSISTANCE OF A CONSTRUCTION PROFESIONAL.

foyer 155sf
bath 53sf
Garage 925sf
front Porch 167sf
Deck 288sf

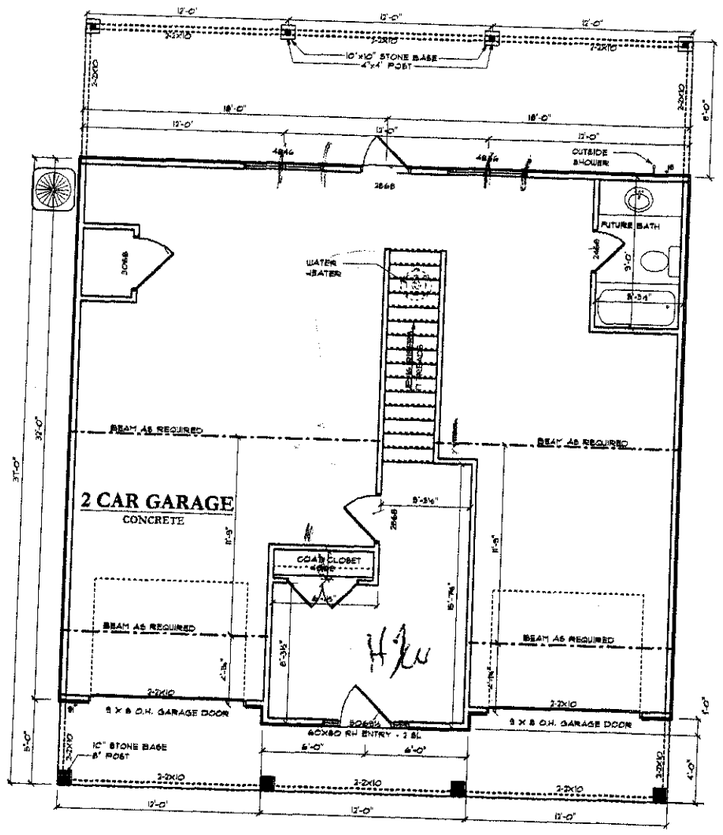

1ST FLOOR PLAN
SCALE: 1/4" = 1'-0"

Acknowledgement Of Plans Submittal ONLY!
Date 6-26-09
Date 6/26/09

FIRST FLOOR

ENGINEER SEAL

DRAWN BY: GCB
DATE: 06-02-09
PROJECT#:
REVISED:

CARRIAGE HOUSE

© COPYRIGHT 2009 PINNACLE HOME DESIGN, LLC.
ALL RIGHTS RESERVED
ANY DUPLICATION IS STRICTLY PROHIBITED.

Pinnacle Home Design, LLC
Residential Home Design & Construction Management

Sheet: A-2
Of: A-7