

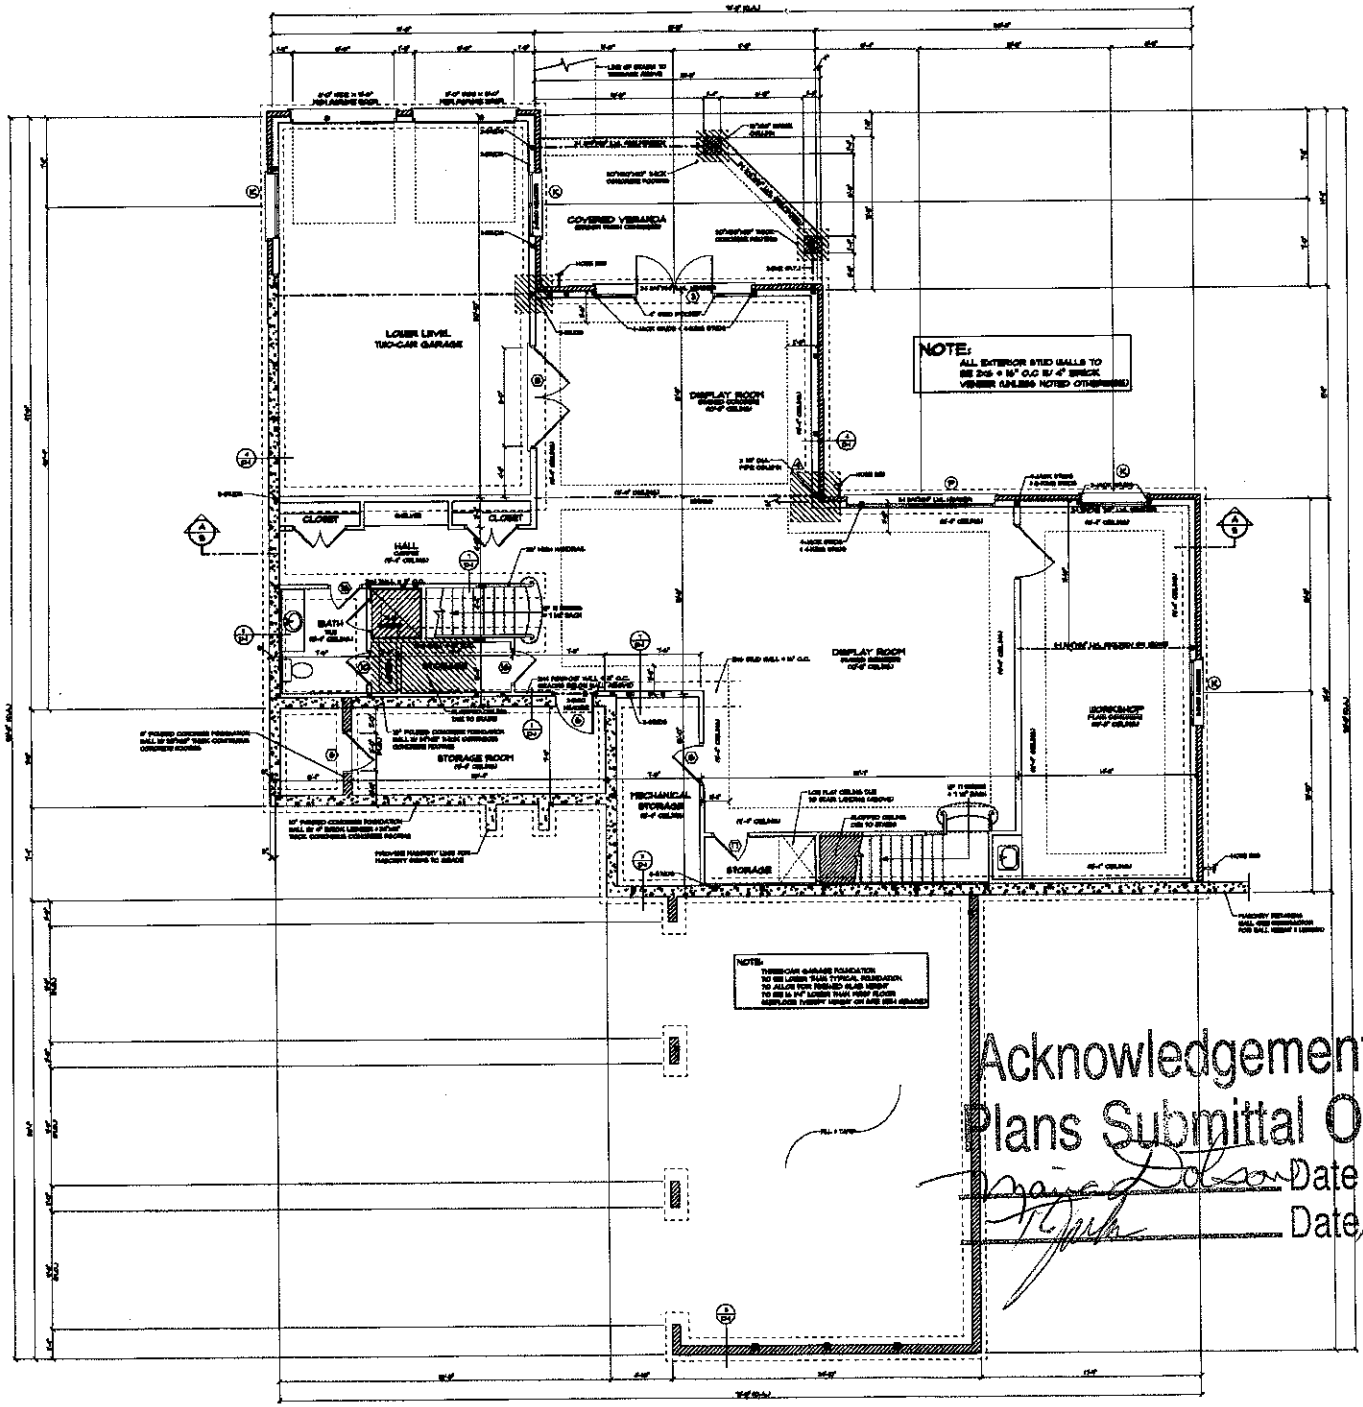


SQUARE FOOTAGE

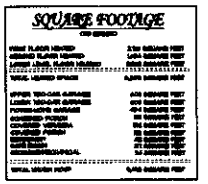

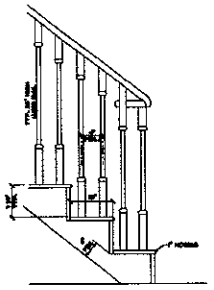

STAIR DETAIL

FOOTING SCHEDULE

LOWER LEVEL PLAN

Acknowledgement Of
Plans Submittal ONLY!
Date 10/15/08
Date 10/15/08


PROJECT:
THE DIEDERICH RESIDENCE
LOT 40, POINT HARBOUR LANE
THE HARBOUR

NOTE: GENERAL CONTRACTOR TO VERIFY ALL DIMENSIONS AND ANGLES IN FIELD.

Christopher Pipkin
& Associates
a residential design firm
235 East Worthington Avenue
Suite 200
Charlotte, NC 28203
704-577-5809

SHEET
2
18

© ALL COPYRIGHTS RESERVED UNDER U.S. AND INTERNATIONAL LAWS. THESE PLANS AND THE DESIGNS, ARRANGEMENTS AND ARRANGEMENTS OF ROOMS AND SPACES SHOWN ON THESE PLANS ARE THE EXCLUSIVE PROPERTY OF THE DESIGNER AND MAY NOT BE USED IN ANY FORM OR MANNER WHATSOEVER WITHOUT THE EXPRESS WRITTEN PERMISSION OF THE DESIGNER. THE PLANS ARE NOT TO BE CHANGED OR COPIED IN ANY FORM OR MANNER WHATSOEVER NOR ARE THEY TO BE ASSIGNED TO ANY THIRD PARTY WITHOUT FIRST OBTAINING THE EXPRESS WRITTEN PERMISSION AND CONSENT OF THE DESIGNER. ANY UNAUTHORIZED USE OF THESE PLANS WILL BE PROSECUTED TO THE FULLEST EXTENT OF THE LAW.

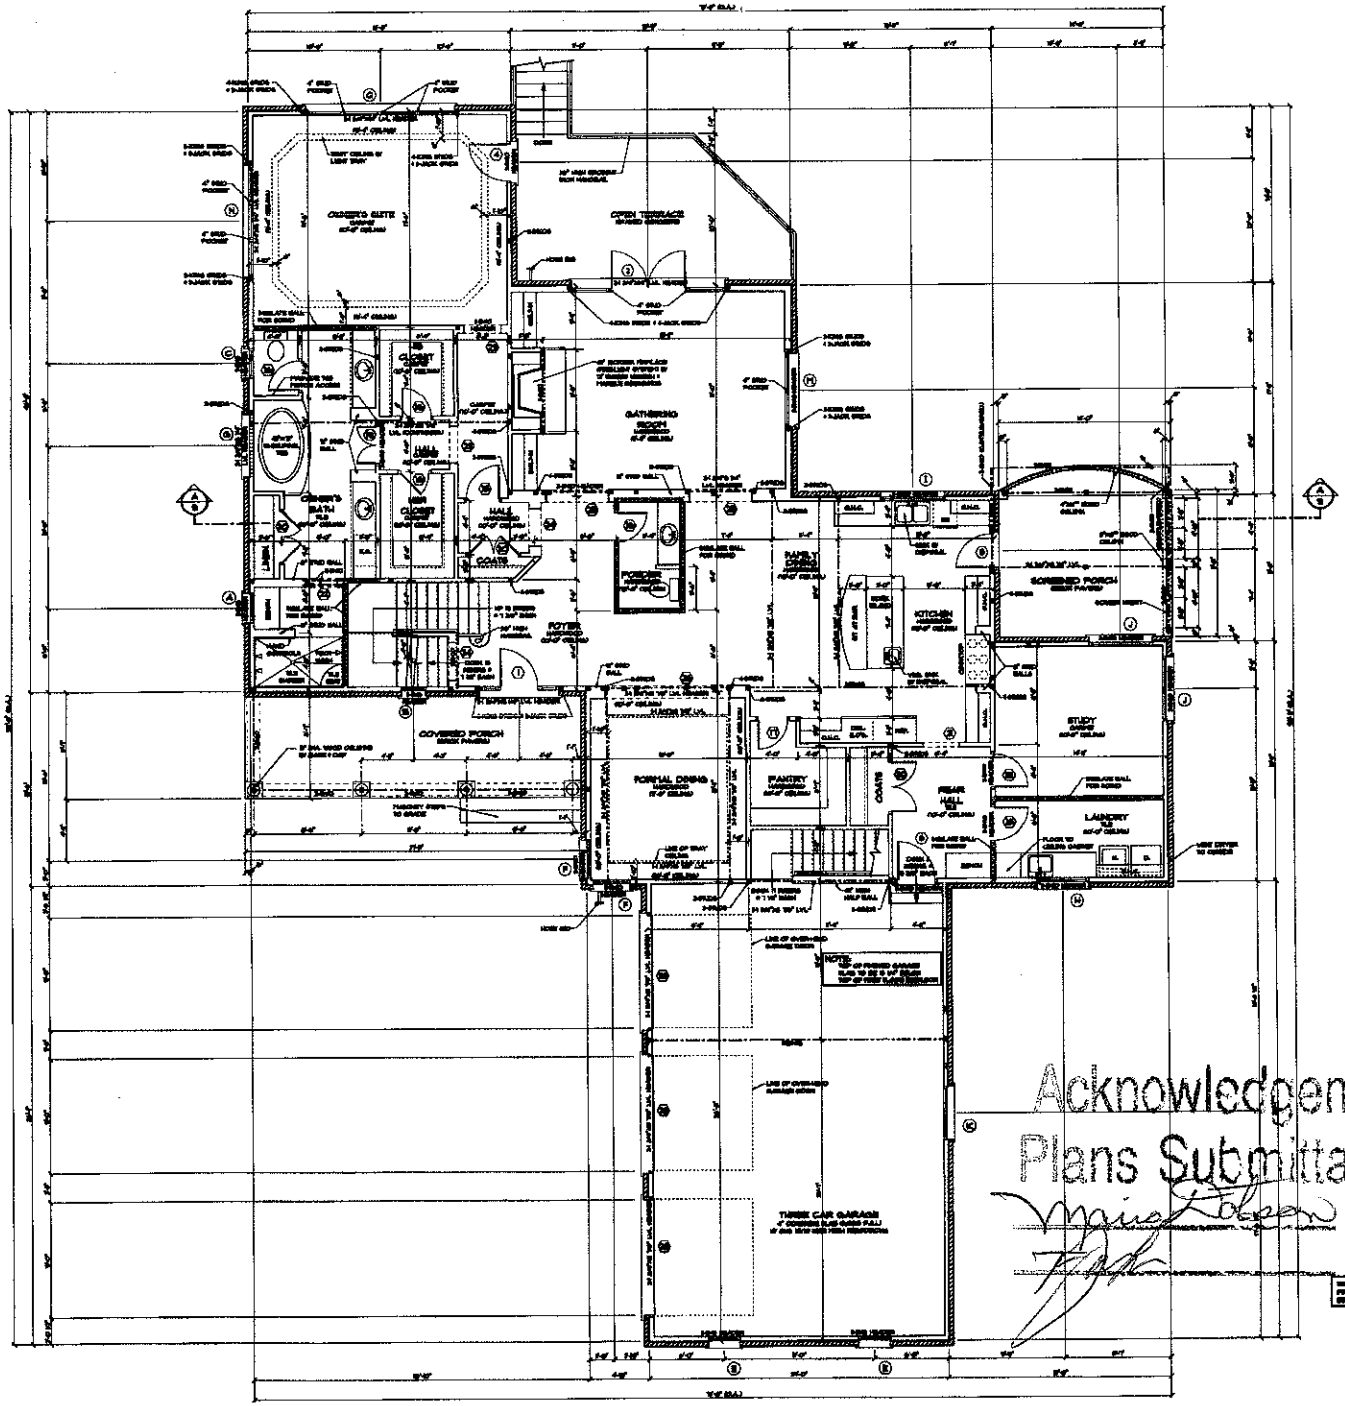

SQUARE FOOTAGE

STAIR DETAIL TO SECOND FLOOR

STAIR DETAIL TO LOWER LEVEL

Acknowledgement Of Plans Submittal ONLY!

Date 01/15/03

Date


FIRST FLOOR PLAN

THE DIEDERICH RESIDENCE

LOT 40, POINT HARBOUR LANE


THE HARBOUR

SHEET 4 / 18

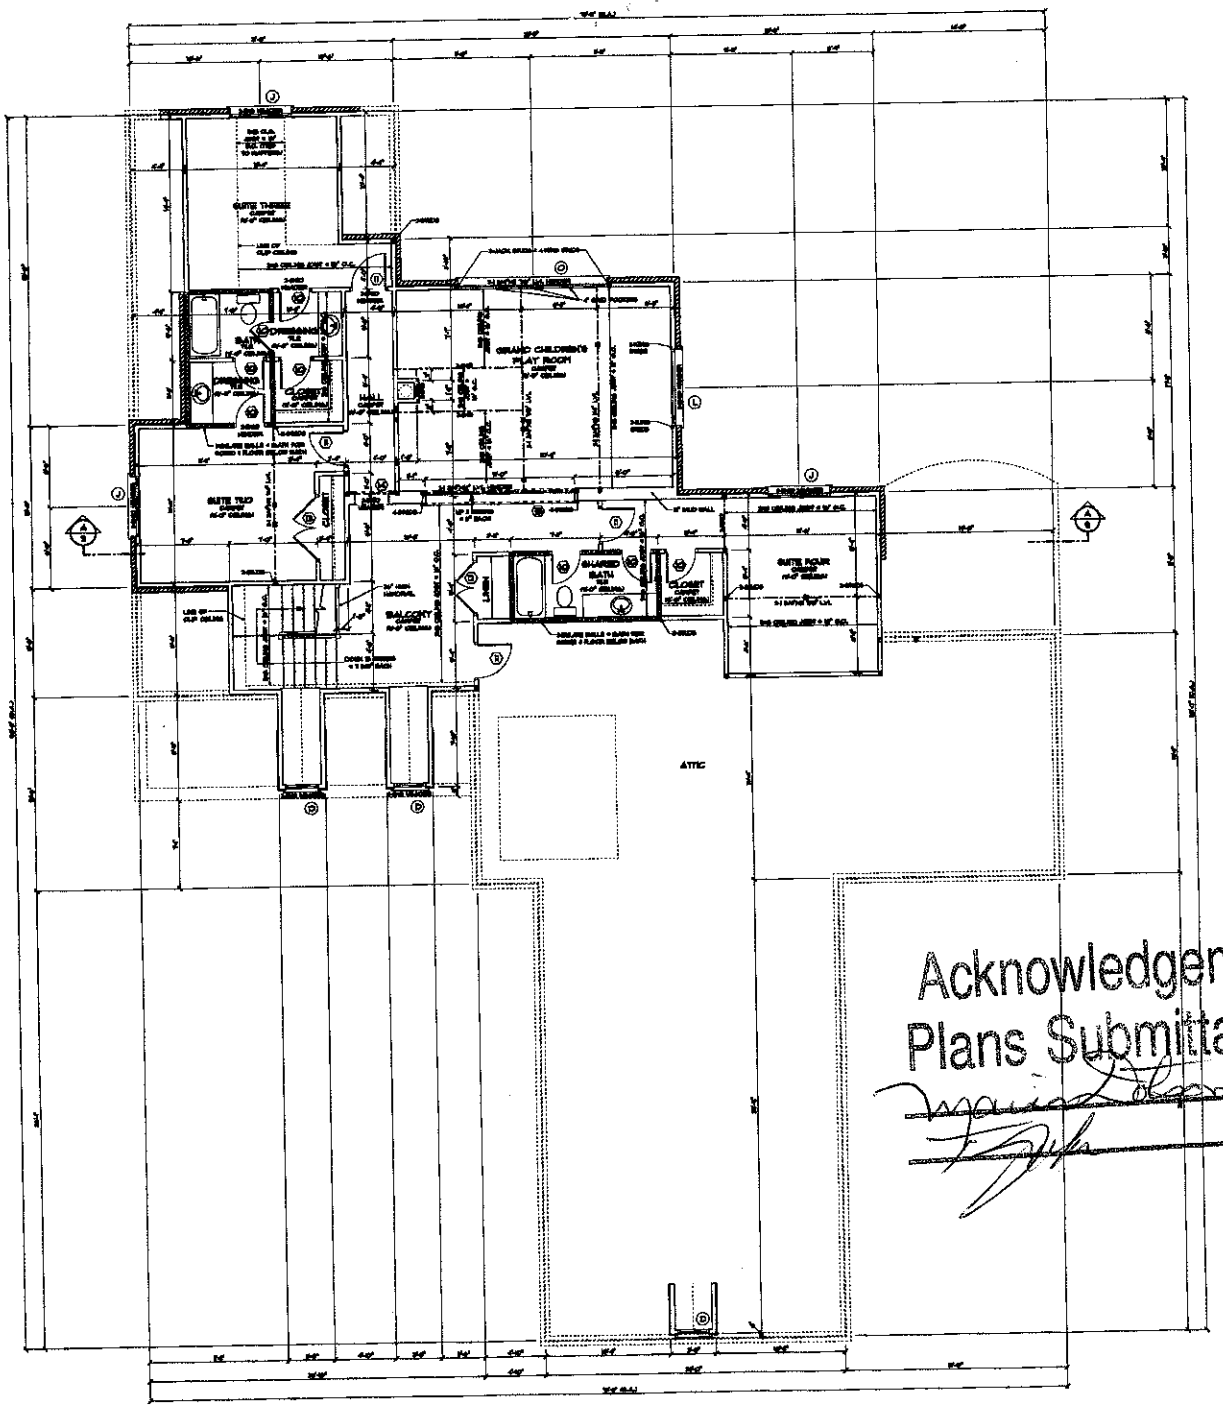

SECOND FLOOR PLAN

SQUARE FOOTAGE

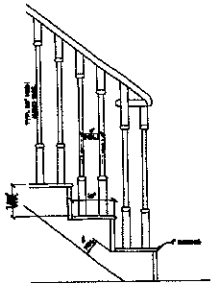

STAIR DETAIL

Acknowledgement Of
Plans Submittal ONLY!
Date 10/15/03
Date 12/4/03

DATE: OCTOBER 15, 2003
DRAWN BY: NICK HEPPART
APPROVED BY:
REVISIONS:

PROJECT:
THE DIEDERICH RESIDENCE
LOT 40, POINT HARBOUR LANE
THE HARBOUR

NOTE: GENERAL CONTRACTOR TO VERIFY ALL DIMENSIONS AND ANGLES IN FIELD.

Christopher Phelps & Associates
a residential design firm
226 East Worthington Avenue
Suite 200
Charlotte, NC 28203
704-377-0990

SHEET
6
18

© THESE ARCHITECTURAL DRAWINGS, AS AN INSTRUMENT OF SERVICE, ARE AND SHALL REMAIN THE PROPERTY OF CHRISTOPHER PHELPS & ASSOCIATES. THE REPRODUCTION OF THESE PLANS IN WHOLE OR IN PART, WHETHER BY PHOTOGRAPHIC OR MECHANICAL MEANS, IS PROHIBITED WITHOUT THE EXPRESS WRITTEN PERMISSION OF CHRISTOPHER PHELPS & ASSOCIATES.