

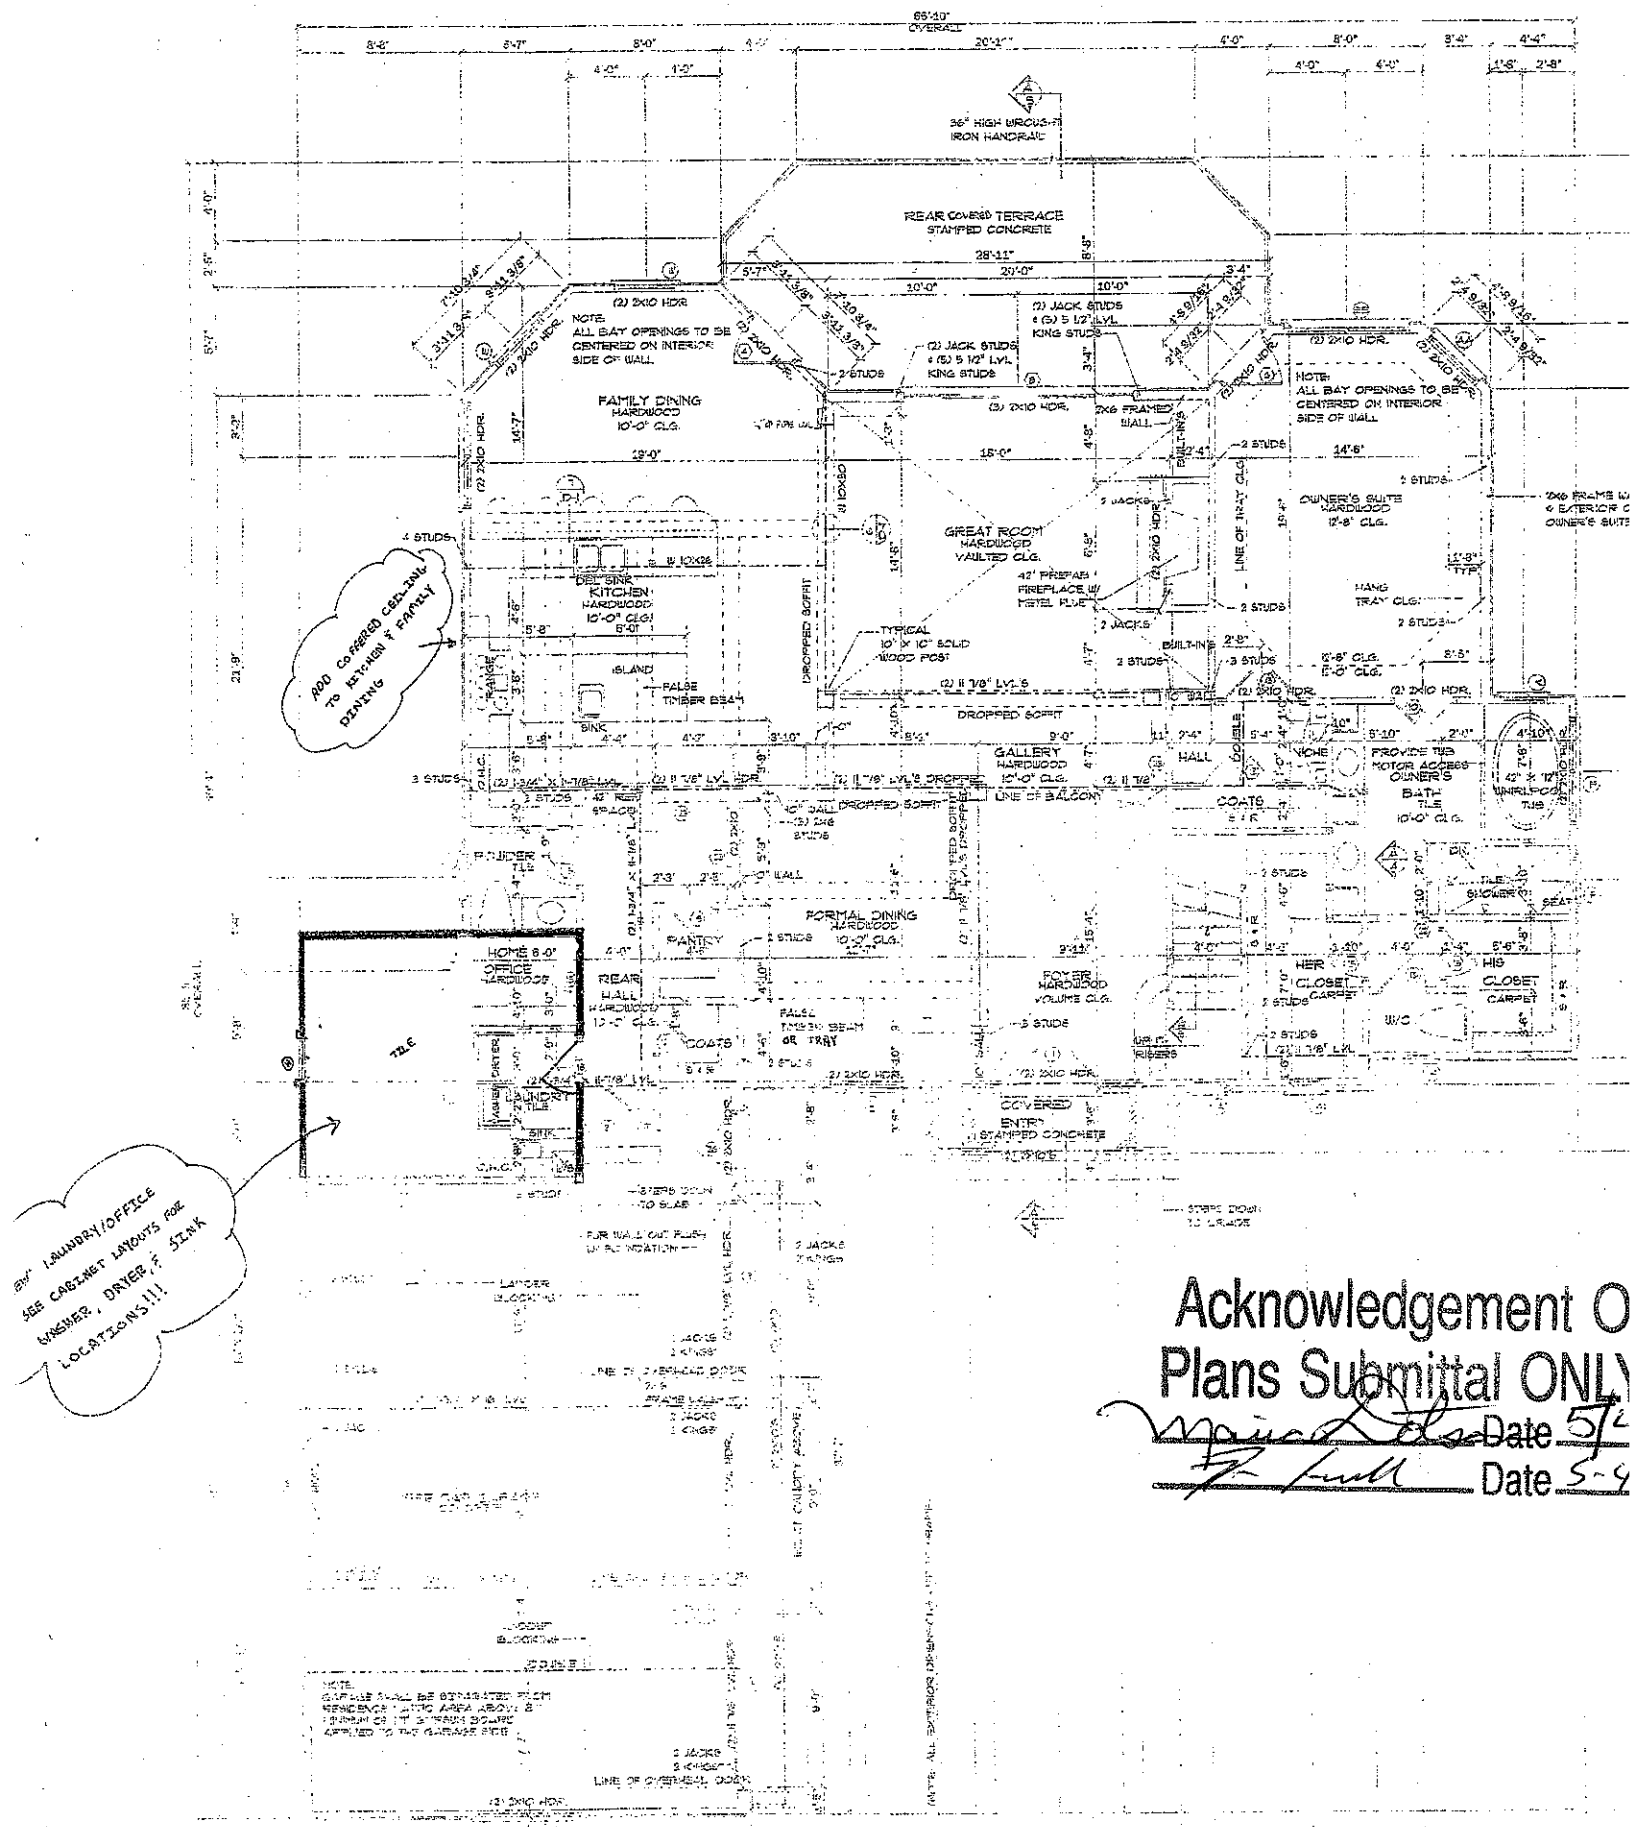


Acknowledgement O
Plans Submittal ONL

Date 5/2

Date 5-9

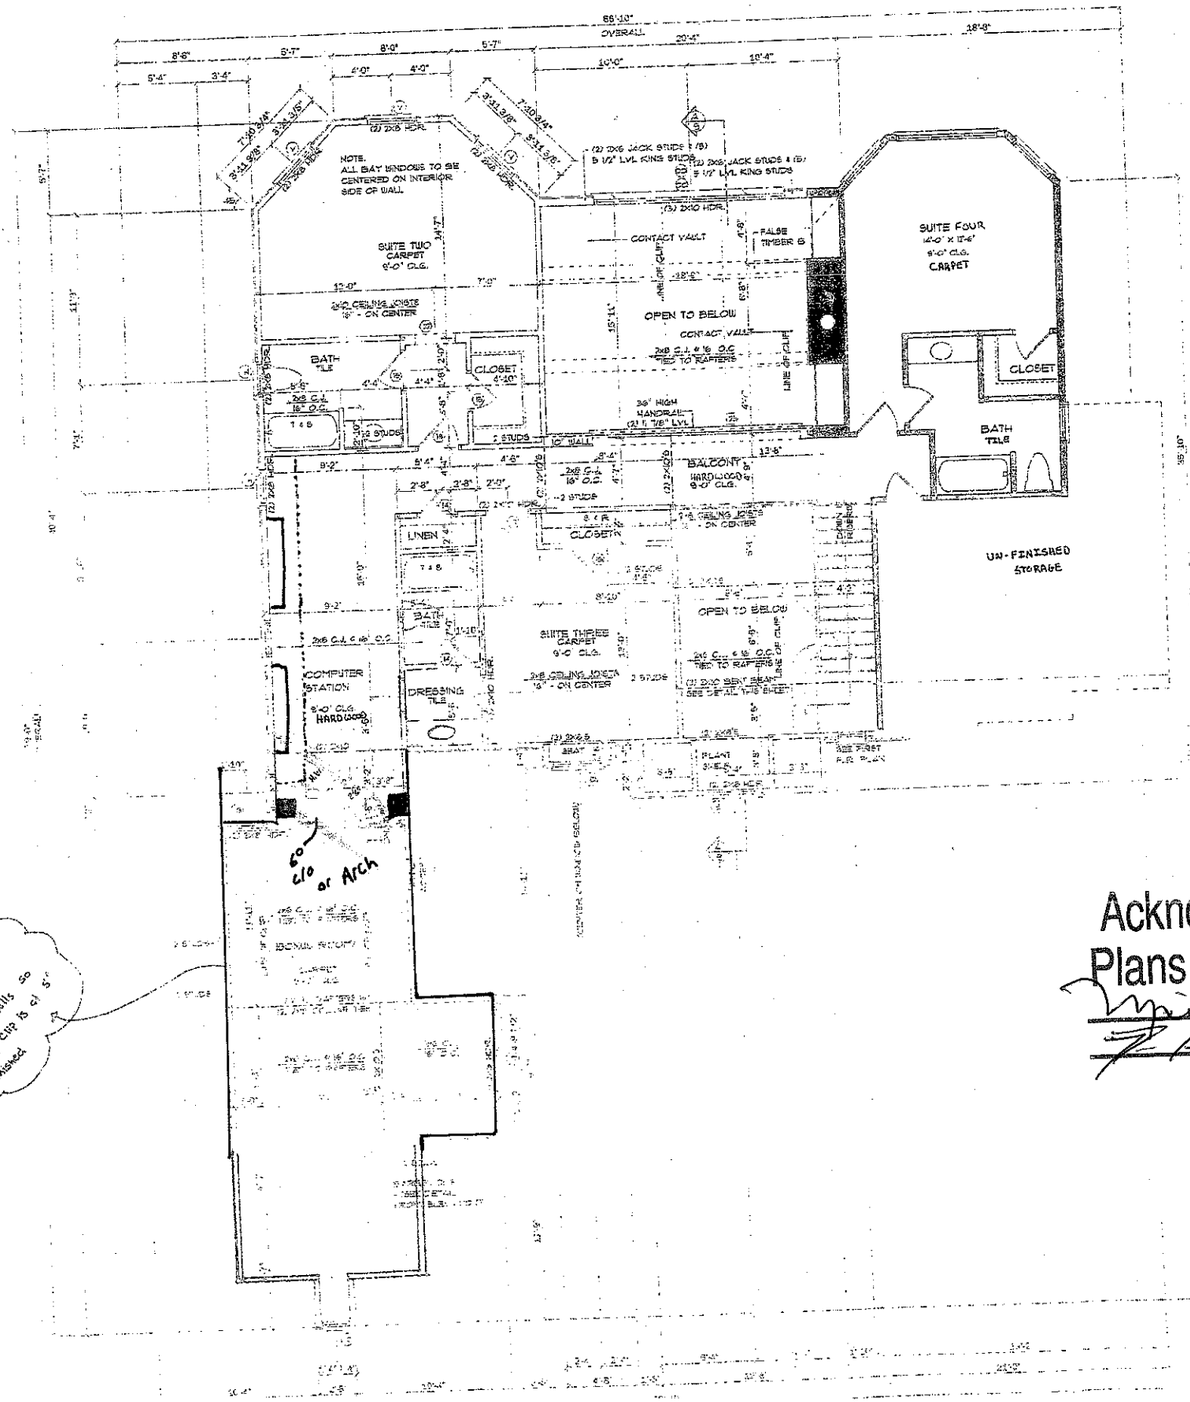

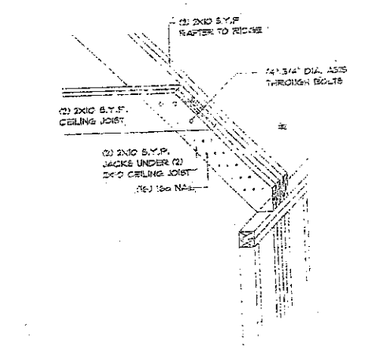

BENT BEAM DETAIL @ FOYER

NOT TO SCALE

Acknowledgement Of
Plans Submittal ONLY!
Date 5/4/11
Date 5-4-11

NOTE:
ALL ANGLES ARE 45 OR 90
UNLESS NOTED OTHERWISE

SECOND FLOOR PLAN

SCALE: 1/4" = 1'-0"

STRUCTURAL INTEGRITY ENGINEERING, P.A.
315 E. MAIN ST., SUITE A
PINEVILLE, NC 28134
SEAL ONLY FOR STRUCTURAL ONLY

9/09/06

DATE:
SEPTEMBER 10, 2002

DRAWN BY:
RYAN SHANHART

APPROVED BY:

REVISIONS:
JANUARY 7, 2003

JOB NUMBER:
2003-608

Stonebridge
Luxury Homes

Custom Home For: Ron & Amie Carroll
Lot #46 Tranquil Cove Lane
The Harbour

NOTE: GENERAL CONTRACTOR SHALL VERIFY ALL DIMENSIONS AND ANGLES IN FIELD

PROJECT:

SHEET
6
19