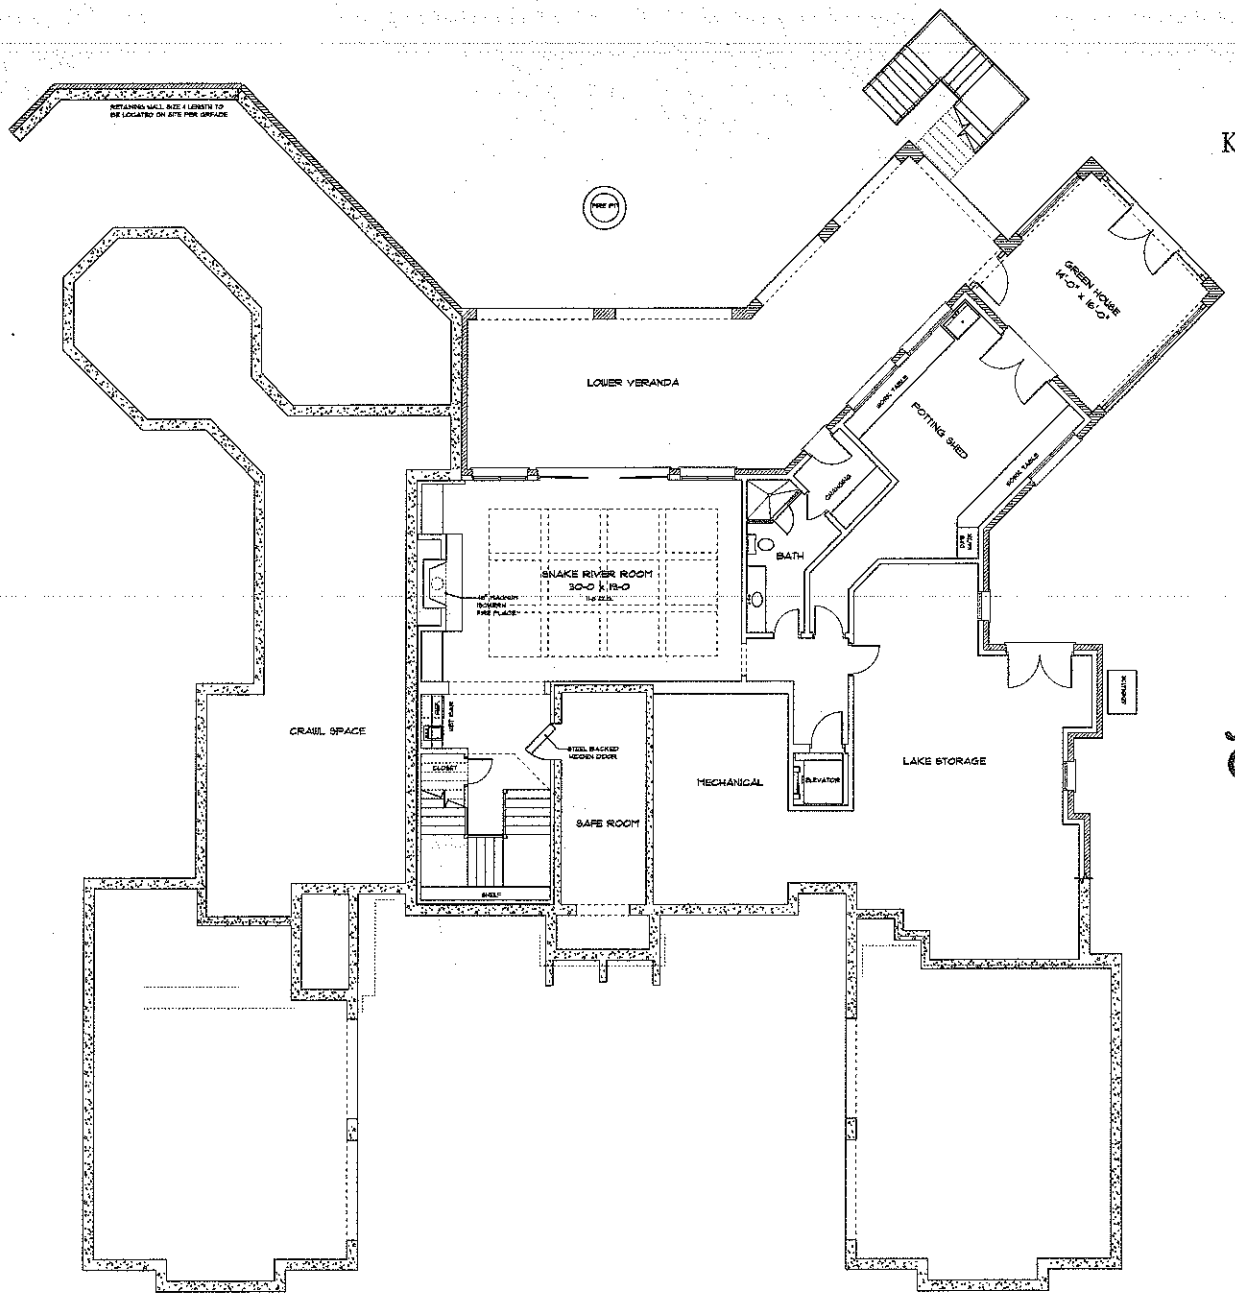


KINGSWOOD

LOWER LEVEL PLAN

SCALE: 1/4" = 1'-0"

Acknowledgement Of Plans Submittal ONLY!
Date 12-18-12
Date 12/18/12

Custom Residential Designs
P.O. Box 691286
Mint Hill, NC 28227
tel: 704-545-2928
fax: 704-545-0600

ENGINEERED BY:
G.B. ENGINEERING
133 MIDDLETON PLACE
MOORESVILLE, NC 28117
(704) 677-5339
N.C. BUS. LIC. # F-1270

PROJECT:


The Stoner Residence

Lot 836, The Point

© COPYRIGHT 2012

DRAWN BY:
J.J. BARJA
DATE:
11/13/2012
REVISED:

SHEET ____
OF ____

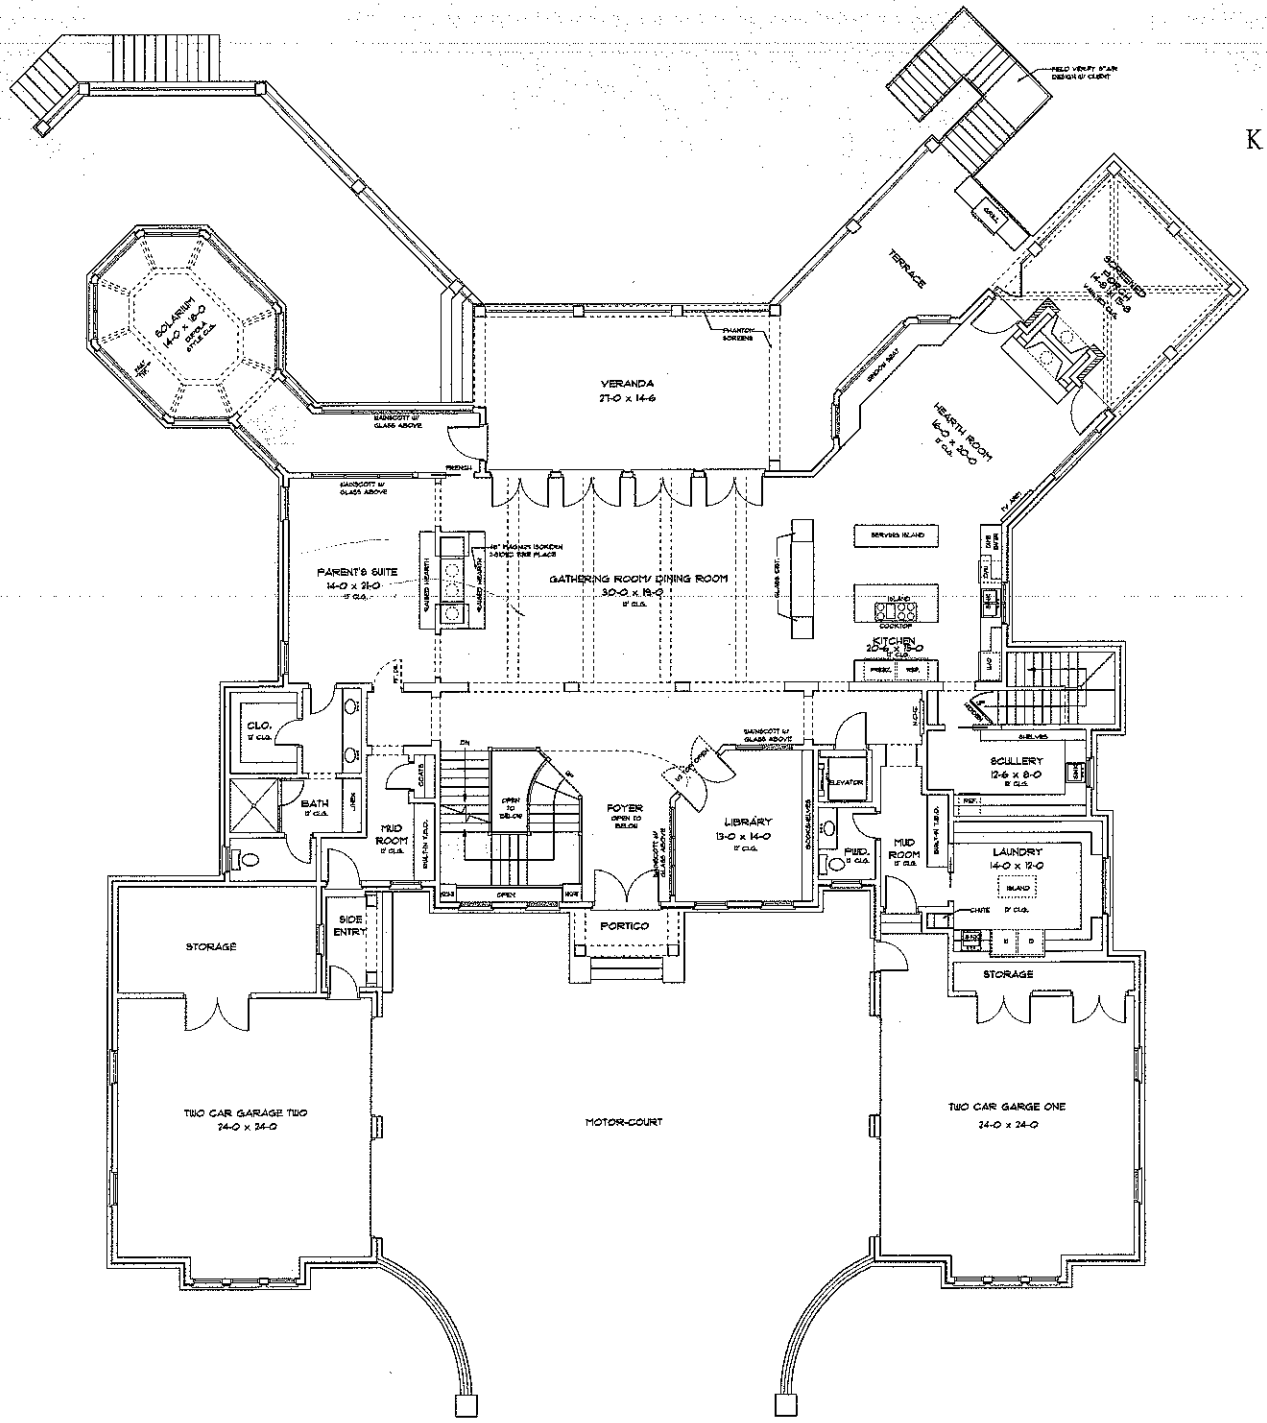

FIRST FLOOR PLAN

KINGSWOOD

Custom Residential Designs
by JJ Barja
P.O. Box 691286
Mint Hill, NC 28227
tel: 704-545-2928
fax: 704-545-0600

ENGINEERED BY:
G.B. ENGINEERING
133 MIDDLETON PLACE
MOORESVILLE, NC 28117
(704) 677-5339
N.C. BUS. LIC. # F-1270

PROJECT:

The Stoner Residence

Lot 836, The Point

© COPYRIGHT 2012

DRAWN BY:
J.J. BARJA

DATE:
11/13/2012

REVISED:


SHEET ___ OF ___

Acknowledgement Of
Plans Submittal ONLY!
Maine Nelson Date 12/18/12
Glen A. Hughes Date 12-18-12

KINGSWOOD

Custom Residential Designs
P.O. Box 691286
Mint Hill, NC 28227
tel: 704-545-2928
fax: 704-545-0600

ENGINEERED BY:
G.B. ENGINEERING
133 MIDDLETON PLACE
MOORESVILLE, NC 28117
(704) 677-5339
N.C. BUS. LIC. # F-1270

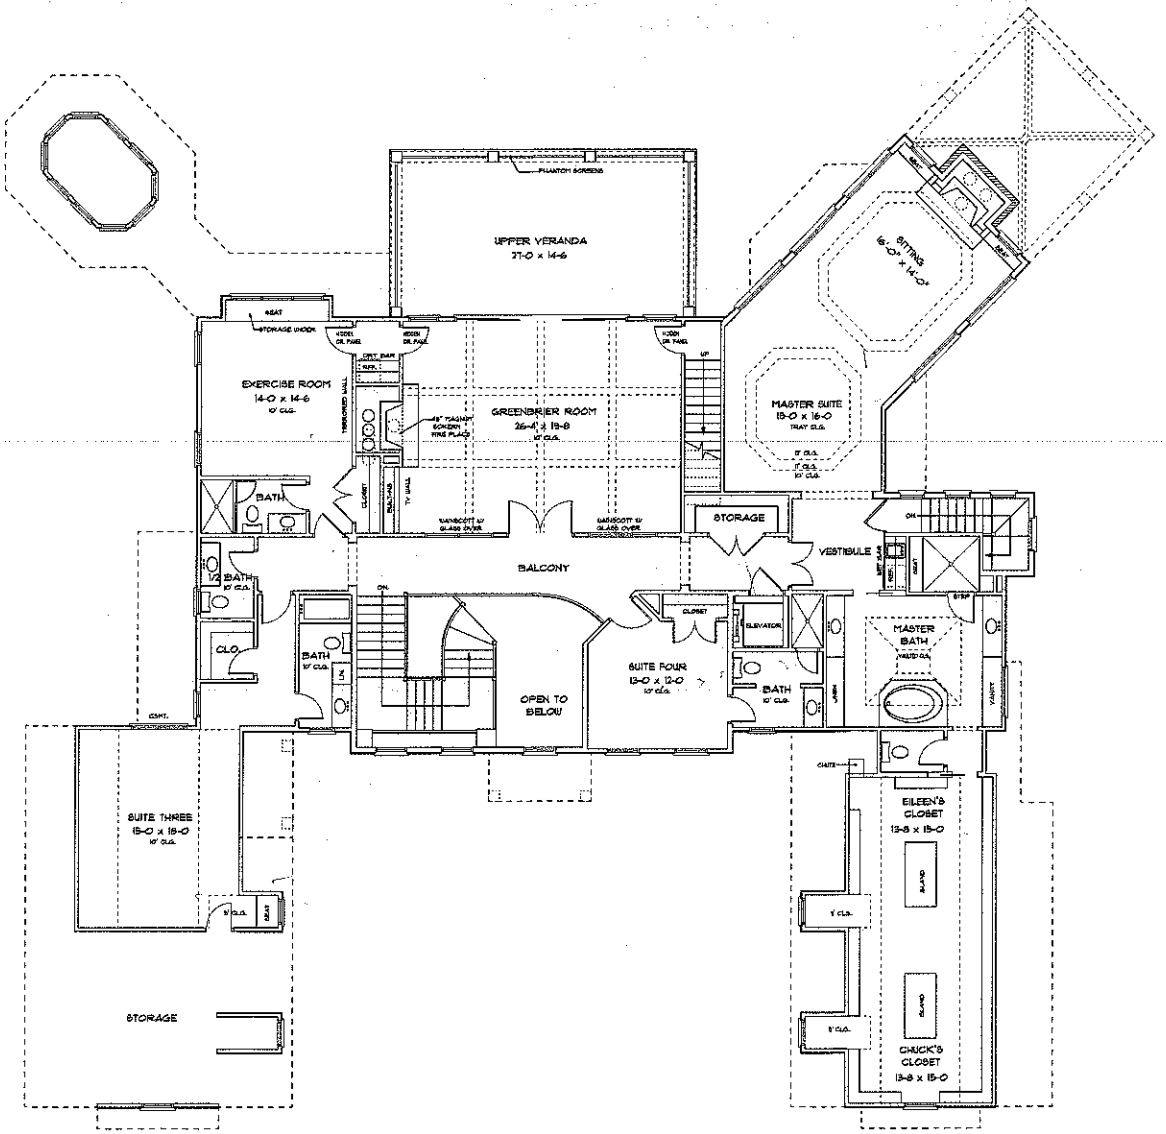

SECOND FLOOR PLAN
SCALE: 1/4" = 1'-0"

PROJECT:

The Stoner Residence

Lot 836, The Point

© COPYRIGHT 2012

DRAWN BY:
J.J. BARJA
DATE:
11/13/2012
REVISED:

SHEET ____
OF ____

Acknowledgement Of
Plans Submittal ONLY!

Date 12/18/12

Date 12-18-12