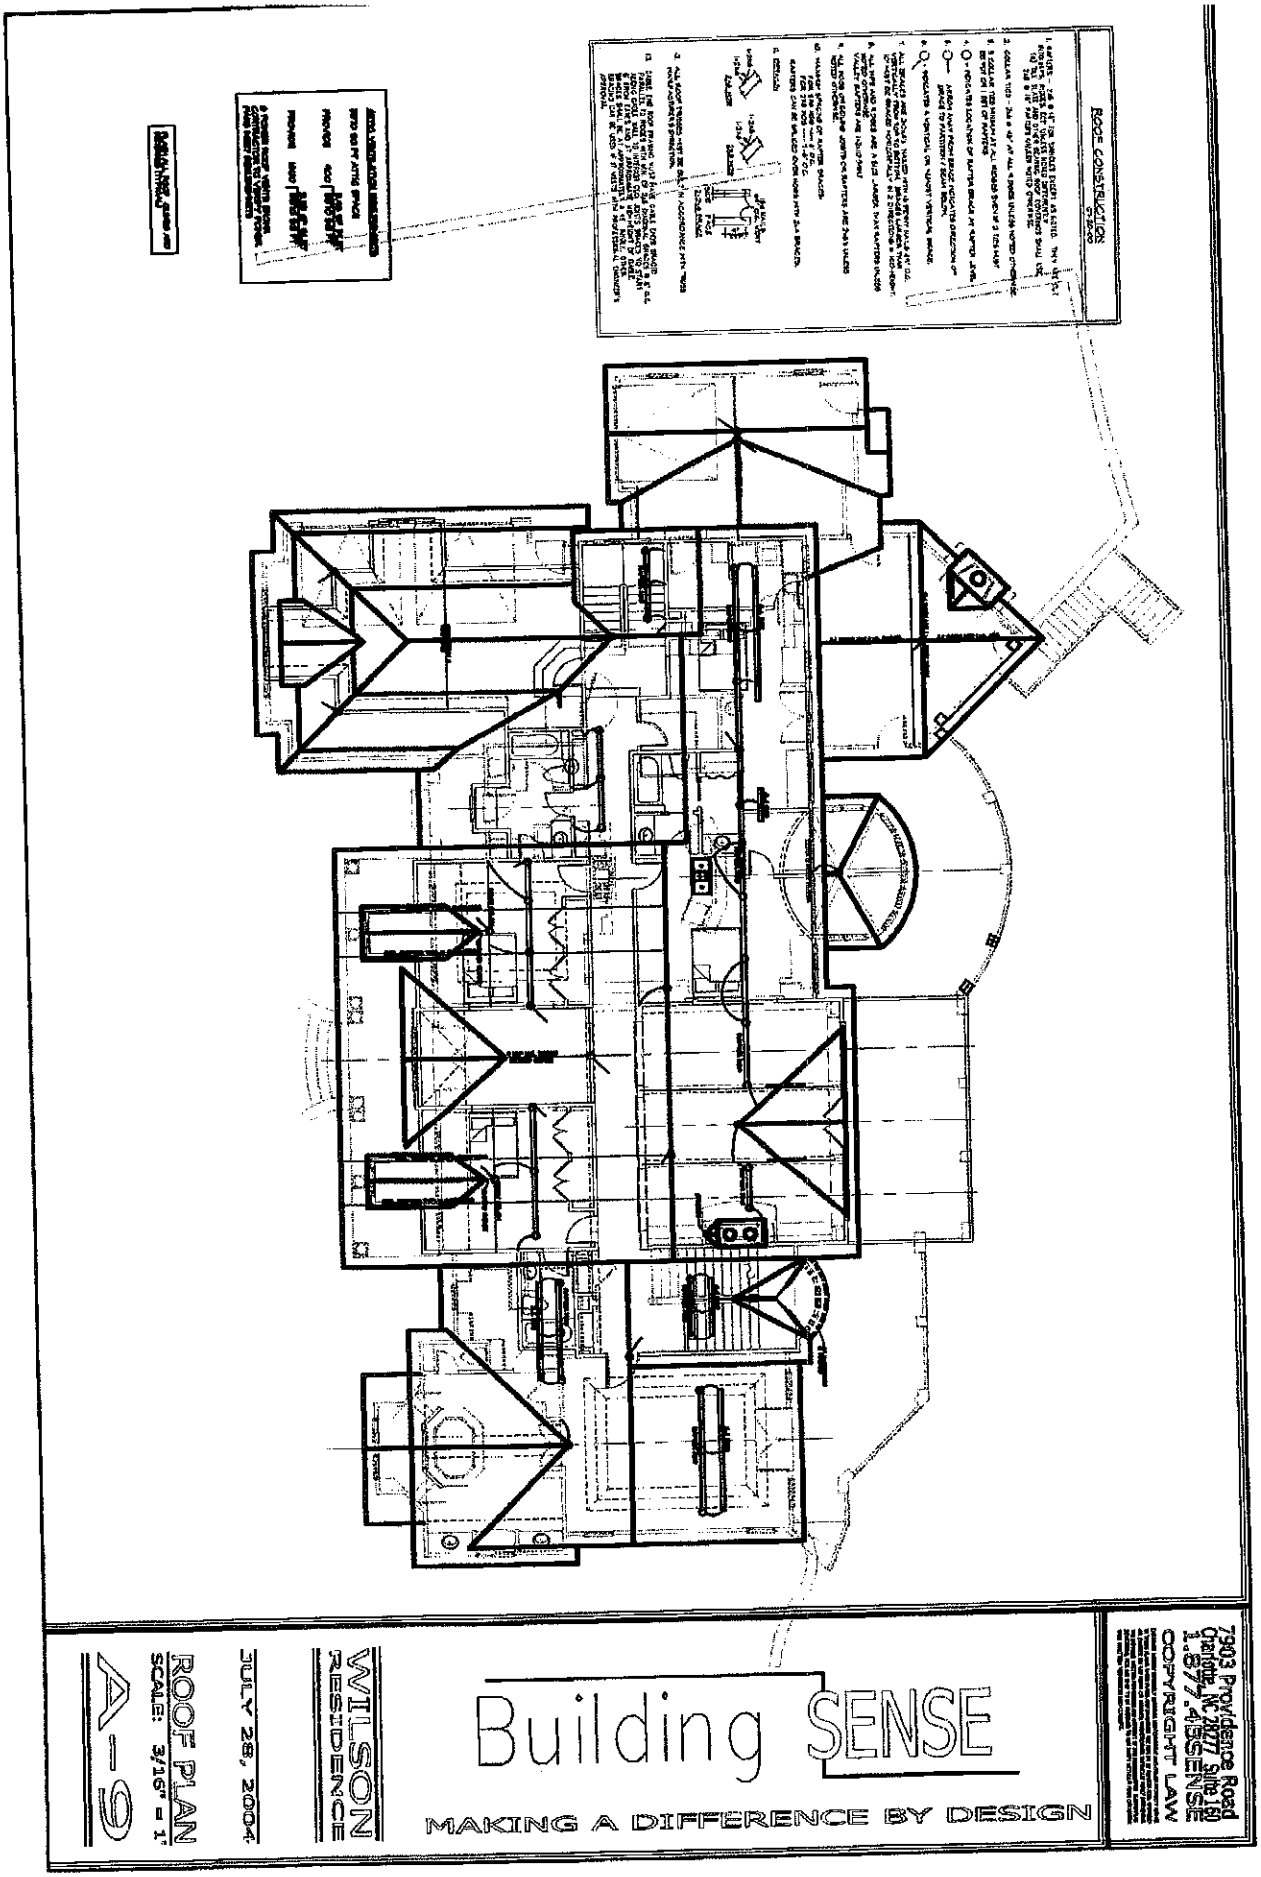
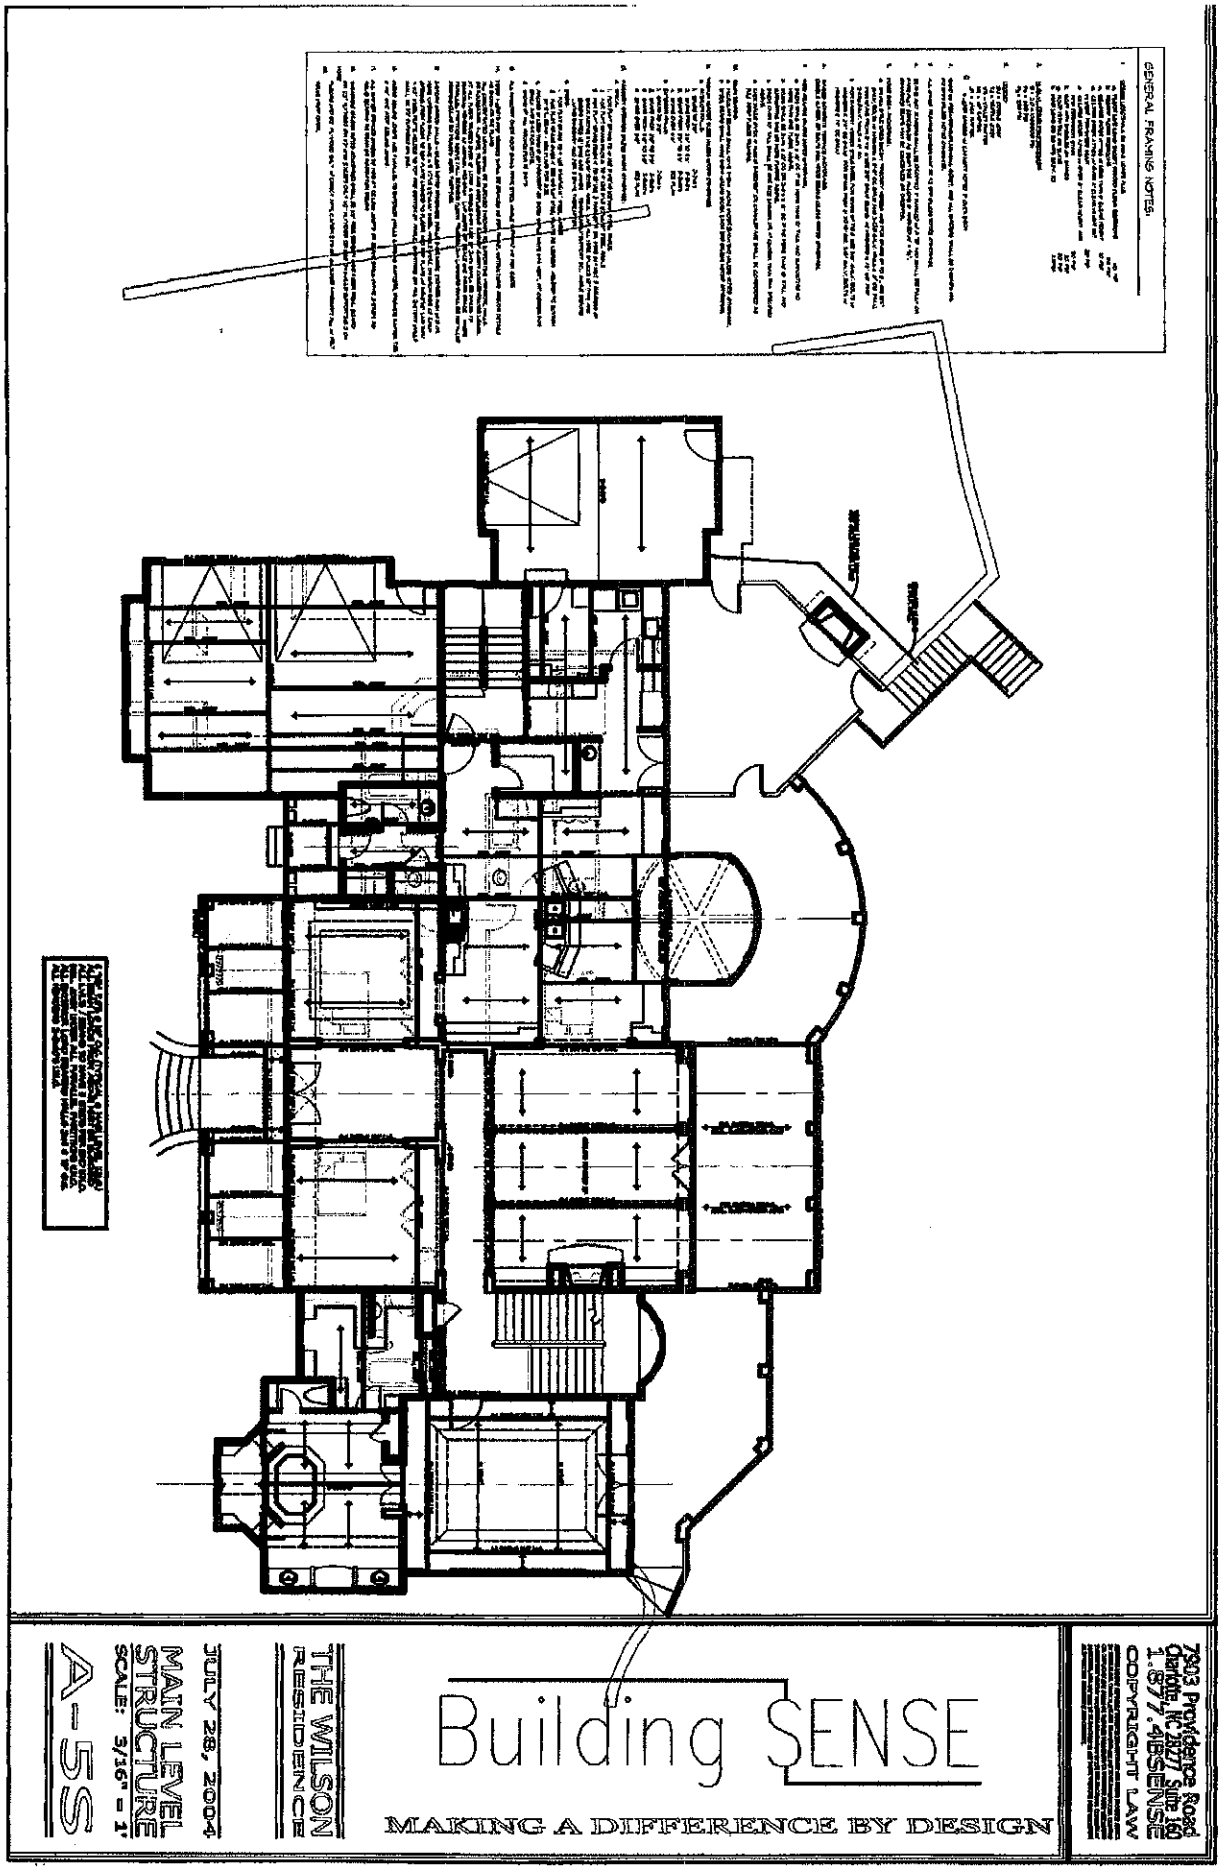
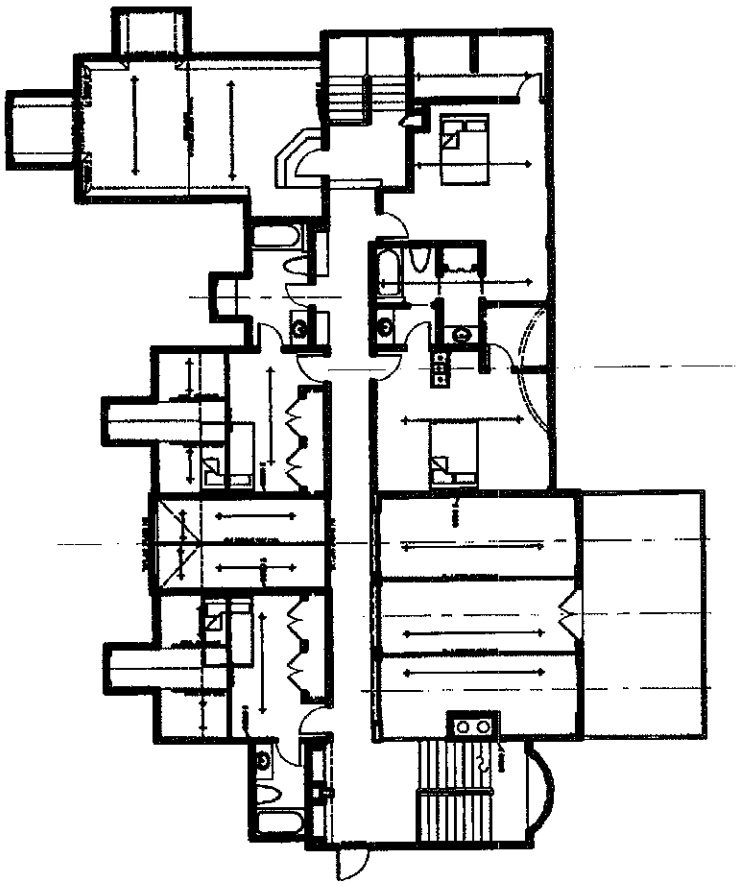

ROOF CONSTRUCTION
WILSON RESIDENCE
JULY 28, 2004
ROOF PLAN
SCALE: 3/16" = 1'
A-6
Building SENSE
MAKING A DIFFERENCE BY DESIGN
7903 Providence Road
Charlotte, NC 28277
1.877.415SENSE
COPYRIGHT LAW


GENERAL FRAMING NOTES:
THE WILSON RESIDENCE
MAIN LEVEL STRUCTURE
SCALE: 3/16" = 1'
JULY 28, 2004
A-5S
Building $ENSE
MAKING A DIFFERENCE BY DESIGN
7903 Providence Road
Charlotte, NC 28277 Suite 160
1.877.4BSENSE
COPYRIGHT LAW

GENERAL FRAMING NOTES:



Building $ENSE
MAKING A DIFFERENCE BY DESIGN
7503 Providence Road
Charlotte, NC 28277 Suite 160
1.877.4BSENSE

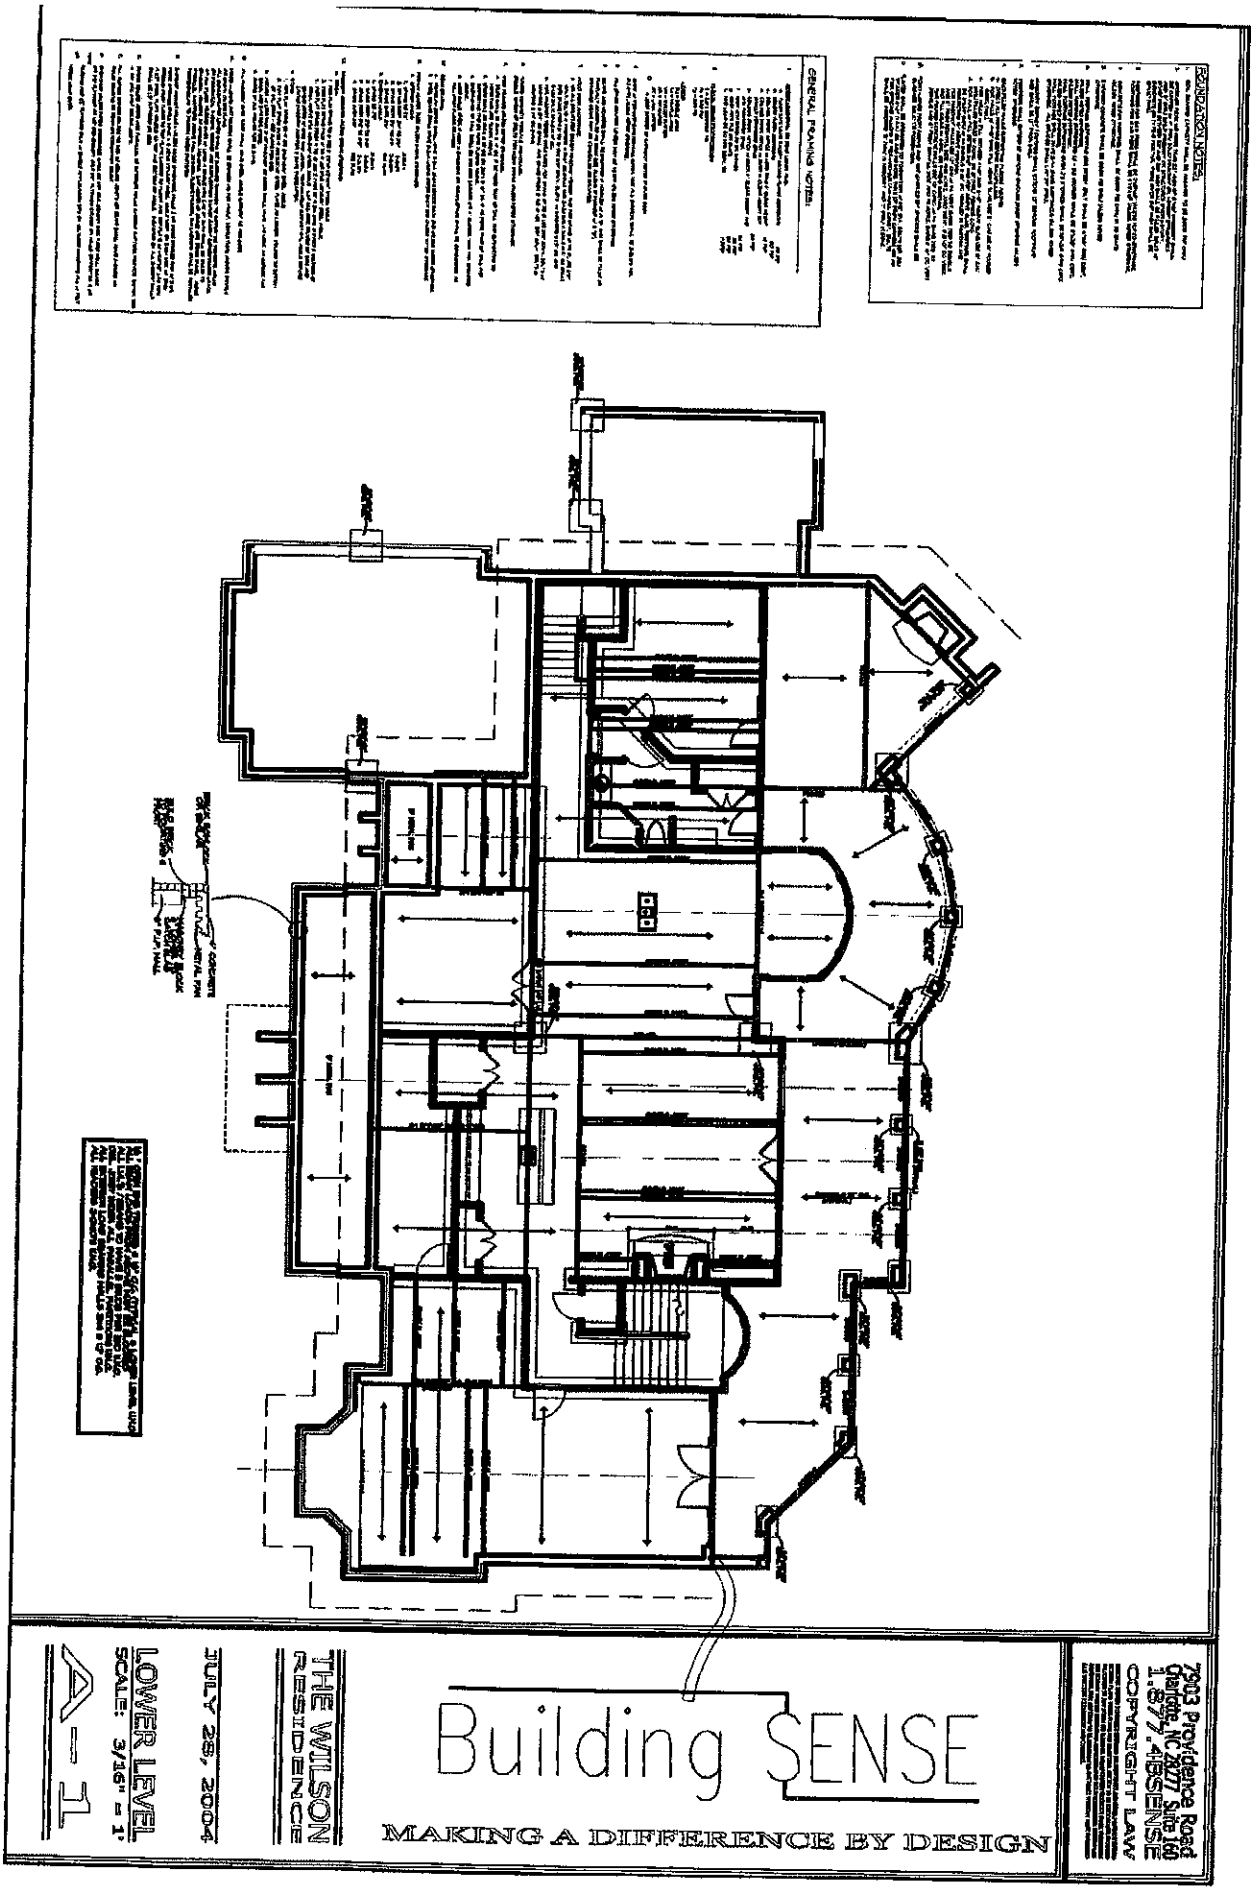
COPYRIGHT LAW

THE WILSON RESIDENCE

UPPER LEVEL STRUCTURE
SCALE: 3/16" = 1'

AUGUST 04, 2004

A-6S



Building $ENSE

MAKING A DIFFERENCE BY DESIGN

7003 Providence Road
Charlotte, NC 28277 Suite 160
1.877.4BSENSE

COPYRIGHT LAW

THE WILSON RESIDENCE

JULY 29, 2004

LOWER LEVEL
SCALE: 3/16" = 1'

A-1