WINDOW SCHEDULE

ALL WINDOWS & DOORS TO BE GENERIC WINDOWS U.N.O.

	SIZE	DESCRIPTION
1	2650	2'-6" X 5'-0" CASEMENT - TEMP. GL. - OP. PER ELEV.
2	5020 UNIT	(2) 2'-6" X 7'-0" CONTINUOUS ARCH TOP TRANSOMS
3	2040	2'-0" X 4'-0" CASEMENT - OPERATION PER ELEVATION
4	2056	2'-0" X 5'-6" ARCH TOP WINDOW - FIXED - TEMP. GLASS
5	2030	2'-0" X 3'-0" FIXED - TEMPERED GLASS
6	2656	2'-6" X 5'-6" CASEMENT - OPERATION PER ELEVATION
7	2620	2'-6" X 2'-0" FIXED TRANSOM
8	2650	2'-6" X 5'-0" CSMT. - EGRESS @ BDRM - OP. PER ELEV.
9	5018 UNIT	(2) 2'-6" X 1'-8" CONTINUOUS ARCH TOP TRANSOMS
10	2040	2'-0" X 4'-0" ARCH TOP WINDOW - FIXED
11	2660	2'-6" X 6'-0" CSMT. - EGRESS @ BDRM - OP. PER ELEV.
12	2640	2'-6" X 4'-0" CASEMENT - OPERATION PER ELEV.
13	2060	2'-0" X 6'-0" CASEMENT - OPERATION PER ELEV.
14	2460	2'-4" X 6'-0" CASEMENT - OPERATION PER ELEVATION
15	2450	2'-4" X 5'-0" CSMT. - EGRESS @ BDRM. - OP. PER ELEV.
16	6050 UNIT	(2) 3'-0" X 5'-0" FIXED WINDOWS
17	6040 UNIT	(2) 3'-0" X 4'-0" CONT. ARCH TOP WINDOWS - FIXED
18	2850	2'-0" X 5'-8" CASEMENT - OPERATION PER ELEVATION

EXTERIOR DOOR SCHEDULE

ALL WINDOWS & DOORS TO BE GENERIC WINDOWS U.N.O.

	SIZE	DESCRIPTION
A	6080 UNIT	(2) 3'-0" X 8'-0" CONT. ARCH TOP S.C. ENTRY DOORS W/ ½ LITE WINDOWS - TEMP. GL.
B	3070	3'-0" X 7'-0" S.C. SERVICE DOOR
C	3080	3'-0" X 8'-0" SOLID CORE ENTRY DOOR WITH ½ LITE WINDOW - TEMP. GLASS
D	3080	3'-0" X 8'-0" SOLID CORE PATIO DOOR
E	6080	(2) 3'-0" X 8'-0" SOLID CORE PATIO DOORS
F	9080 UNIT	CONTINUOUS ARCH TOP UNIT 2'-0" X 6'-0" WINDOW, (2) 3'-0" X 8'-0" SOLID CORE PATIO DOORS, 2'-0" X 6'-0" WINDOW
G	2680	2'-6" X 8'-0" SOLID CORE PATIO DOOR
H	3080	3'-0" X 8'-0" SCREEN DOOR
J	6070 UNIT	(2) 3'-0" X 7'-0" SOLID CORE SERVICE DOORS
K	3070	3'-0" X 7'-0" SOLID CORE PATIO DOOR
L	6070 UNIT	(2) 3'-0" X 7'-0" SOLID CORE PATIO DOORS
M	2670	2'-6" X 7'-0" SOLID CORE PATIO DOOR

ELECTRICAL LEGEND

- CEILING FAN
- CEILING LIGHT - SURFACE MOUNTED
- PENDENT HANGING LIGHT
- FAN LIGHT
- EYEBALL LIGHT
- WALL LIGHT
- 4" RECESSED LIGHT
- WALL SCONCE
- FLOOD LIGHT
- ELECTRICAL OUTLET
- ELECTRICAL FLOOR OUTLET
- ½ HOT ELECTRICAL OUTLET
- 220 VOLT ELECTRICAL OUTLET
- G.F.I. ELECTRICAL OUTLET - GROUND FAULT INTERRUPT
- W/P G.F.I. ELECTRICAL OUTLET - WEATHER PROOF GROUND FAULT INTERRUPT
- S SWITCH
- EX. FAN EXHAUST FAN
- S.D. SMOKE DETECTOR
- C.O. CARBON MONOXIDE
- TELEPHONE
- HIGH SPEED MODEM CONNECTION
- TELEVISION
- HOSE BIB

NOTE: IN COMPLIANCE WITH R313: A SMOKE DETECTOR IS REQUIRED IN IMMEDIATE VICINITY OF BEDROOMS. IN ALL BEDROOMS AND ON EVERY STORY INCLUDING BASEMENTS. WHERE MORE THAN ONE DETECTOR IS REQUIRED, THEY SHOULD BE WIRED IN A MANNER THAT THE ACTIVATION OF ONE ALARM WILL ACTIVATE ALL THE ALARMS. IN ADDITION TO PRIMARY POWER SOURCE SMOKE DETECTORS SHALL RECEIVE BACK-UP POWER FROM A BATTERY.


NOTE: PROVIDE POWER & SWITCH TO LANDSCAPE LIGHTING AND PHOTO CELL (VERIFY REQUIREMENTS W/ HOMEOWNER & CONTRACTOR)

Acknowledgement Of Plans Submittal ONLY!
Date 11/17/11
Date 11/17/11

FINISHED LOWER LEVEL PLAN

SCALE: 1/4" = 1'-0"

DIMENSIONS ARE FROM STUD TO STUD EXTERIOR WALLS INCLUDE SHEATHING

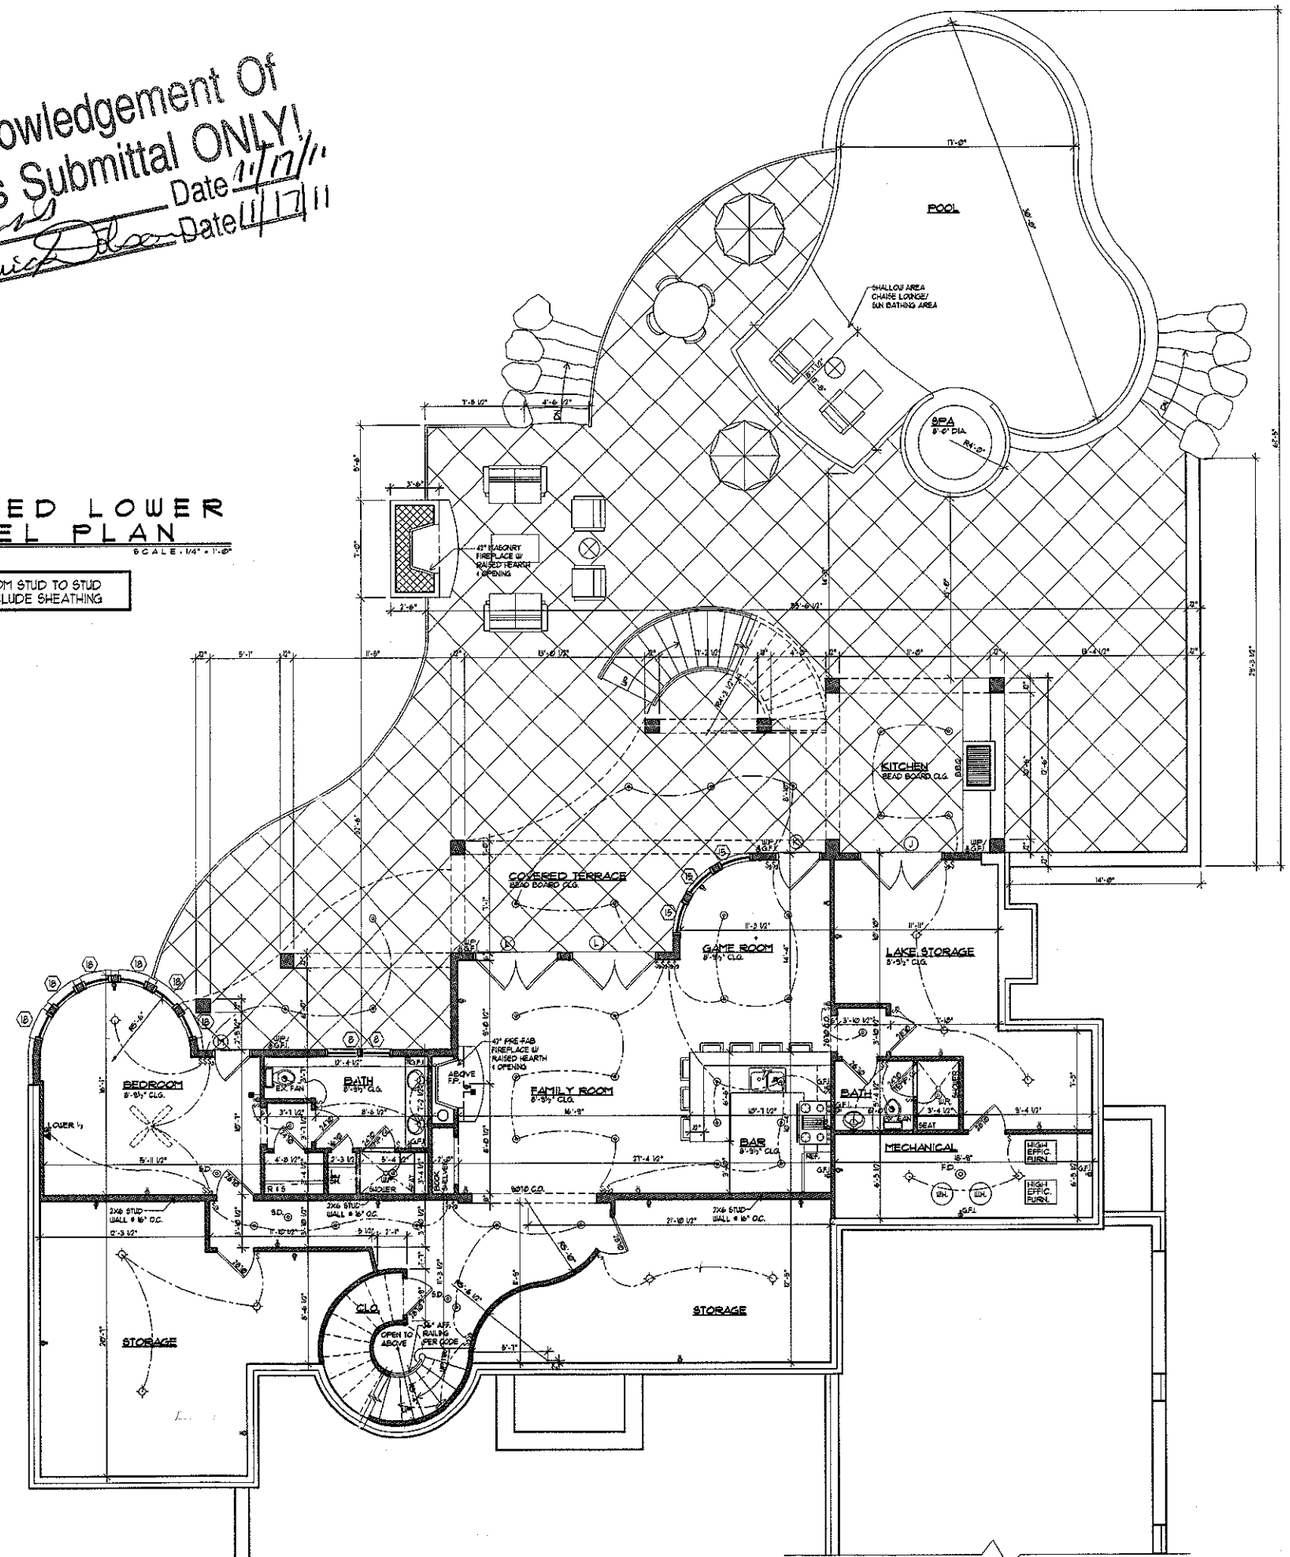

VanBrouck & Associates, Inc
Residential Design Group
5517 Arbor Bay Dr.
Brighton, MI 48116
Ph: (734) 604-2400
Fax: (810) 844-0609

van brouck AND ASSOCIATES

ENGINEERED BY:
Queen Structural Engineering
NC PE Lic. 19815 NC Firm Lic. P-0298 SC PE Lic. 21294
Robert P. Queen, PE
2833 Pamlico Drive, Shelby, NC 28152
(704) 477-0105

FOLEY RESIDENCE
LAKE NORMAN, NC

JOB #11-111-C
6-7-11
6-29-11
7-14-11
7-21-11
9-9-11

BL.OUT: C.T.
WD: C.T.
CHK'D BY: J.V.

SHEET # A1 OF 20 SHEETS

COPYRIGHT © 2011 VANBROUCK & ASSOC. INC

van brouck AND ASSOCIATES