Harbour V
Lot 8

IREDELL COUNTY HEALTH DEPARTMENT
ENVIRONMENTAL HEALTH DIVISION
Application For Improvement Permit
Site Plan Form

INSTRUCTIONS TO APPLICANT: (Items in Parentheses are to be performed by DEVELOPERS ONLY)


All property corners must be staked and flagged with dimensions matching those shown on an approved final (preliminary) plat (**and** proposed house dimensions must be staked and flagged) before the Iredell County Health Department can begin review work on this proposed site. An application for an Improvement Permit is considered complete **only** when this site plan form is completed, signed, and attached to the application form.

As Close To Scale As Is Possible: 1. Draw in the proposed lot showing **all** proposed lot dimensions and orientation to proposed streets or roads. 2. Draw in the proposed structure showing dimensions and distances to property lines (include decks, walkways, etc.). E. Draw in the proposed driveway location. 4. Draw in all wells, both existing and proposed, including those on adjacent property (if known). 5. Draw in any other structure ie. sheds, outbuildings, pools, etc. which will occupy space on the proposed lot.

See Attachment - 1"=50' lot w/topo (USGS)

I hereby convenant that the above representation is correct to the best of my knowledge and ability.

7/12/96 Date _____ SIGNATURE OF OWNER/AUTHORIZED AGENT

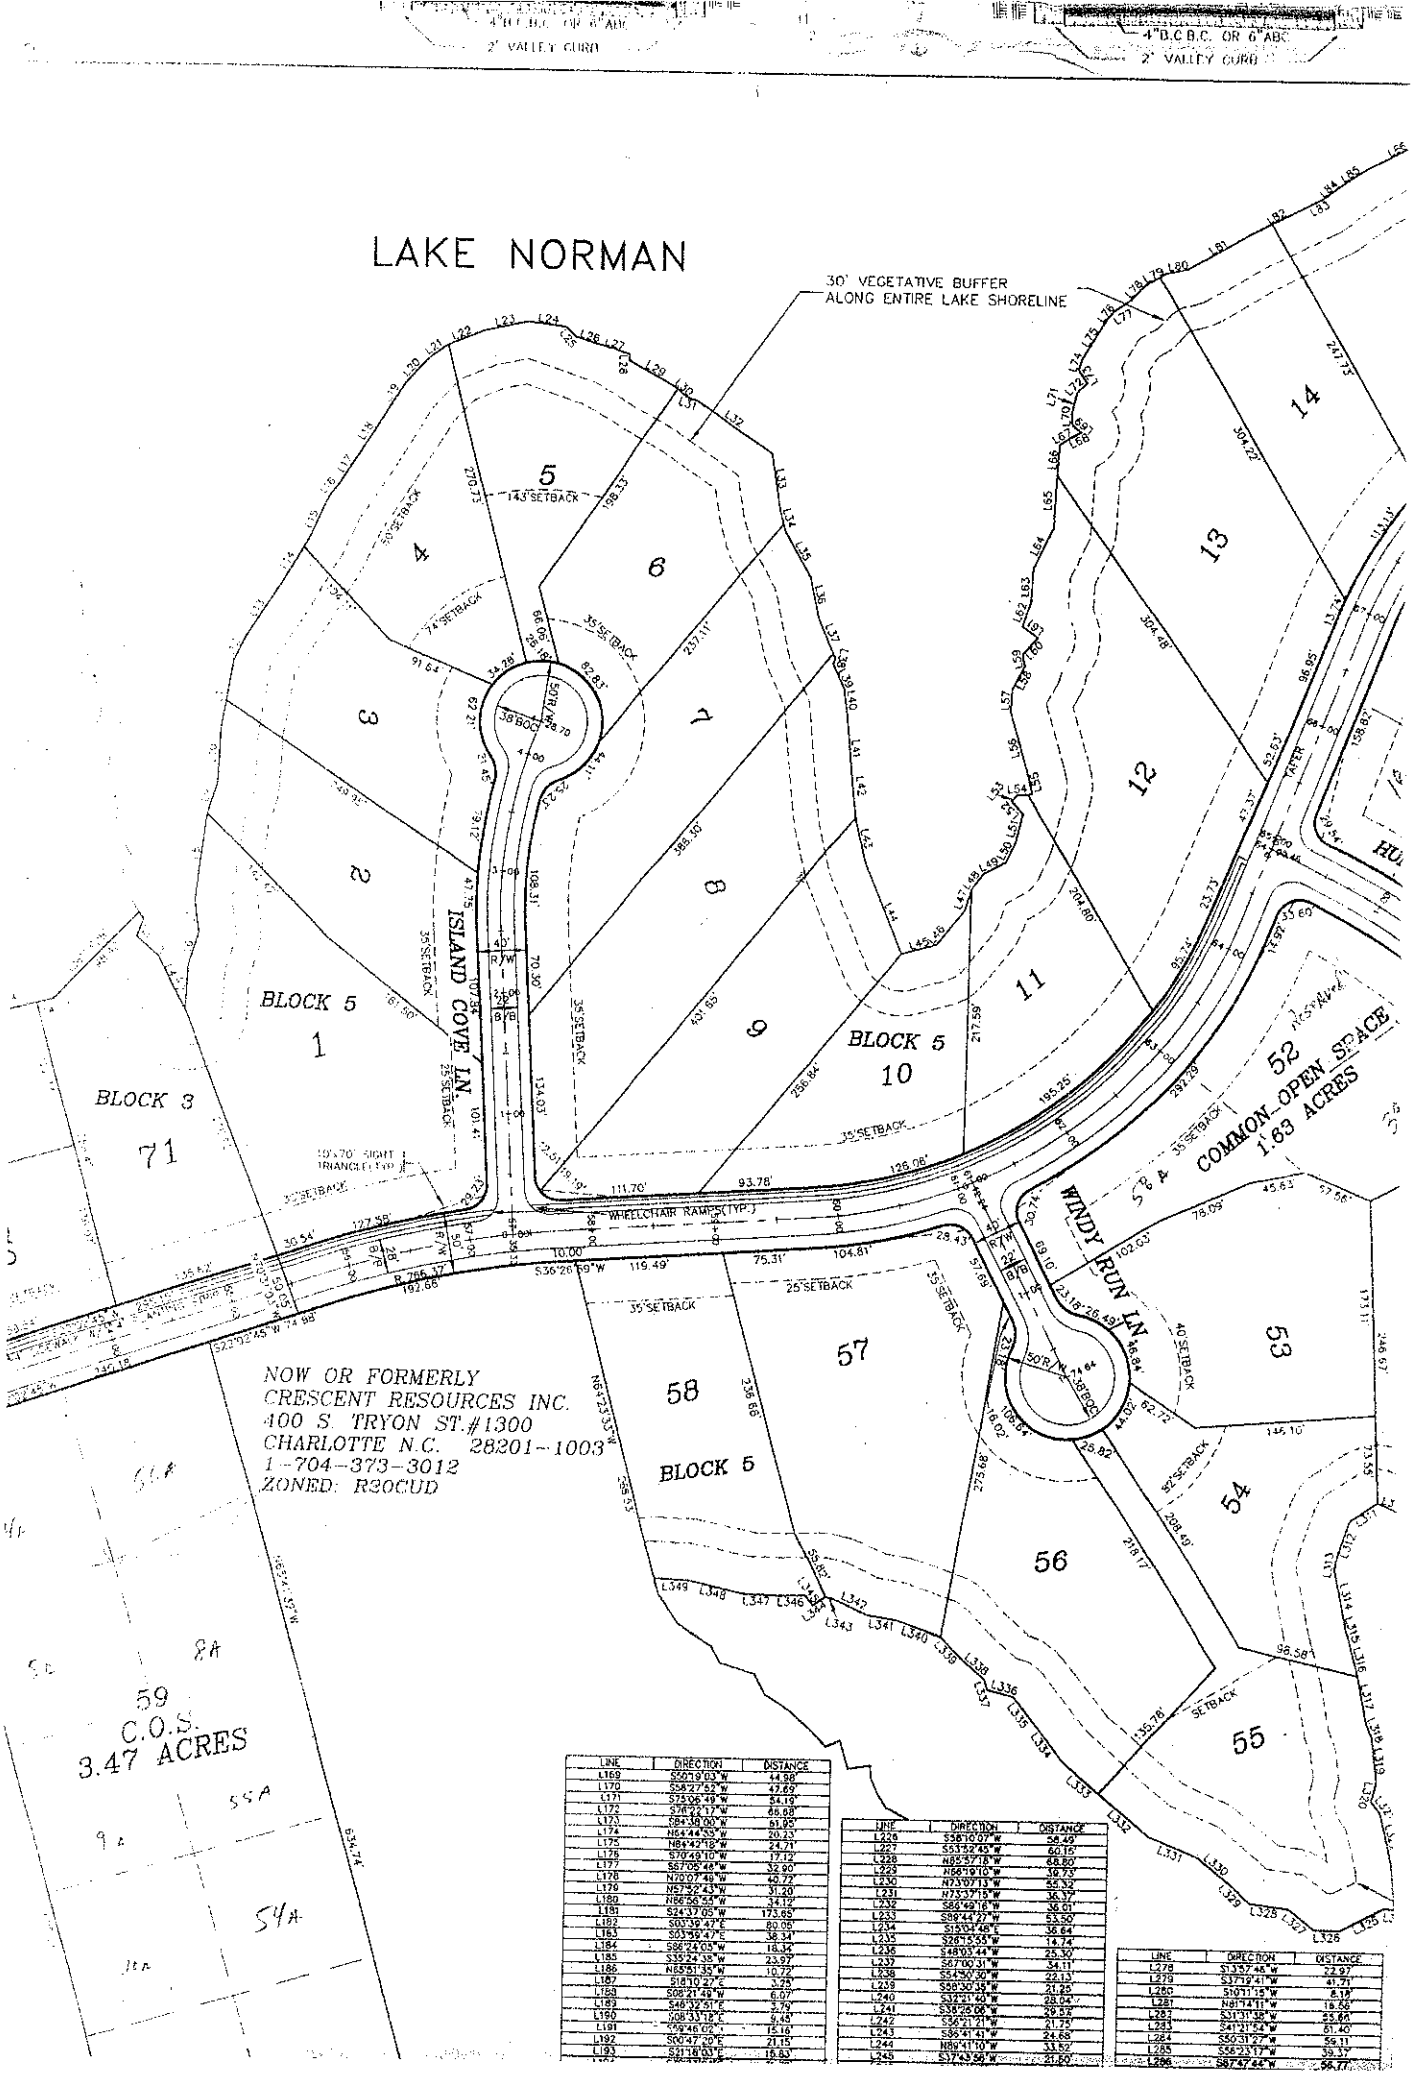

LINE	DIRECTION	DISTANCE
L169	S00°19'03"W	44.88'
L170	S58°27'52"W	47.69'
L171	S73°06'49"W	84.19'
L172	S76°22'17"W	66.68'
L173	S84°38'00"W	81.95'
L174	N84°44'59"W	20.23'
L175	N84°42'18"W	24.71'
L176	S70°49'10"W	17.12'
L177	S67°05'46"W	32.90'
L178	N72°07'46"W	40.72'
L179	N57°50'43"W	31.20'
L180	N86°56'55"W	34.12'
L181	S24°37'05"W	173.65'
L182	S00°39'47"E	80.06'
L183	S01°59'47"E	36.34'
L184	S86°24'05"W	18.34'
L185	S35°24'35"W	23.07'
L186	N65°51'35"W	10.72'
L187	S18°10'27"E	3.75'
L188	S08°21'49"W	6.07'
L189	S46°32'51"E	3.79'
L190	S08°33'18"E	9.45'
L191	S79°46'09"E	15.16'
L192	S00°47'09"E	21.15'
L193	S21°18'03"E	19.83'

LINE	DIRECTION	DISTANCE
L226	S58°10'07"W	58.49'
L227	S53°52'43"W	60.15'
L228	N85°47'18"W	58.80'
L229	N66°19'10"W	59.73'
L230	N73°07'13"W	55.32'
L231	N75°37'15"W	36.37'
L232	S86°49'16"W	36.01'
L233	S89°44'27"W	53.50'
L234	S15°04'48"E	36.64'
L235	S26°55'55"W	14.74'
L236	S48°03'44"W	25.30'
L237	S67°00'31"W	34.11'
L238	S51°50'30"W	22.13'
L239	S59°30'15"W	21.85'
L240	S32°21'40"W	28.04'
L241	S58°26'08"W	29.58'
L242	S56°21'21"W	21.75'
L243	S85°41'43"W	24.68'
L244	N89°41'10"W	33.82'
L245	S37°43'56"W	21.60'

LINE	DIRECTION	DISTANCE
L278	S13°57'46"W	22.97'
L279	S37°19'41"W	41.71'
L280	S10°11'15"W	8.18'
L281	N81°14'11"W	18.66'
L282	S31°11'58"W	55.66'
L283	S41°31'54"W	61.40'
L284	S50°31'27"W	59.11'
L285	S56°23'17"W	39.39'
L286	S87°47'44"W	56.77'