

Acknowledgement Of
Plans Submittal ONLY!


Date 12-15-10

Date 12-15-10

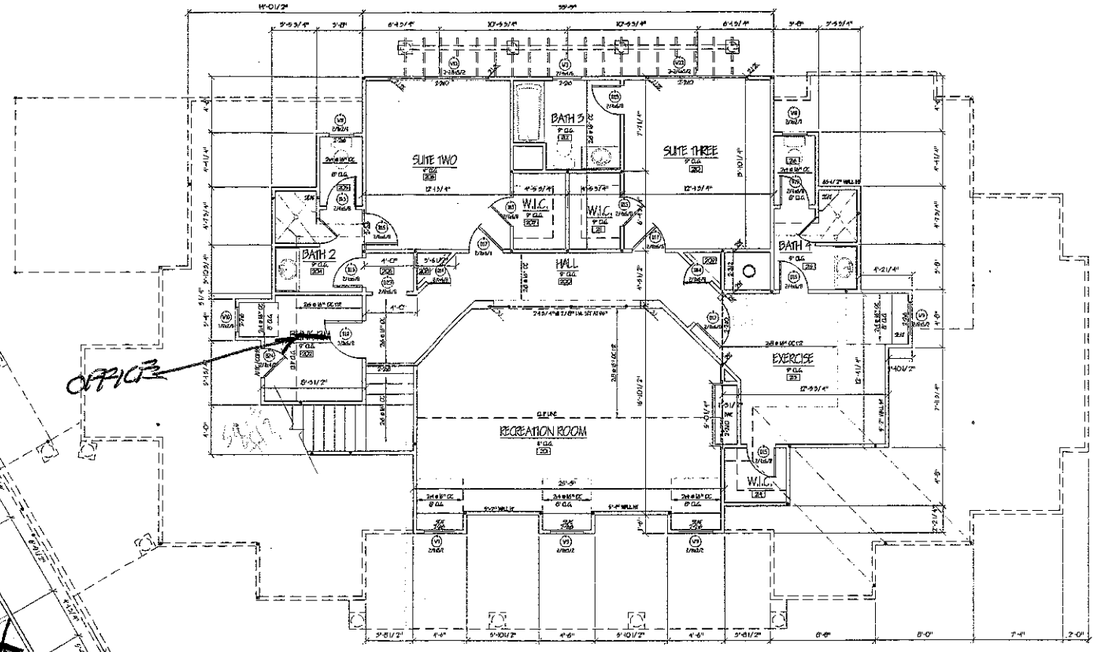

OPTION

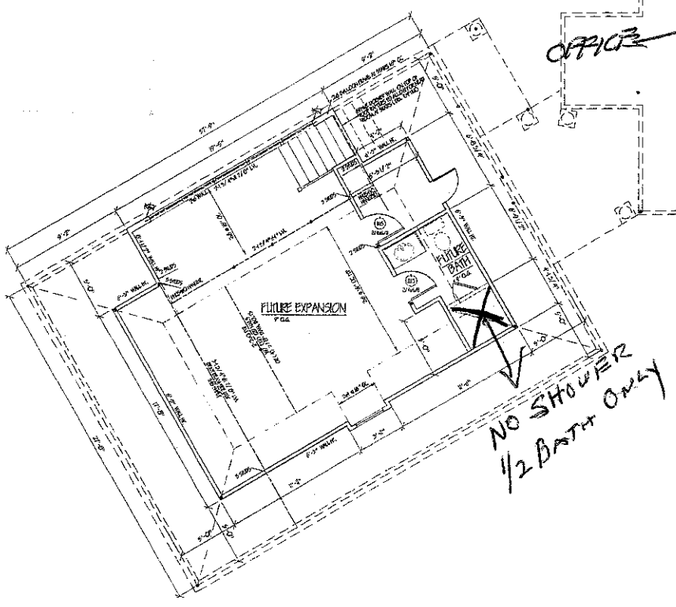

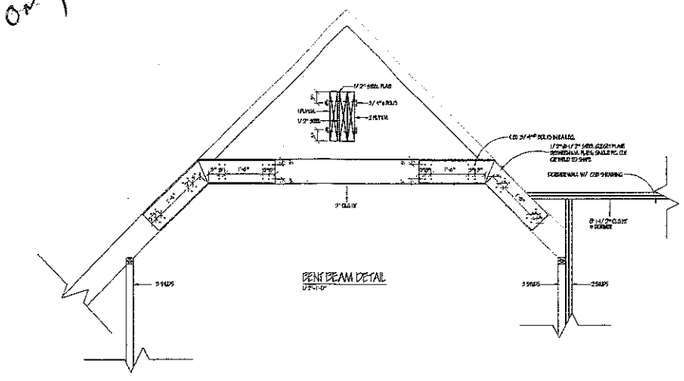

NOTES

WINDOW SCHEDULE			
ID	TYPE	DESCRIPTION	QTY
W1	DBL. HUNG	3'0x6'2	6
W10	DBL. HUNG	1'5x2'0	1
W11	DBL. HUNG	5-2'8x4'6	1
W12	DBL. HUNG	2'6x5'2	1
W13	DBL. HUNG	3-2'6x5'2	2
W2	DBL. HUNG	2'4x4'6	3
W4	FIXED	4'0x5'0	1
W5	DBL. HUNG	3-2'8x6'2	1
W6	DBL. HUNG	4-2'8x6'2	1
W7	DBL. HUNG	2'6x4'6	1
W8	DBL. HUNG	2'0x2'0	2
W9	FIXED	2'0x2'0 FIXED	3
W9	DBL. HUNG	2'6x5'2	4
TO			27

SQUARE FOOTAGE	
MAIN LEVEL	2,423
UPPER LEVEL	1,504
TOTAL HEATED	3,927
GARAGE	1,100
FRONT PORCH	257
COVERED VERANDA	272
SCREEN PORCH	195
BREEZEWAY	144
FUTURE SPACE	559
TOTAL UNDER ROOF	6,454

DOOR SCHEDULE			
NUMBER	SIZE	QTY	Description
001	2-3/0x8/0	1	ENTRY DOOR
002	3/0x8/0	3	1/2 GLASS ALUM CLAD
004	2/8x8/0	2	SOLID CORE
005	2/6x8/0	4	SOLID CORE
006	2/4x8/0	3	SOLID CORE
011	2/8x8/0	2	CASED OPENING
013	3/0x8/0 C.O.	3	CASED OPENING
013	9/0x8/0 OVHD	3	2" INSULATED GARAGE DOOR
014	2/0x6/8	2	SOLID CORE DOOR
015	2/4x6/8	10	SOLID CORE DOOR
016	2/6x6/8	1	SOLID CORE DOOR
017	2/8x6/8	3	SOLID CORE DOOR
018	2/6x6/8	1	SOLID CORE DOOR
019	2-2/8x8/0	2	FULL VIEW ALUM CLAD
020	2/8x8/0	1	FULL VIEW ALUM CLAD
021	3-2/8x8/0	1	FULL VIEW ALUM CLAD
022	5-2/8x8/0	2	FULL VIEW ALUM CLAD - FIXED
023	2/6x6/8	1	CASED OPENING
024	2/6x4/0	1	WEATHER STRIPPED W/ BARRESHOLD
TOTAL		45	

BUILDER
ERIC JOHNSON

PROJECT
RANDY & SHERRY STUTTS
LOT 827 THE POINT

PLAN
SECOND FLOOR PLAN

FILE
STUTTS

SCALE
1/4"=1'-0"


DATE
10/27/10

SHEET NO.
3
OF 10

Acknowledgement Of
Plans Submittal ONLY!

Date 12-15-10

Date 12-15-10

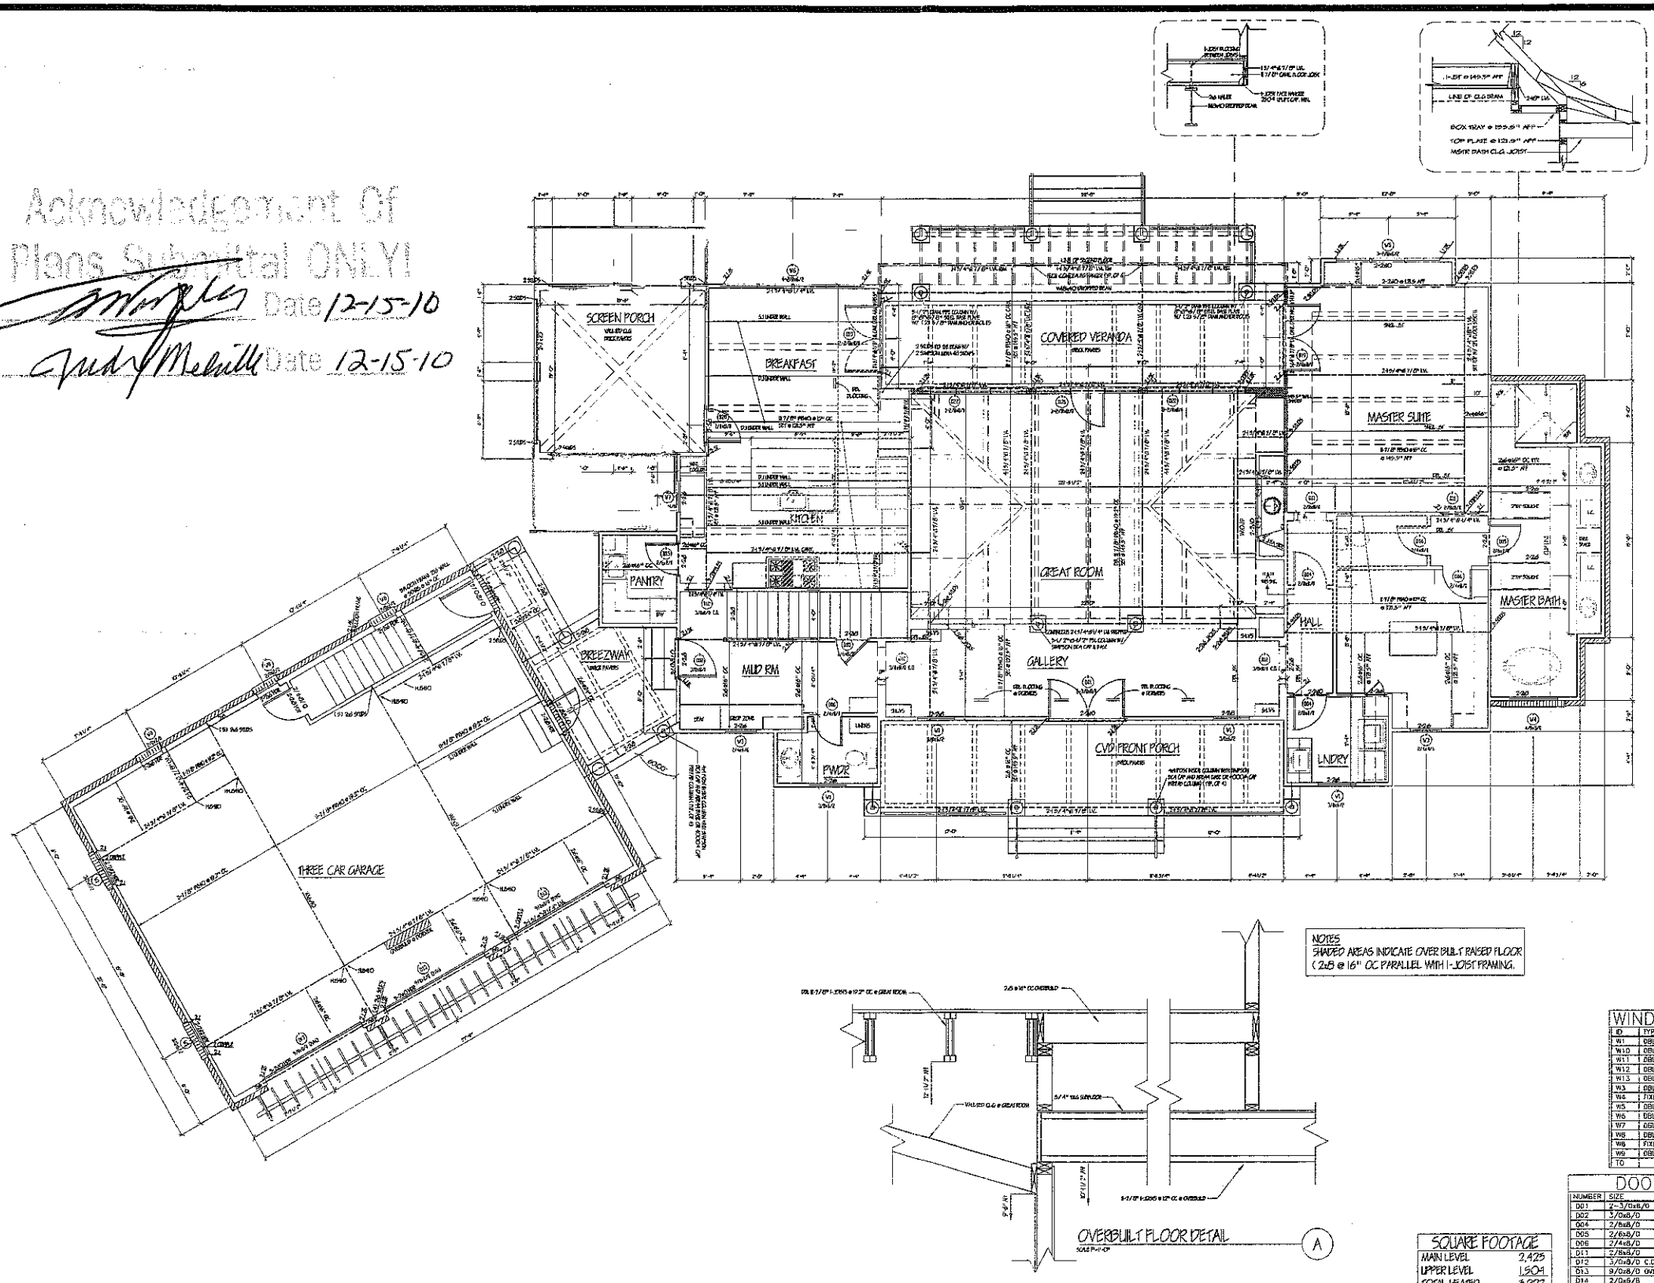

NOTES
SHADED AREAS INDICATE OVERBUILT RAISED FLOOR
(2x8 @ 16" OC PARALLEL WITH I-JOIST FRAMING.

WINDOW SCHEDULE			
ID	TYPE	DESCRIPTION	QTY
W1	DBL HUNG	3/0x6/2	6
W10	DBL HUNG	1/8x2/0	1
W11	DBL HUNG	3-2/8x4/6	1
W12	DBL HUNG	2/6x3/2	1
W13	DBL HUNG	3-2/6x3/2	2
W3	DBL HUNG	2/4x4/6	3
W4	FIXED	4/0x5/0	1
W5	DBL HUNG	3-2/8x5/2	1
W6	DBL HUNG	4-2/8x5/2	1
W7	DBL HUNG	2/6x4/6	1
W8	DBL HUNG	2/0x2/0	2
W9	FIXED	2/0x2/0 FIXED	3
W9	DBL HUNG	2/6x5/2	2
TO			27

DOOR SCHEDULE			
NUMBER	SIZE	QTY	Description
D01	3-3/0x8/0	1	ENTRY DOOR
D02	3/0x8/0	3	1/2 GLASS ALUM CLAD
D04	2/8x8/0	2	SOLID CORE
D05	2/6x8/0	4	SOLID CORE
D06	2/4x8/0	3	SOLID CORE
D11	2/8x8/0	2	CASED OPENING
D12	3/0x8/0 C.O.	3	CASED OPENING
D13	9/0x8/0 OVHD	3	2" INSULATED GARAGE DOOR
D14	2/0x6/8	2	SOLID CORE DOOR
D15	2/4x6/8	10	SOLID CORE DOOR
D16	2/6x6/8	1	SOLID CORE DOOR
D17	2/8x6/8	3	SOLID CORE DOOR
D18	3/0x6/8	1	SOLID CORE DOOR
D19	2-2/8x8/0	3	FULL VIEW ALUM CLAD
D20	2/8x8/0	1	FULL VIEW ALUM CLAD
D21	3-2/8x8/0	1	FULL VIEW ALUM CLAD
D22	3-2/8x8/0	3	FULL VIEW ALUM CLAD - FIXED
D23	2/8x6/8	1	CASED OPENING
D24	2/0x6/0	1	WEATHER STRIPPED W/ THRESHOLD
TOTAL		46	

SQUARE FOOTAGE	
MAIN LEVEL	2,425
UPPER LEVEL	1,502
TOTAL HEATED	3,927
GARAGE	1,100
FRONT PORCH	257
COVERED VERANDA	272
SCREEN PORCH	195
BREEZEWAY	144
FUTURE SPACE	559
TOTAL UNDER ROOF	6,454

BUILDER
ERIC JOHNSON

PROJECT
RANDY & SHERRY STUTTS
LOT 827 THE POINT

PLAN
FIRST FLOOR PLAN

FILE
STUTTS

SCALE
1/4"=1'-0"

DATE
10/27/10

SHEET NO.
2
OF 10