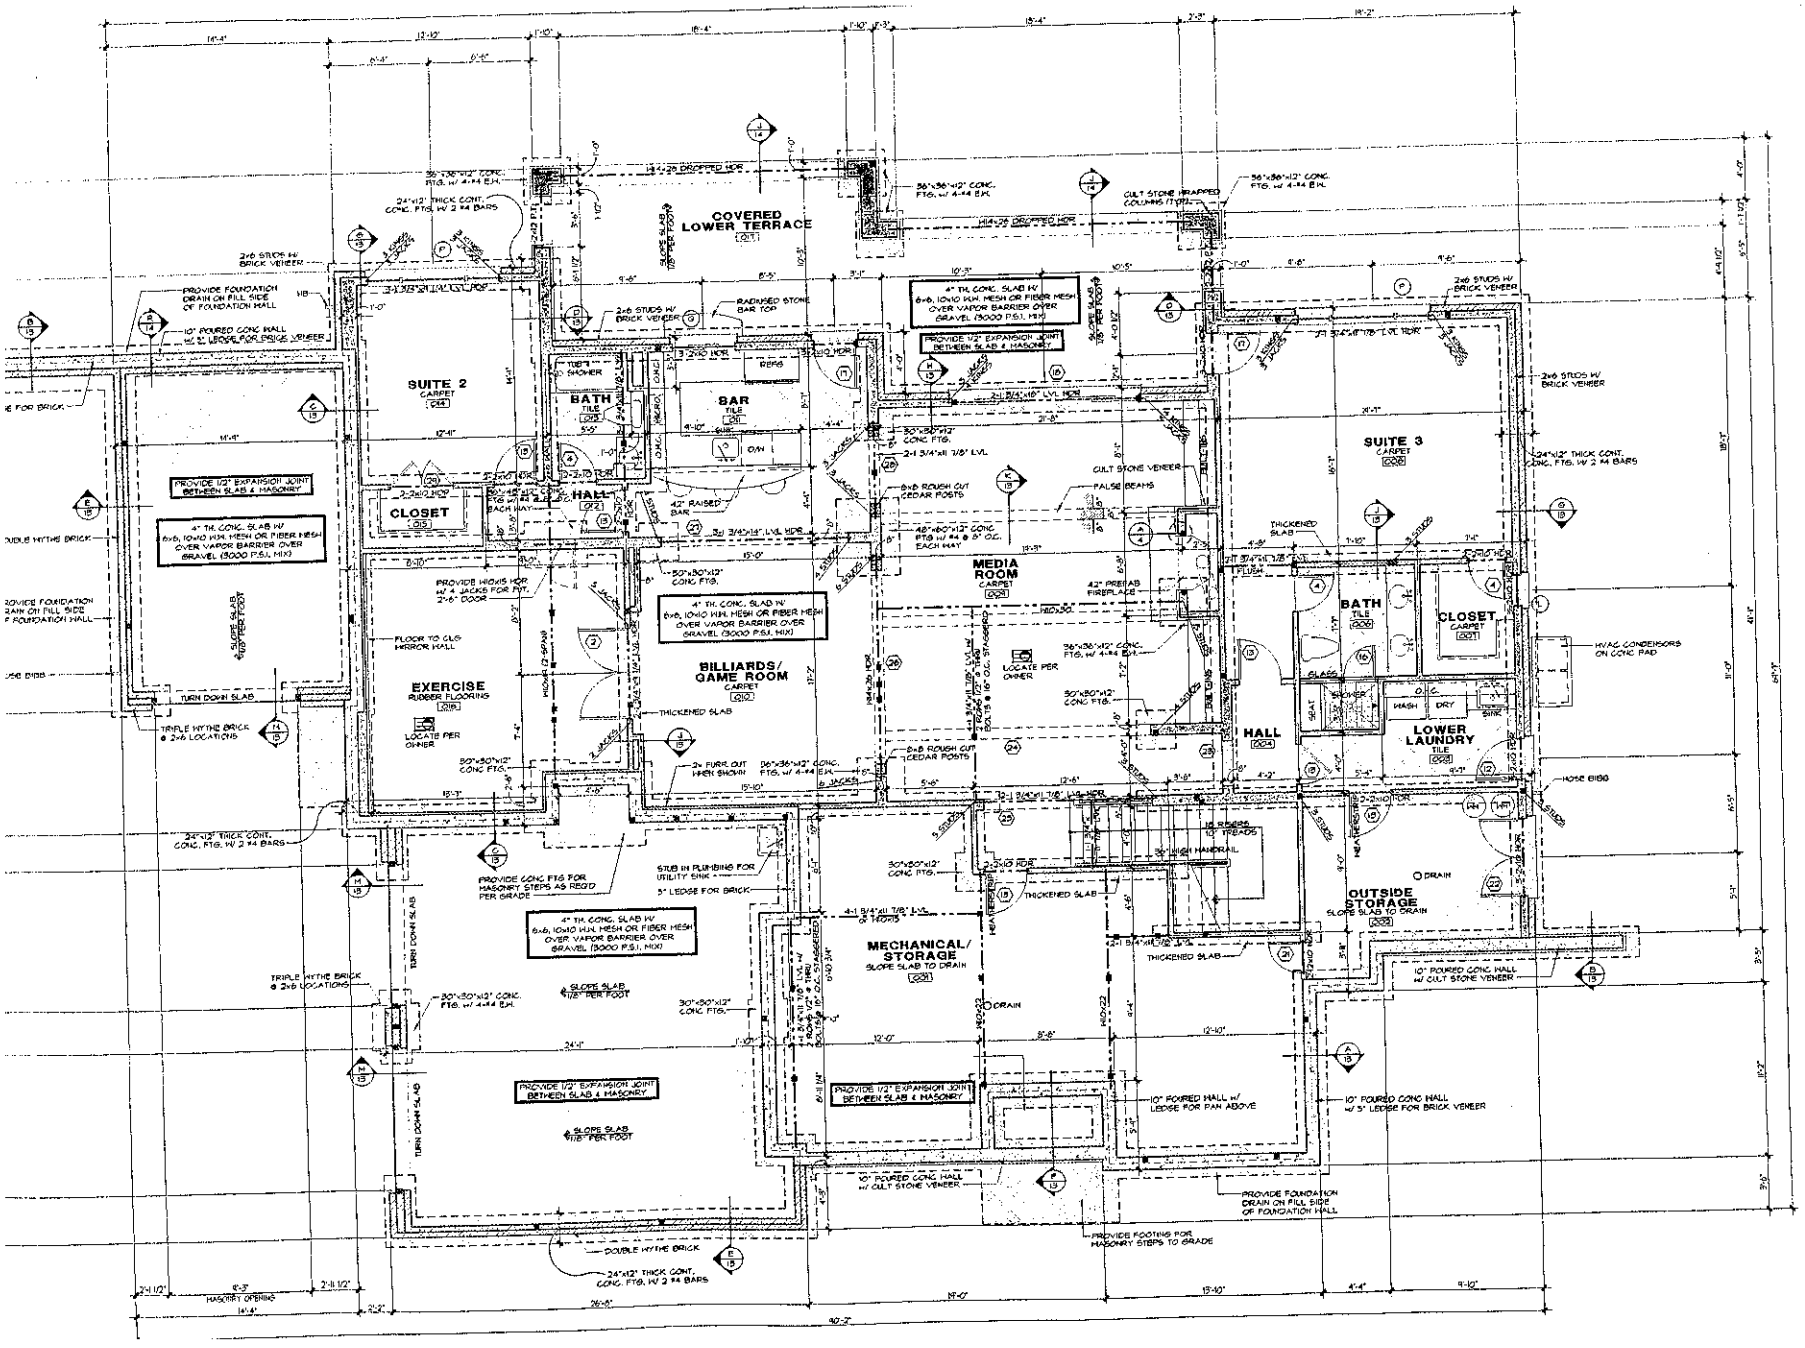



## DOOR SCHEDULE

| | SIZE | DESCRIPTION |
|---|---|---|
| 1 | 30" x 98" | ARCHED HALF GLASS (SEE ELEV) |
| 2 | 2-36" x 80" | FRENCH DOORS |
| 3 | 66" x 119" | ARCHED OPENING |
| 4 | 28" x 80" | SOLID PANEL DOOR |
| 5 | 100" x 98" | ARCHED OPENING |
| 6 | 30" x 98" | ARCHED OPENING |
| 7 | 110" x 98" | ARCHED OPENING |
| 8 | 32" x 98" | ARCHED OPENING |
| 9 | 120" x 98" | ARCHED OPENING |
| 10 | 30" x 80" | POCKET DOOR |
| 11 | 28" x 80" | 20 MIN FIRE DOOR |
| 12 | 28" x 80" | HALF GLASS |
| 13 | 28" x 80" | SOLID PANEL DOOR |
| 14 | 30" x 80" | SOLID PANEL DOOR |
| 15 | 28" x 80" | SOLID PANEL POCKET DOOR |
| 16 | 28" | GLASS SHOWER DOOR (TEMPERED) |
| 17 | 28" x 80" | FRENCH DOOR |
| 18 | 120" x 80" | FRENCH SLIDER UNIT |
| 19 | 28" x 80" | SCREEN DOOR |
| 20 | 4-28" x 80" | FRENCH DOORS W/ 14" TRANS (SIMU |
| 21 | 28" x 80" | SOLID PANEL DOOR |
| 22 | 2-28" x 80" | SOLID PANEL DOOR |
| 23 | 68" x 80" | CASED OPENING |
| 24 | 110" x 80" | CASED OPENING |
| 25 | 14" x 80" | CASED OPENING |
| 26 | 120" x 80" | CASED OPENING |
| 27 | 69" x 80" | CASED OPENING |
| 28 | 2-28" x 80" | SOLID PANEL DOOR |

## WINDOW SCHEDULE

| | SIZE | DESCRIPTION |
|---|---|---|
| A | 2-28" x 72" | CASEMENT |
| B | 2-28" x 60" | FIXED |
| C | 14" x 44" | FIXED |
| D | 3-28" x 60" | CASEMENT W/ 14" TRANSOM |
| E | 28" x 44" | FIXED ELLIPTICAL |
| F | 3-28" x 60" | CASEMENT W/ 18" TRANSOM |
| G | 28" x 80" | FIXED |
| H | 28" x 52" | CASEMENT (TEMPERED) |
| I | 28" x 20" | FIXED |
| K | 28" x 52" | CASEMENT W/ 14" TRANSOM |
| L | 28" x 48" | CASEMENT |
| M | 2-28" x 60" | CASEMENT W/ 14" TRANSOM |
| N | 48" x 52" | FIXED W/ 14" TRANS & 2nd CASEM |
| O | 48" x 52" | FIXED W/ 2nd CASEMENT BASSIDE |
| P | 48" x 48" | SLIDER UNIT |

## Square Footage

11/17/05 JDM

| | |
|---|---|
| Lower Level Heated | 2,384 S |
| Main Level Heated | 3,303 S |
| Total Heated | 5,687 S |
| Two Car Garage | 676 S |
| One Car Garage | 341 S |
| Covered Entry | 31 S |
| Screen Porch | 256 S |
| Lower Covered Terrace | 491 S |
| Mechanical/Storage | 799 S |
| Total Under Roof | 8,281 S |

4 - BEDROOM
4 ½ - BATH

## NOTES:

*TYPICAL BASEMENT SLAB TO BE 4" THICK CONCRETE W/ 6x6, 10x10 WELDED WIRE MESH OR FIBER MESH OVER VAPOR BARRIER OVER 4" COMPACTED GRAVEL BASE

*SEE FRAMING NOTE 16 ON COVER SHEET FOR TYPICAL HOUSE INFORMATION UNLESS NOTED OTHERWISE

*FOUNDATION WALL TO BE 10" THICK POURED CONCRETE-SEE DETAIL SHEETS FOR DETAILS ON REINFORCEMENT, ETC.

*TYPICAL EXTERIOR FOOTING TO BE 24" THICK WITH 2-#4 BARS CONTINUOUS @ BASEMENT CONDITIONS & 24"x10" THICK 2-#4 BARS, CONTINUOUS @ GARAGE CONDITIONS

*SLAB INSULATION TO BE R-5 MINIMUM 24" AT PERIMETER OF FOUNDATION WA

*TERMITE CONTROL SHALL BE BY CHEM SOIL TREATMENT OR OTHER METHODS APPROVED BY THE NORTH CAROLINA DEPARTMENT OF AGRICULTURE


*ALL EXTERIOR STUDS TO BE 2x6 @ 16 INTERIOR WALLS TO BE 2-x 6 @ 12" O.C. BEARING. BEARING WALL TO BE 2x6 @ O.C.


*ALL ANGLED WALLS ARE 45° U.N.O.

*# INDICATES BLOCKING FOR ABOVE CONCENTRATED LOADS AND ROOF BR POINT LOADS UNLESS NOTED OTHERWIS

*PROVIDE DRAIN AT ANY MECHANICAL LOCATION SLOPE CONCRETE TOWARD

*PROVIDE FOUNDATION DRAIN ON FIL

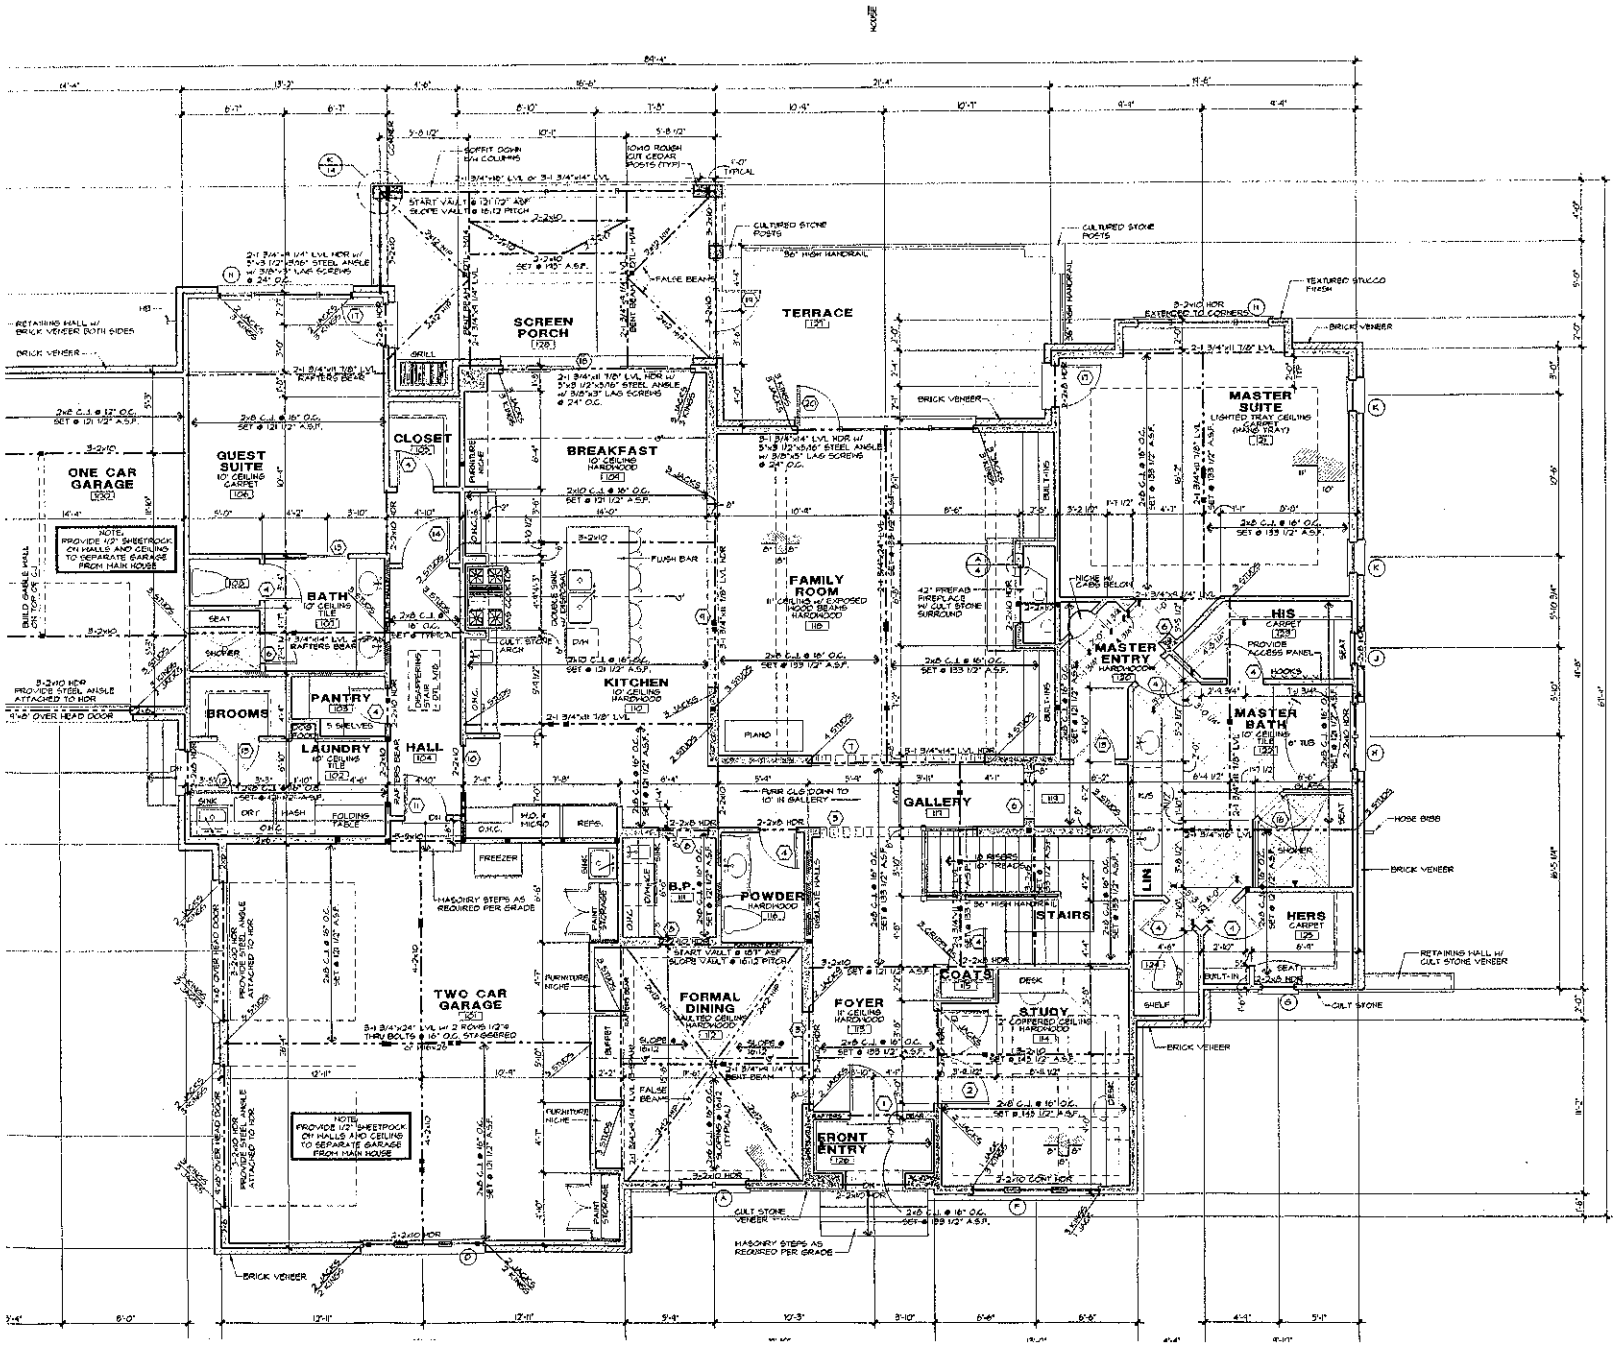

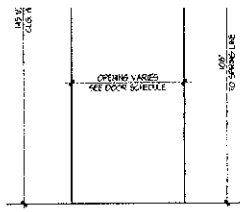
TYP. ARCHED DRYWALL OPENING

SCALE: 1/2" = 1'-0"

(A)

## DOOR SCHEDULE

| | SIZE | DESCRIPTION |
|---|---|---|
| 1 | 3'0 x 6'8 | ARCHED HALF GLASS (SEE ELEV) |
| 2 | 2'-5'0 x 6'8 | FRENCH DOORS |
| 3 | 8'0 x 10'0 | ARCHED OPENING |
| 4 | 2'1 x 8'0 | SOLID PANEL DOOR |
| 5 | 10'0 x 10'0 | ARCHED OPENING |
| 6 | 9'0 x 10'0 | ARCHED OPENING |
| 7 | 16'0 x 10'0 | ARCHED OPENING |
| 8 | 3'3 x 10'0 | ARCHED OPENING |
| 9 | 12'0 x 10'0 | ARCHED OPENING |
| 10 | 9'0 x 8'0 | POCKET DOOR |
| 11 | 2'8 x 8'0 | 20 MIN FIRE DOOR |
| 12 | 2'8 x 8'0 | HALF GLASS |
| 13 | 2'6 x 8'0 | SOLID PANEL DOOR |
| 14 | 3'3 x 8'0 | SOLID PANEL DOOR |
| 15 | 2'8 x 8'0 | SOLID PANEL POCKET DOOR |
| 16 | 2'0 | GLASS SHOWER DOOR (TEMPERED) |
| 17 | 2'8 x 8'0 | FRENCH DOOR |
| 18 | 12'0 x 8'0 | FRENCH SLIDER UNIT |
| 19 | 2'8 x 8'0 | SCREEN DOOR |
| 20 | 4-2'8 x 8'0 | FRENCH DOORS w/ 14" TRANS (SINGLE OPER.) |
| 21 | 2'8 x 8'0 | SOLID PANEL DOOR |
| 22 | 2-2'6 x 8'0 | SOLID PANEL DOOR |
| 23 | 9'0 x 8'0 | CASED OPENING |
| 24 | 11'0 x 8'0 | CASED OPENING |
| 25 | 10'6 x 8'0 | CASED OPENING |
| 26 | 14'1 x 8'0 | CASED OPENING |
| 27 | 12'0 x 8'0 | CASED OPENING |
| 28 | 8'0 x 8'0 | CASED OPENING |
| 29 | 2-2'0 x 8'0 | SOLID PANEL DOOR |

## WINDOW SCHEDULE

| | SIZE | DESCRIPTION |
|---|---|---|
| A | 2-2'0 x 1'0 | CASEMENT |
| B | 3-2'0 x 5'0 | FIXED |
| C | 1'4 x 1'8 | FIXED |
| D | 3-2'0 x 6'0 | CASEMENT w/ 14" TRANSOM |
| E | 2'0 x 4'0 | FIXED ELLIPTICAL |
| F | 3-2'0 x 6'0 | CASEMENT w/ 18" TRANSOM |
| G | 2'0 x 8'0 | FIXED |
| H | 2'0 x 5'0 | CASEMENT (TEMPERED) |
| I | 2'0 x 2'0 | FIXED |
| K | 2'0 x 5'0 | CASEMENT w/ 14" TRANSOM |
| L | 2'0 x 4'0 | CASEMENT |
| M | 2-2'0 x 6'0 | CASEMENT w/ 14" TRANSOM |
| N | 4'0 x 5'0 | FIXED w/ 14" TRANS & 2'0 CASEMENT EA SIDE |
| P | 4'0 x 6'0 | FIXED w/ 2'0 CASEMENT EA SIDE |
| Q | 4'0 x 4'0 | SLIDER UNIT |

## Square Footage

51705 JDM

| | |
|---|---|
| Lower Level Heated | 2,384 Sq.Ft. |
| Main Level Heated | 3,303 Sq.Ft. |
| Total Heated | 5,687 Sq.Ft. |
| Two Car Garage | 676 Sq.Ft. |
| One Car Garage | 341 Sq.Ft. |
| Covered Entry | 91 Sq.Ft. |
| Screen Porch | 256 Sq.Ft. |
| Lower Covered Terrace | 491 Sq.Ft. |
| Mechanical/Storage | 799 Sq.Ft. |
| Total Under Roof | 8,281 Sq.Ft. |

## NOTES:

*ALL ANGLED WALLS ARE 45° U.N.O.

*# INDICATES BLOCKING FOR ABOVE CONCENTRATED LOADS AND ROOF BRACING POINT LOADS U.N.O.

*SEE FRAMING NOTE 16 FOR HEADER