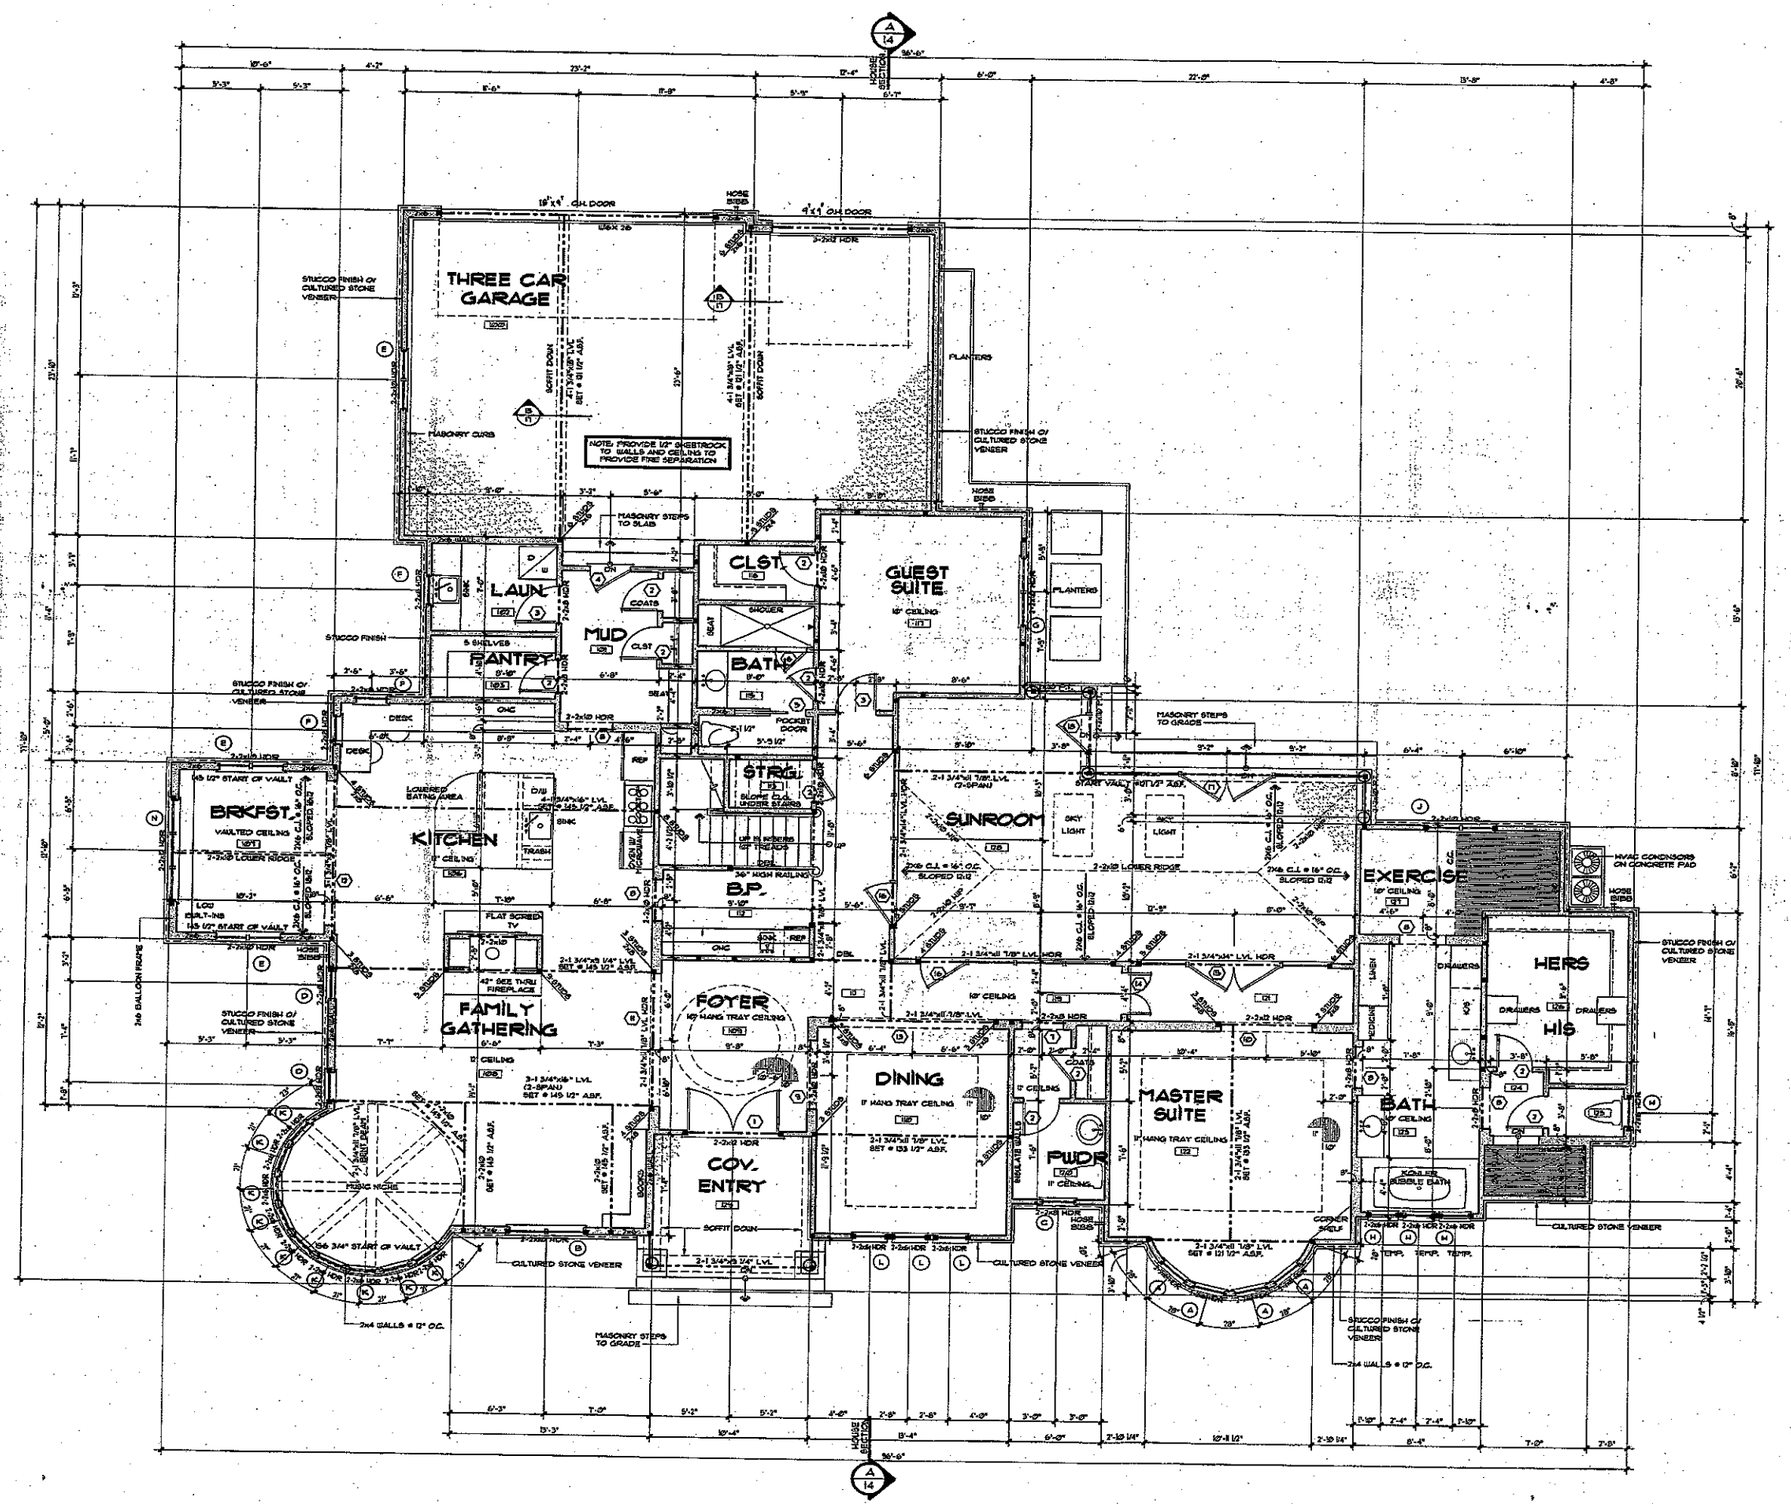


NOTES:

*ALL ANGLED WALLS ARE 45° U.N.O.

*B INDICATES BLOCKING FOR ABOVE CONCENTRATED LOADS AND ROOF BRACING POINT LOADS U.N.O.

*SEE FRAMING NOTE 16 FOR HEADER SIZES UNLESS NOTED ON PLAN

*ALL DOORS ARE 6" FROM WALL UNLESS DIMENSIONED OTHERWISE

EXTERIOR WALL HEIGHT (h)	STUD SIZE/ SPACING
h ≤ 10'	2x4 @ 16" oc
10' ≤ h ≤ 5'	2x4 @ 12" oc
5' ≤ h ≤ 15'	2x6 @ 16" oc
h ≥15'	CONSULT ENG.

GARAGE WALL TO BE 2x6 @ 16" O.C. IF EXCEEDING 10' IN HEIGHT

DOOR SCHEDULE

	SIZE	DESCRIPTION
1	2'-8" x 6'-8"	FRONT ENTRY
2	2'-4" x 6'-8"	SOLID PANEL
3	2'-8" x 6'-8"	SOLID PANEL
4	2'-8" x 6'-8"	20 MIN. FIRE DOOR
5	2'-4" x 6'-8"	POCKET DOOR
6	2'-8"	GLASS DOOR (TEMPERED)
7	2'-8" x 6'-8"	CASED OPENING
8	3'-0" x 6'-8"	CASED OPENING
9	3'-8" x 8'-0"	CASED OPENING
10	6'-0" x 8'-0"	CASED OPENING
11	6'-8" x 8'-0"	CASED OPENING
12	10'-0" x 8'-0"	CASED OPENING
13	10'-8" x 8'-0"	CASED OPENING
14	2'-10" x 6'-8"	FRENCH
15	4'-0" x 6'-8"	FRENCH W/ 2 FIXED
16	4'-8" x 6'-8"	FRENCH W/ 3 FIXED
17	2'-8" x 6'-8"	SCREEN
18	2'-8" x 6'-8"	SCREEN
19	2'-4" x 6'-8"	SOLID PANEL
20	2'-8" x 6'-8"	SOLID PANEL
21	2'-4" x 6'-8"	POCKET DOOR
22	8'-8" x 6'-8"	FRENCH W/ 24" SIDELITES AND 12" ARCHED TRANSOM
23		
24		
25		

WINDOW SCHEDULE

	SIZE	DESCRIPTION
A	2'-8" x 6'-8"	CASEMENT
B	2'-2" x 6'-8"	CASEMENT W/ 24" TRANSOM
C	2'-8" x 4'-8"	CASEMENT
D	2'-8" x 3'-8"	CASEMENT W/ 24" TRANSOM
E	2'-2" x 6'-8"	CASEMENT W/ 24" TRANSOM
F	2'-8" x 3'-8"	CASEMENT
G	2'-2" x 3'-8"	CASEMENT
H	1'-8" x 3'-8"	CASEMENT
J	3'-8" x 5'-8"	CASEMENT
K	1'-8" x 6'-8"	CASEMENT W/ 24" TRANSOM
L	3'-2" x 6'-8"	ARCHED CASEMENT (SEE ELEV.)
M	3'-8" x 5'-8"	OVAL
N	3'-2" x 3'-8"	CASEMENT W/ 24" ARCHED TRANSOM
P		

Square Footage

DR - 02.15.07

Main Level Heated	3,130 Sq.Ft.
Upper Level Heated	760 Sq.Ft.
Total Heated	3,890 Sq.Ft.
Covered Entry	113 Sq.Ft.
Three Car Garage	821 Sq.Ft.
Sunroom	480 Sq.Ft.
Total Under Roof	5,310 Sq.Ft.

FINAL FOR CONSTRUCTION

DCH, INC.
CONSTRUCTION DOCUMENTS

WE HAVE EXAMINED THESE DRAWINGS AND ACCEPT THEM AS THE CONSTRUCTION DOCUMENTS.

PURCHASER — PURCHASER

DATE — DCH, INC.

NOTE: THE DETAILED CONSTRUCTION SPECIFICATIONS OVERRIDE THE PLAN AS THE OFFICIAL SPECIFICATIONS FOR WHICH THE HOME IS TO BE BUILT.

CAROLINA design GROUP
10620 BAILEY ROAD, SUITE L, CORNELIUS, NC 28031
VOICE: 704.892.7005 FAX: 704.892.0899
www.CAROLINADESIGNGROUP.COM

The Point
Lot 857
Office Copy

A New Residence For
Dr. & Mrs. Sodeman
By:
DIENST
Custom Homes

SEAL

G.S. Engineering
133 Middleton Place
Mooresville, NC 28117

DRAWN BY:	DATE:
DR	2.15.07
CHECKED BY:	JOB NUMBER
JH/DS	SODE-382-06

CAROLINA DESIGN GROUP HAS EXECUTED THE ORIGINAL OF THESE PLANS AS INSTRUMENTS OF SERVICE. OWNERSHIP OF THESE DOCUMENTS, BUT DOES NOT SURRENDER THE RIGHT TO REPRODUCE OR PUBLISH.

DRAWING TITLE:
MAIN LEVEL FLOOR PLAN

SCALE: 1/4" = 1'-0"

SHEET NO:
6

©Copyright, Carolina Design Group, Inc. - 2007

OF 19 SHEETS

NOTES:

- ALL ANGLED WALLS ARE 45° U.N.O.
- ■ INDICATES BLOCKING FOR ABOVE CONCENTRATED LOADS AND ROOF BRACING POINT LOADS U.N.O.
- SEE FRAMING NOTE 14 FOR HEADER SIZES UNLESS NOTED ON PLAN
- ALL DOORS ARE 6" FROM WALL UNLESS DIMENSIONED OTHERWISE
- WEATHERSTRIP ALL DOORS INTO ATTIC SPACE

EXTERIOR WALL HEIGHT (ft)	STUD SIZE/ SPACING
ft ≤ 10'	2x4 @ 16" oc
10' ≤ h ≤ 11'	2x4 @ 12" oc
11' ≤ h ≤ 15'	2x6 @ 16" oc
h ≥ 15'	CONSULT ENG.

GARAGE WALL TO BE 2x4 @ 16" O.C. IF EXCEEDING 10' IN HEIGHT

DOOR SCHEDULE

	SIZE	DESCRIPTION
1	3-3" x 8'0"	FRONT ENTRY
2	2'4" x 8'0"	SOLID PANEL
3	2'0" x 8'0"	SOLID PANEL
4	2'8" x 6'0"	20 MIN. FIRE DOOR
5	2'4" x 8'0"	POCKET DOOR
6	2'0"	GLASS DOOR (TEMPERED)
7	2'0" x 8'0"	CASED OPENING
8	3'0" x 8'0"	CASED OPENING
9	5'0" x 8'0"	CASED OPENING
10	6'0" x 8'0"	CASED OPENING
11	6'8" x 8'0"	CASED OPENING
12	10'0" x 8'0"	CASED OPENING
13	10'0" x 8'0"	CASED OPENING
14	2-1'0" x 8'0"	FRENCH
15	4-3'0" x 8'0"	FRENCH W/ 2 FIXED
16	4-3'0" x 8'0"	FRENCH W/ 2 FIXED
17	2-3'0" x 8'0"	SCREEN
18	3'0" x 8'0"	SCREEN
19	2'4" x 6'8"	SOLID PANEL
20	2'0" x 6'8"	SOLID PANEL
21	2'4" x 6'8"	POCKET DOOR
22	3'0" x 6'8"	FRENCH W/ 24" SIDELITES AND 12" ARCHED TRANSOM
23		
24		
25		

WINDOW SCHEDULE

	SIZE	DESCRIPTION
A	2'0" x 6'0"	CASEMENT
B	2-2'0" x 6'0"	CASEMENT W/ 24" TRANSOM
C	2'0" x 4'0"	CASEMENT
D	2'0" x 5'0"	CASEMENT W/ 24" TRANSOM
E	2-2'0" x 6'0"	CASEMENT W/ 24" TRANSOM
F	2'0" x 3'0"	CASEMENT
G	2-2'0" x 5'0"	CASEMENT
H	1'0" x 3'0"	CASEMENT
J	3'0" x 5'0"	CASEMENT
K	1'0" x 6'0"	CASEMENT W/ 24" TRANSOM
L	3-2'0" x 6'0"	ARCHED CASEMENT (SEE ELEV.)
M	3'0" x 5'0"	OVAL
N	3-2'0" x 8'0"	CASEMENT W/ 24" ARCHED TRANSOM
P		

Square Footage
DR 02.15.07

Main Level Heated	3,130 SqFt.
Upper Level Heated	760 SqFt.
Total Heated	3,890 SqFt.
Covered Entry	113 SqFt.
Three Car Garage	827 SqFt.
Sunroom	480 SqFt.
Total Under Roof	5,310 SqFt.

FINAL FOR CONSTRUCTION

DCH, INC. CONSTRUCTION DOCUMENTS

WE HAVE EXAMINED THESE DRAWINGS AND ACCEPT THEM AS THE CONSTRUCTION DOCUMENTS.

PURCHASER _____ PURCHASER _____

DATE _____ DCH, INC.

NOTE: THE DETAILED CONSTRUCTION SPECIFICATIONS OVERRIDE THE PLAN AS THE OFFICIAL SPECIFICATIONS FOR WHICH THE HOME IS TO BE BUILT.

© Copyright, Carolina Design Group, Inc. - 2007

CAROLINA design GROUP
10620 BAILEY ROAD, SUITE L, CORNELIUS, NC 28031
VOICE: 704.655.0999 FAX: 704.655.0998
WWW.CAROLINADESIGNGROUP.COM

The Point
Office Copy
Lot 857

A New Residence For
Dr. & Mrs. Sodeman
By:
DIENST Custom Homes

SEAL
NORTH CAROLINA REGISTERED PROFESSIONAL ENGINEER SEAL 24537 GARY A. BARNES
G.B. Engineering
135 Fieldcrest Place
Mooresville, NC 28117

DRAWN BY:	DATE:
DR	2.15.07
CHECKED BY:	JOB NUMBER:
JH/DS	SODE-382-06

CAROLINA DESIGN GROUP HAS EXECUTED REASONABLE CARE AND PROFESSIONAL SKILL IN PREPARATION AND EXECUTION OF THESE DRAWINGS, BUT DOES NOT GUARANTEE ACCURACY OF DOCUMENTS OR "PLANS" PROJECT.

DRAWING TITLE:
UPPER LEVEL FLOOR PLAN

SCALE: 1/4" = 1'-0"

SHEET NO.
8

OF 19 SHEETS