
114 Thurstons Way
155 Lightship

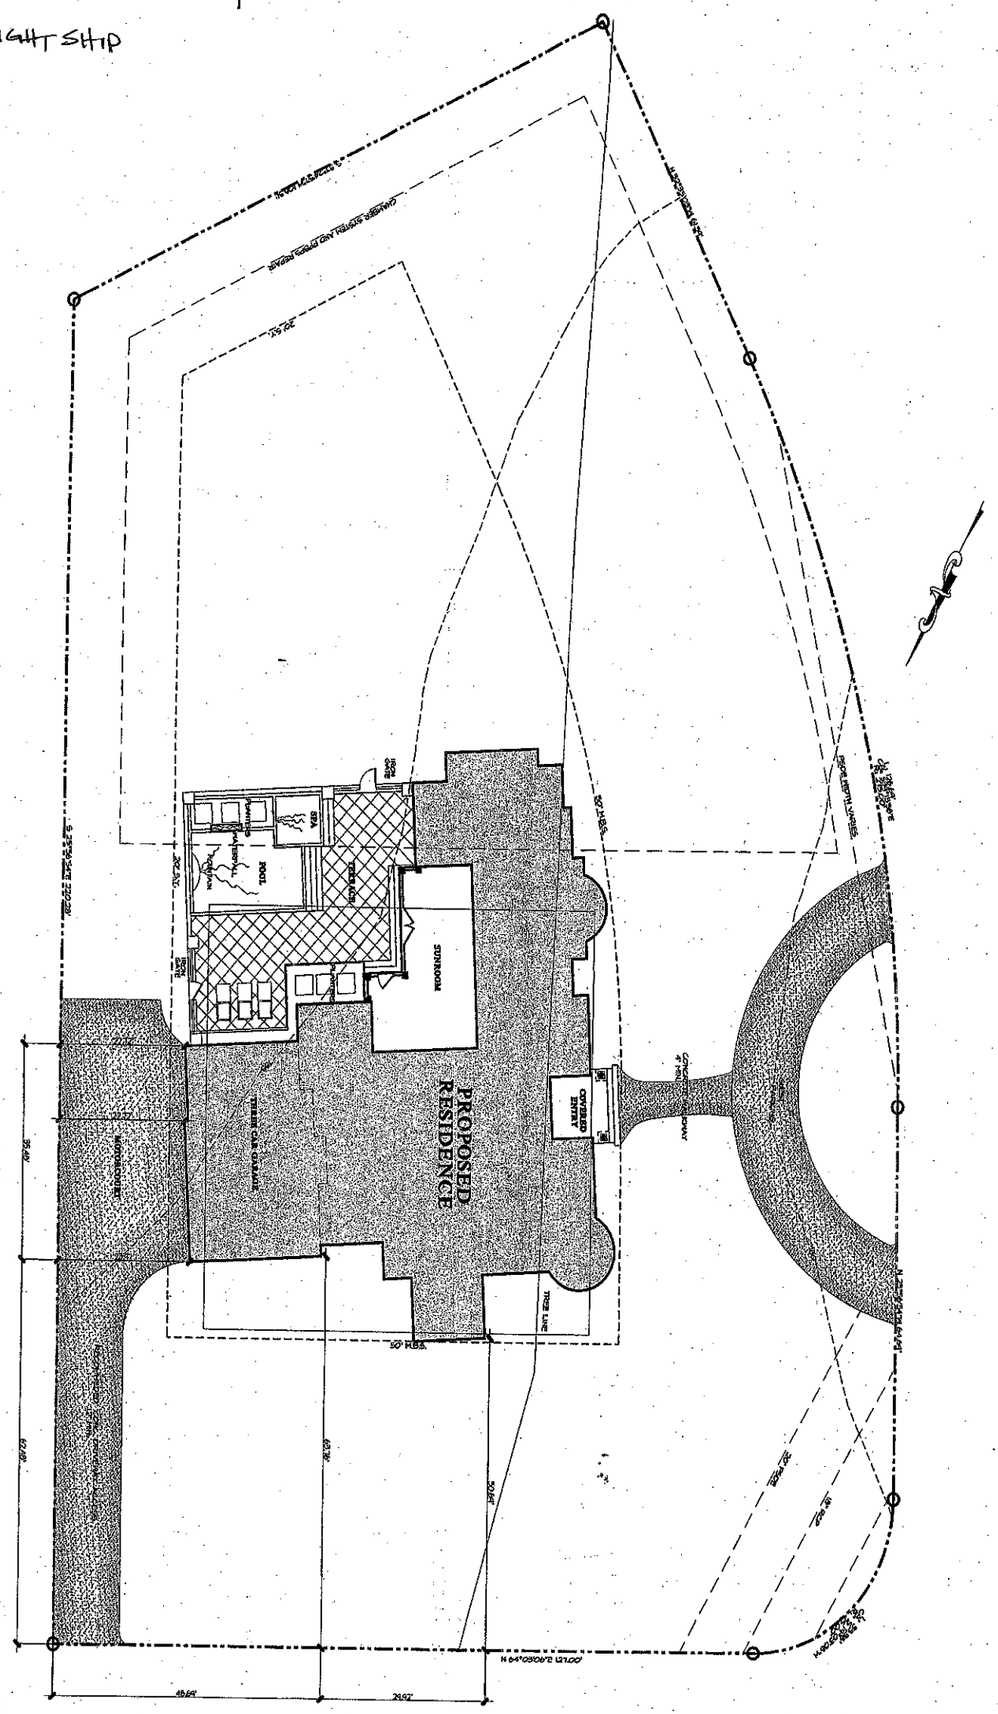

LIGHTSHIP DRIVE

FINAL
FOR CONSTRUCTION

CONSTRUCTION DOCUMENTS
WE HAVE EXAMINED THESE DRAWINGS AND ACCEPT THEM AS THE CONSTRUCTION DOCUMENTS.

PURCHASER _____ PURCHASER _____

DATE _____ DCH, INC.

(NOTE: THE DETAILED CONSTRUCTION DRAWINGS OVERRIDE THE PLANS IN THE OFFICIAL SPECIFICATIONS OVER WHICH THEY HOLD "IS TO BE BUILT.")

© Copyright, Carolina Design Group, Inc. - 2007

SHEET NO. 3 OF 19 SHEETS

SCALE: 1" = 10'-0"

DRAWING TITLE: SITE PLAN

JOB NUMBER: 0005-380-06

CHECKED BY: JWDS

DRAWN BY: DR

DATED: 12-5-07

SEAL

A New Residence For
Dr. & Mrs. Sodeman
By:
DIENST
Custom Homes

Lot 857 The Point

Office Copy

CAROLINA design GROUP
10620 BAILEY ROAD, SUITE L, CORNELIUS, NC 28031
VOICE: 704.895.7805 FAX: 704.895.0599
WWW.CAROLINADESIGNGROUP.COM