
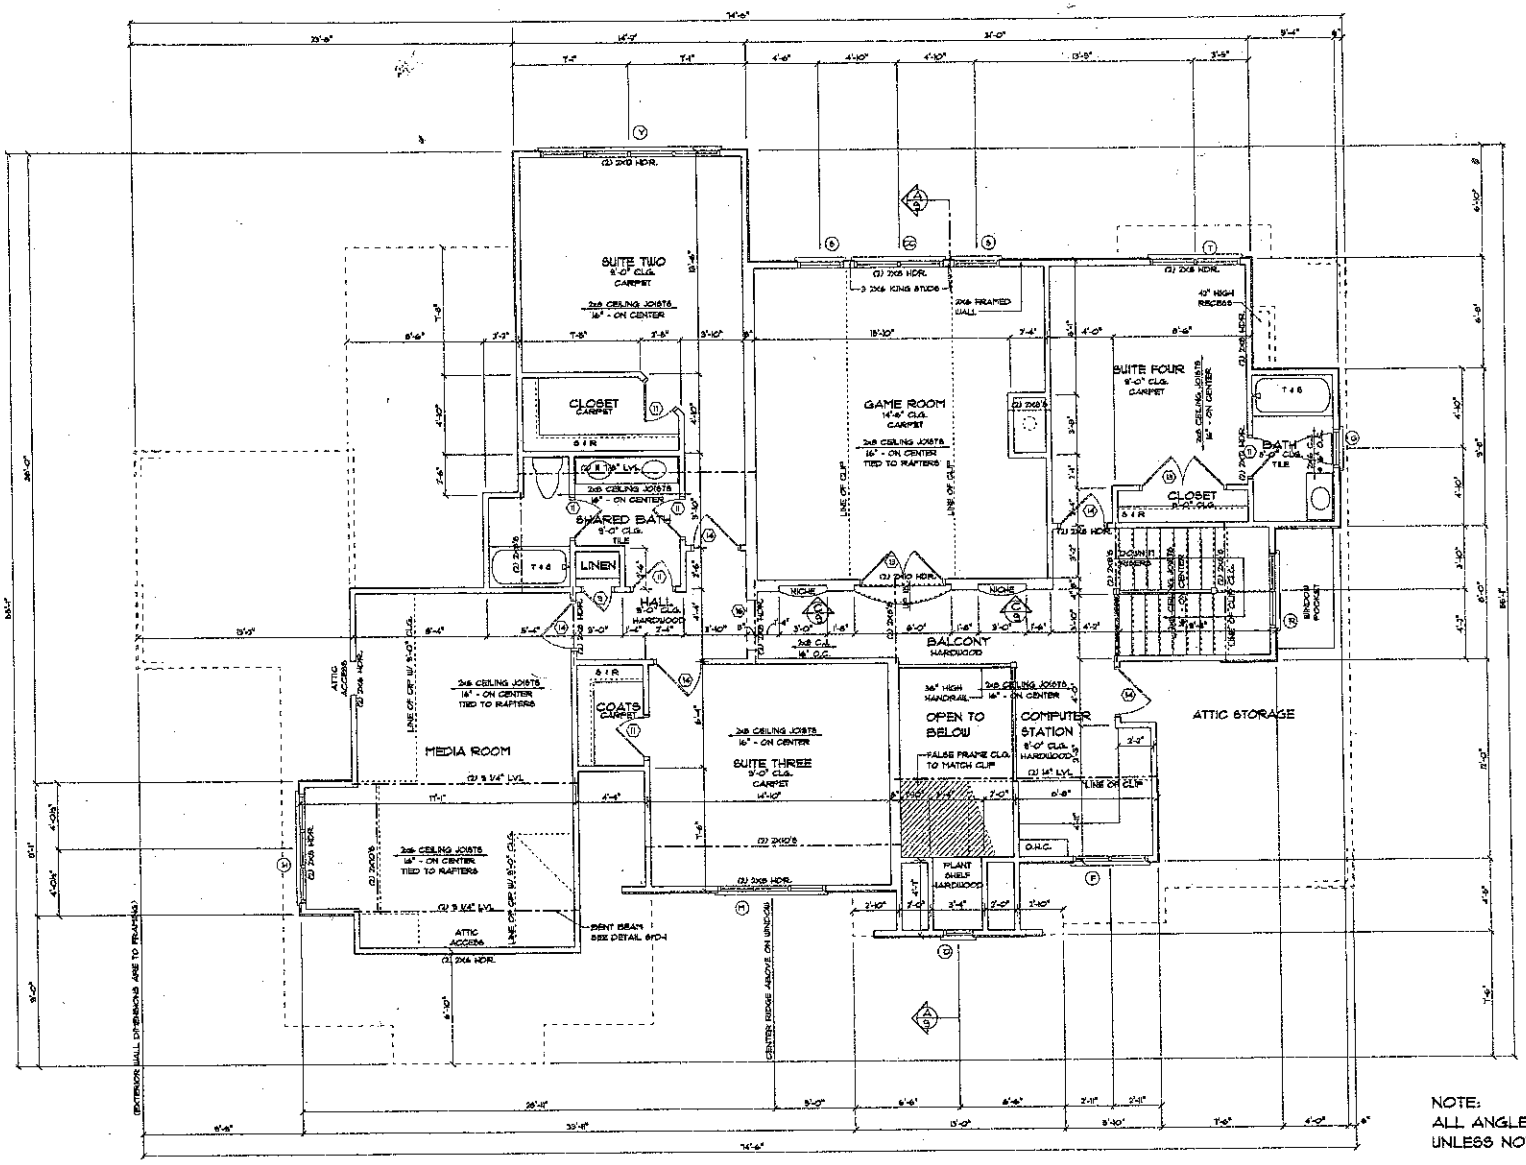


NOTE:
SEE D/A-1 SHEET, NOTE 5
FOR ALL BRICK LINTELS

NOTE:
ALL ANGLES ARE 45 OR 90
UNLESS NOTED OTHERWISE

SECOND FLOOR PLAN

SCALE 1/4" = 1'-0"

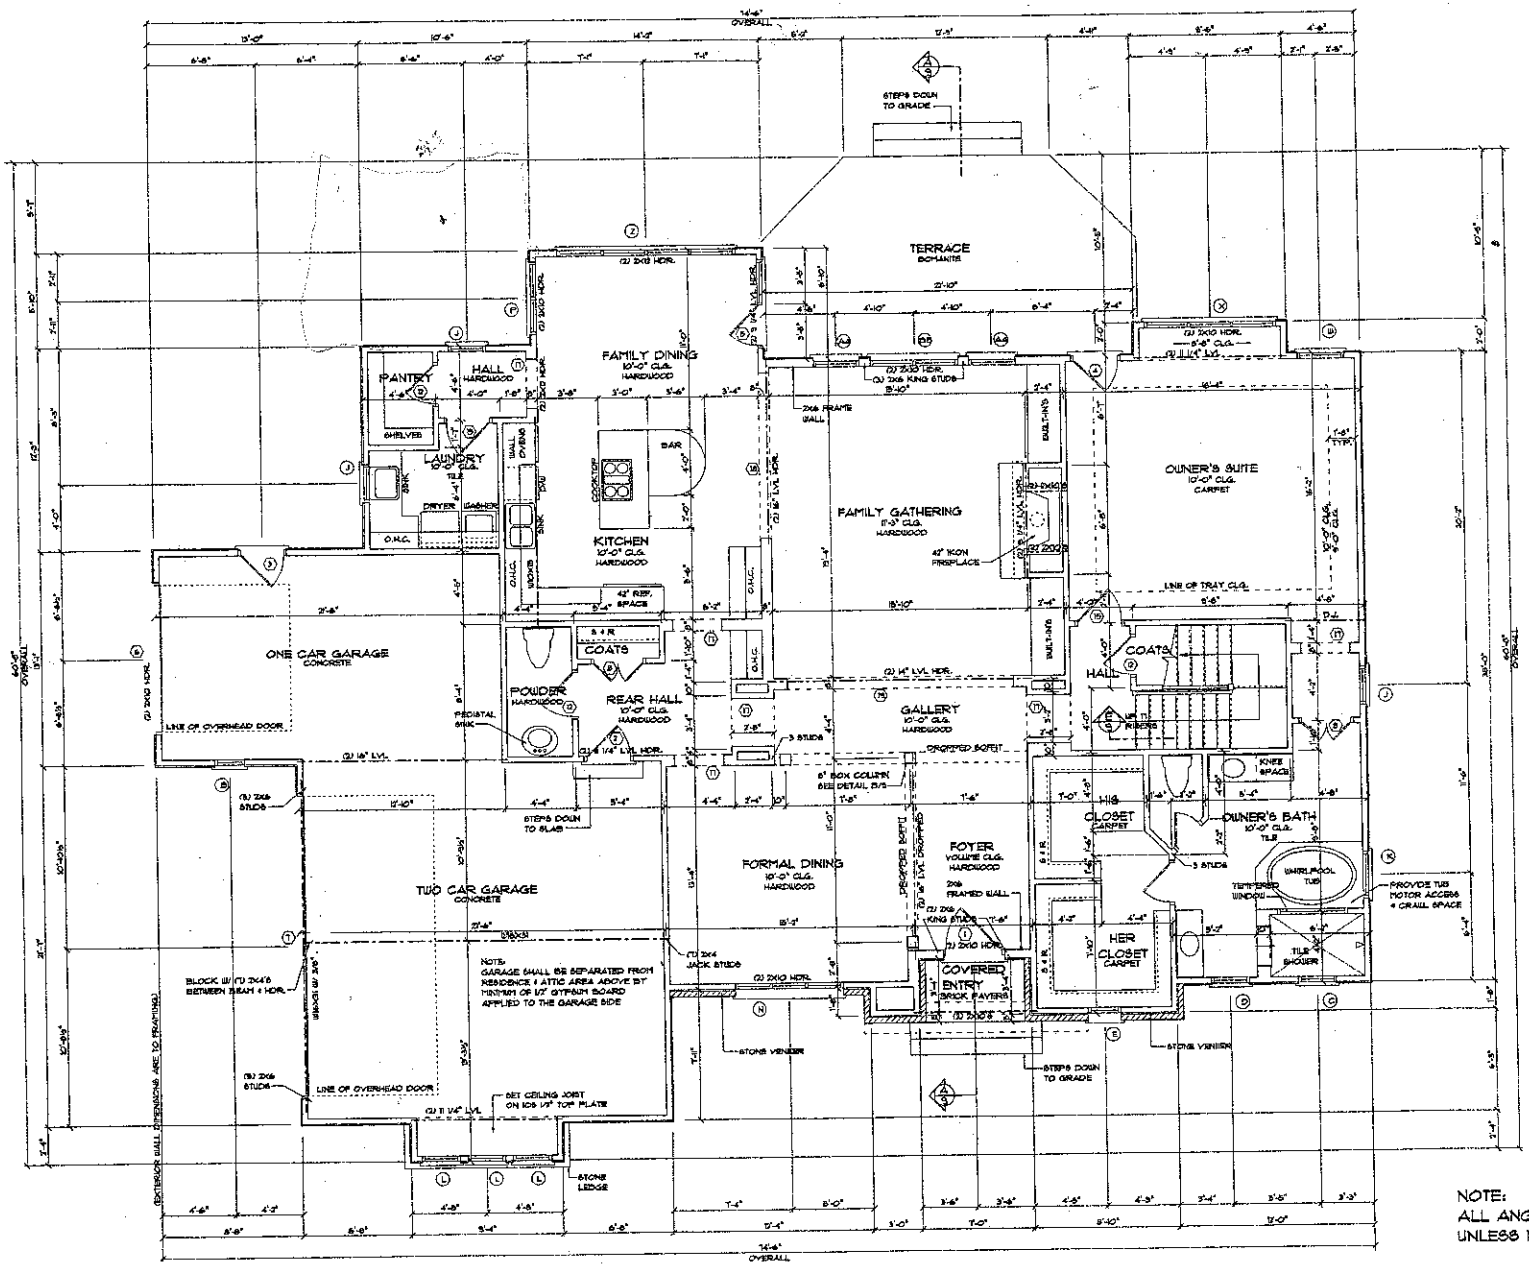

SQUARE FOOTAGE:	
FIRST FLOOR HEATED	2773
SECOND FLOOR HEATED	1575
HEATED TOTAL	4348
GARAGE	516
COVERED ENTRY	30
TOTAL UNDER ROOF	4894

NOTE:
SEE GN-1 SHEET, NOTE 5
FOR ALL BRICK LINTELS

NOTE:
ALL ANGLES ARE 45 OR 90
UNLESS NOTED OTHERWISE

FIRST FLOOR PLAN

SCALE 1/4" = 1'-0"