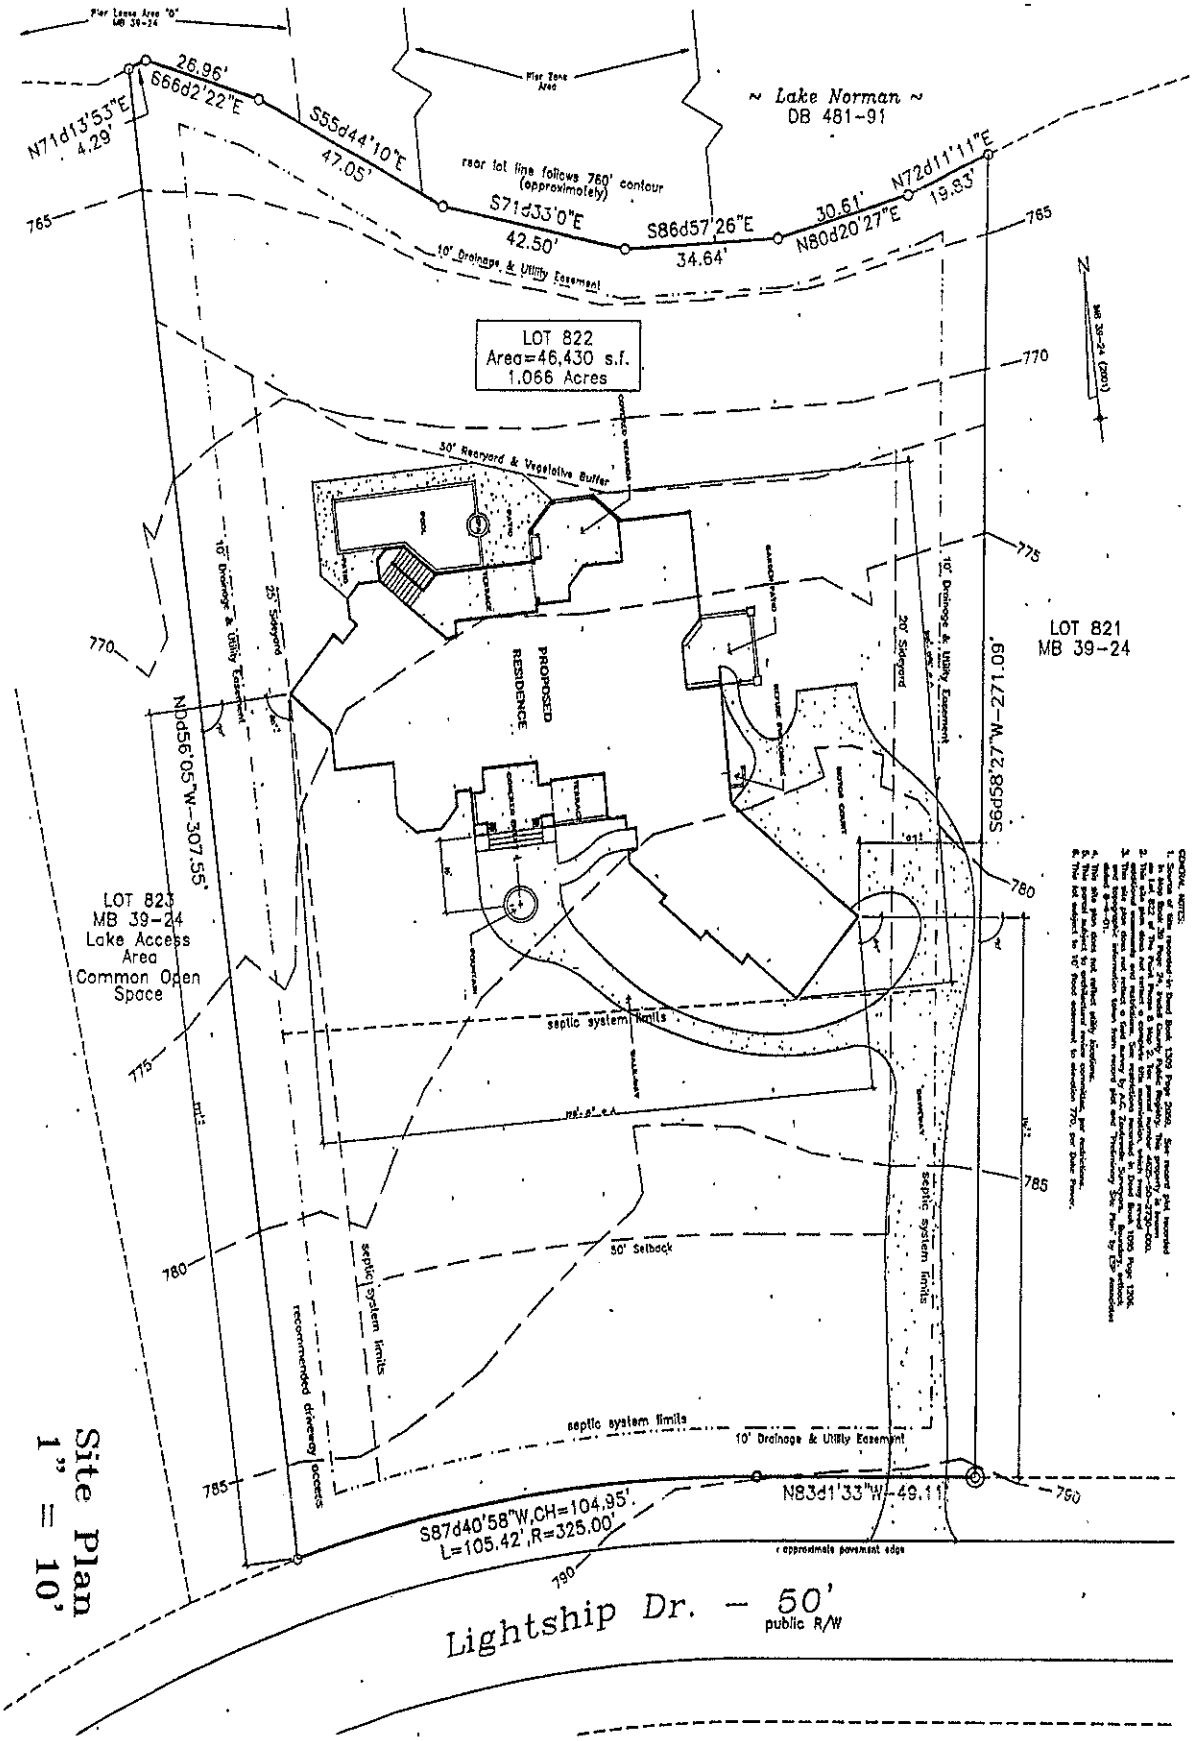


Site Plan
1" = 10'

Sheet	Project: The Anderson Residence
S-1 Of 15	Lot 822, Lightship Drive
	THE POINT

Christopher Phelps & Associates

Date 11-21-05
Drawn By jjeen
Approved By
Revisions
Structural Engineer