IREDELL COUNTY HEALTH DEPARTMENT
ENVIRONMENTAL HEALTH DIVISION
Application For Improvement Permit

ALL items on this application form must be completed before Health Department can begin work. One application must be completed by the property owner or agent for each (proposed) site.

PERSONAL INFORMATION:

Applicant	Phone #	Mailing Address	City	State	Zip Code
Simonini Builders	358-9940	817 E Morehead St	Char	NC	28202

Current Property Owner	Mailing Address	City	State	Zip Code
Joe Petersell	same above			

PROPERTY INFORMATION:

(Proposed) Subdivision Name	(Proposed) Lot #	(Proposed) Block/Section #	State Road #
the Point	810		

(Proposed) Water Supply: Public, Private Well	**Preliminary Plat Approval Date** (DEVELOPERS ONLY)	Tax Map #
Public		

Specific Directions to Property _____

TYPE OF FACILITY: (use check (X) or number as appropriate)

House X Mobile Home _____ Commercial _____ No. Bedrooms 4 No. Baths 4

No. Persons or Employees (commercial only) _____ Basement _____ Basement with Plumbing _____


Crawl Space X Concrete Slab _____ Garbage Disposal _____ Jaccuzi or spa _____

COVENANT AND SIGNATURE:

I hereby make application to the Iredell County Health Department for a soils/site evaluation of the property described above. This evaluation is to be conducted for the sole purpose of obtaining a septic system Improvement Permit. I hereby authorize Iredell County Health Department representatives to go onto the above property for purposes of conducting this evaluation. I understand that, by state law, any Improvement Permit issued on the above property may be voided if substantial changes are made to the designated sewage system site. The issuance of an Improvement Permit by the Iredell County Health Department does not relieve me from compliance with all other relevant state/local laws or regulations. As owner or authorized agent, I covenant that the contents of this application are true and represent the maximum facilities intended to be placed on this property to my knowledge to date.

I understand that any Improvement Permit issued on the above property is valid for five (5) years from the issuance date and is subject to revocation if the above described site plans or intended use changes.

4.16.04 DATE _____ SIGNATURE OF OWNER/AUTHORIZED AGENT

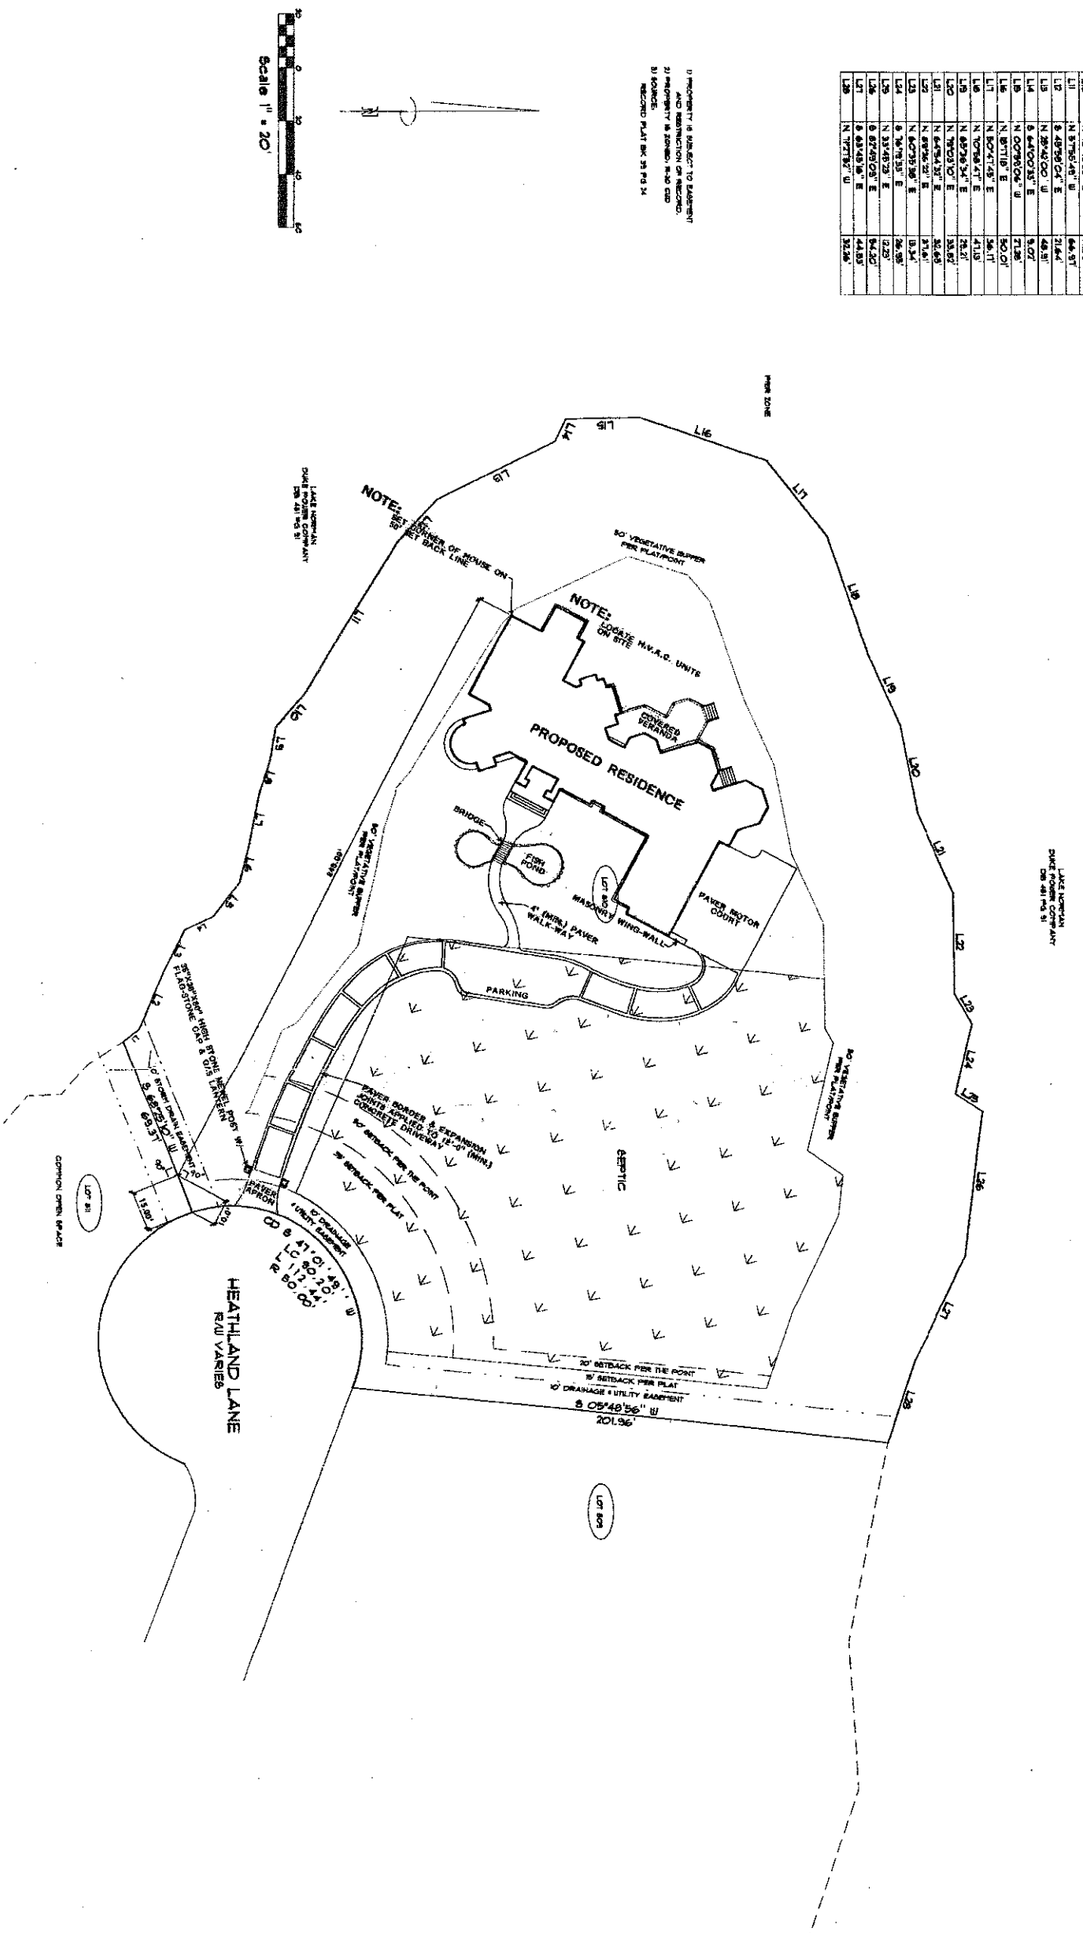

NUMBER	DIRECTION	DISTANCE
L1	N 58°50'06" W	34.27'
L2	N 47°20'06" W	34.27'
L3	N 47°20'06" W	34.27'
L4	S 24°39'54" E	16.96'
L5	N 50°44'28" W	15.11'
L6	N 78°16'33" W	78.78'
L7	S 71°52'48" E	13.94'
L8	S 74°10'10" E	12.84'
L9	N 49°53'35" W	11.98'
L10	N 49°53'35" W	64.33'
L11	S 49°56'24" E	21.84'
L12	S 28°40'00" W	49.31'
L13	S 64°00'00" E	9.07'
L14	S 64°00'00" E	9.07'
L15	N 00°58'06" W	21.26'
L16	N 81°11'18" E	50.01'
L17	N 50°41'48" E	36.11'
L18	N 10°58'47" E	41.13'
L19	N 69°26'24" E	76.21'
L20	N 69°26'24" E	53.39'
L21	N 69°26'24" E	22.49'
L22	S 69°26'24" W	8.14'
L23	N 69°26'24" E	8.14'
L24	S 69°26'24" W	8.14'
L25	N 60°39'36" E	9.34'
L26	S 74°16'36" E	26.18'
L27	N 33°48'23" E	0.23'
L28	S 83°48'05" E	54.30'
L29	S 69°26'24" W	44.80'
L30	N 71°47'24" W	34.96'

A PLAT SHOWING
LOT 810 THE POINT, PHASE 8
DAVIDSON TOWNSHIP, IREDELL COUNTY, NORTH CAROLINA

CAROLINA SURVEYORS, INC.
P.O. BOX 287 MINEVILLE, N.C. 28134 - 0287
HUGH E. SMITH, JR., NCRLS / SCRLS 885-1601

DATE	REVISIONS	SCALE: 1" = 30'
		DATA: 2003\
		ACAD: 2003\
		DRAWN BY: TG
		CHECKED BY:
		FIELD WORK:
		MARCH 31, 2004

Christopher Phelps & Associates
a residential design firm
225 East Worthington Avenue
Suite 200
Charlotte, NC 28203

SHEET 1 OF 17

PROJECT:

THE PETERSEIL RESIDENCE

LOT 810, HEATHLAND LANE

THE POINT

NOTE: GENERAL CONTRACTOR TO VERIFY ALL DIMENSIONS AND ANGLES IN FIELD.

DRAWN BY: ROCK REPERT

APPROVED BY:

DATE: MARCH 17, 2004

BROWSER:

STRUCTURAL INTEGRITY MAINTAINED ONLY WHEN SEALED BY A REGISTERED PROFESSIONAL ENGINEER

© 2003 CHRISTOPHER PHELPS & ASSOCIATES
THESE PLANS, DESIGNS, DRAWINGS AND IDEAS ARE THE PROPERTY OF CHRISTOPHER PHELPS & ASSOCIATES AND ARE NOT TO BE USED IN WHOLE OR IN PART FOR ANY PROJECT OTHER THAN THE ONE FOR WHICH THEY WERE PREPARED.