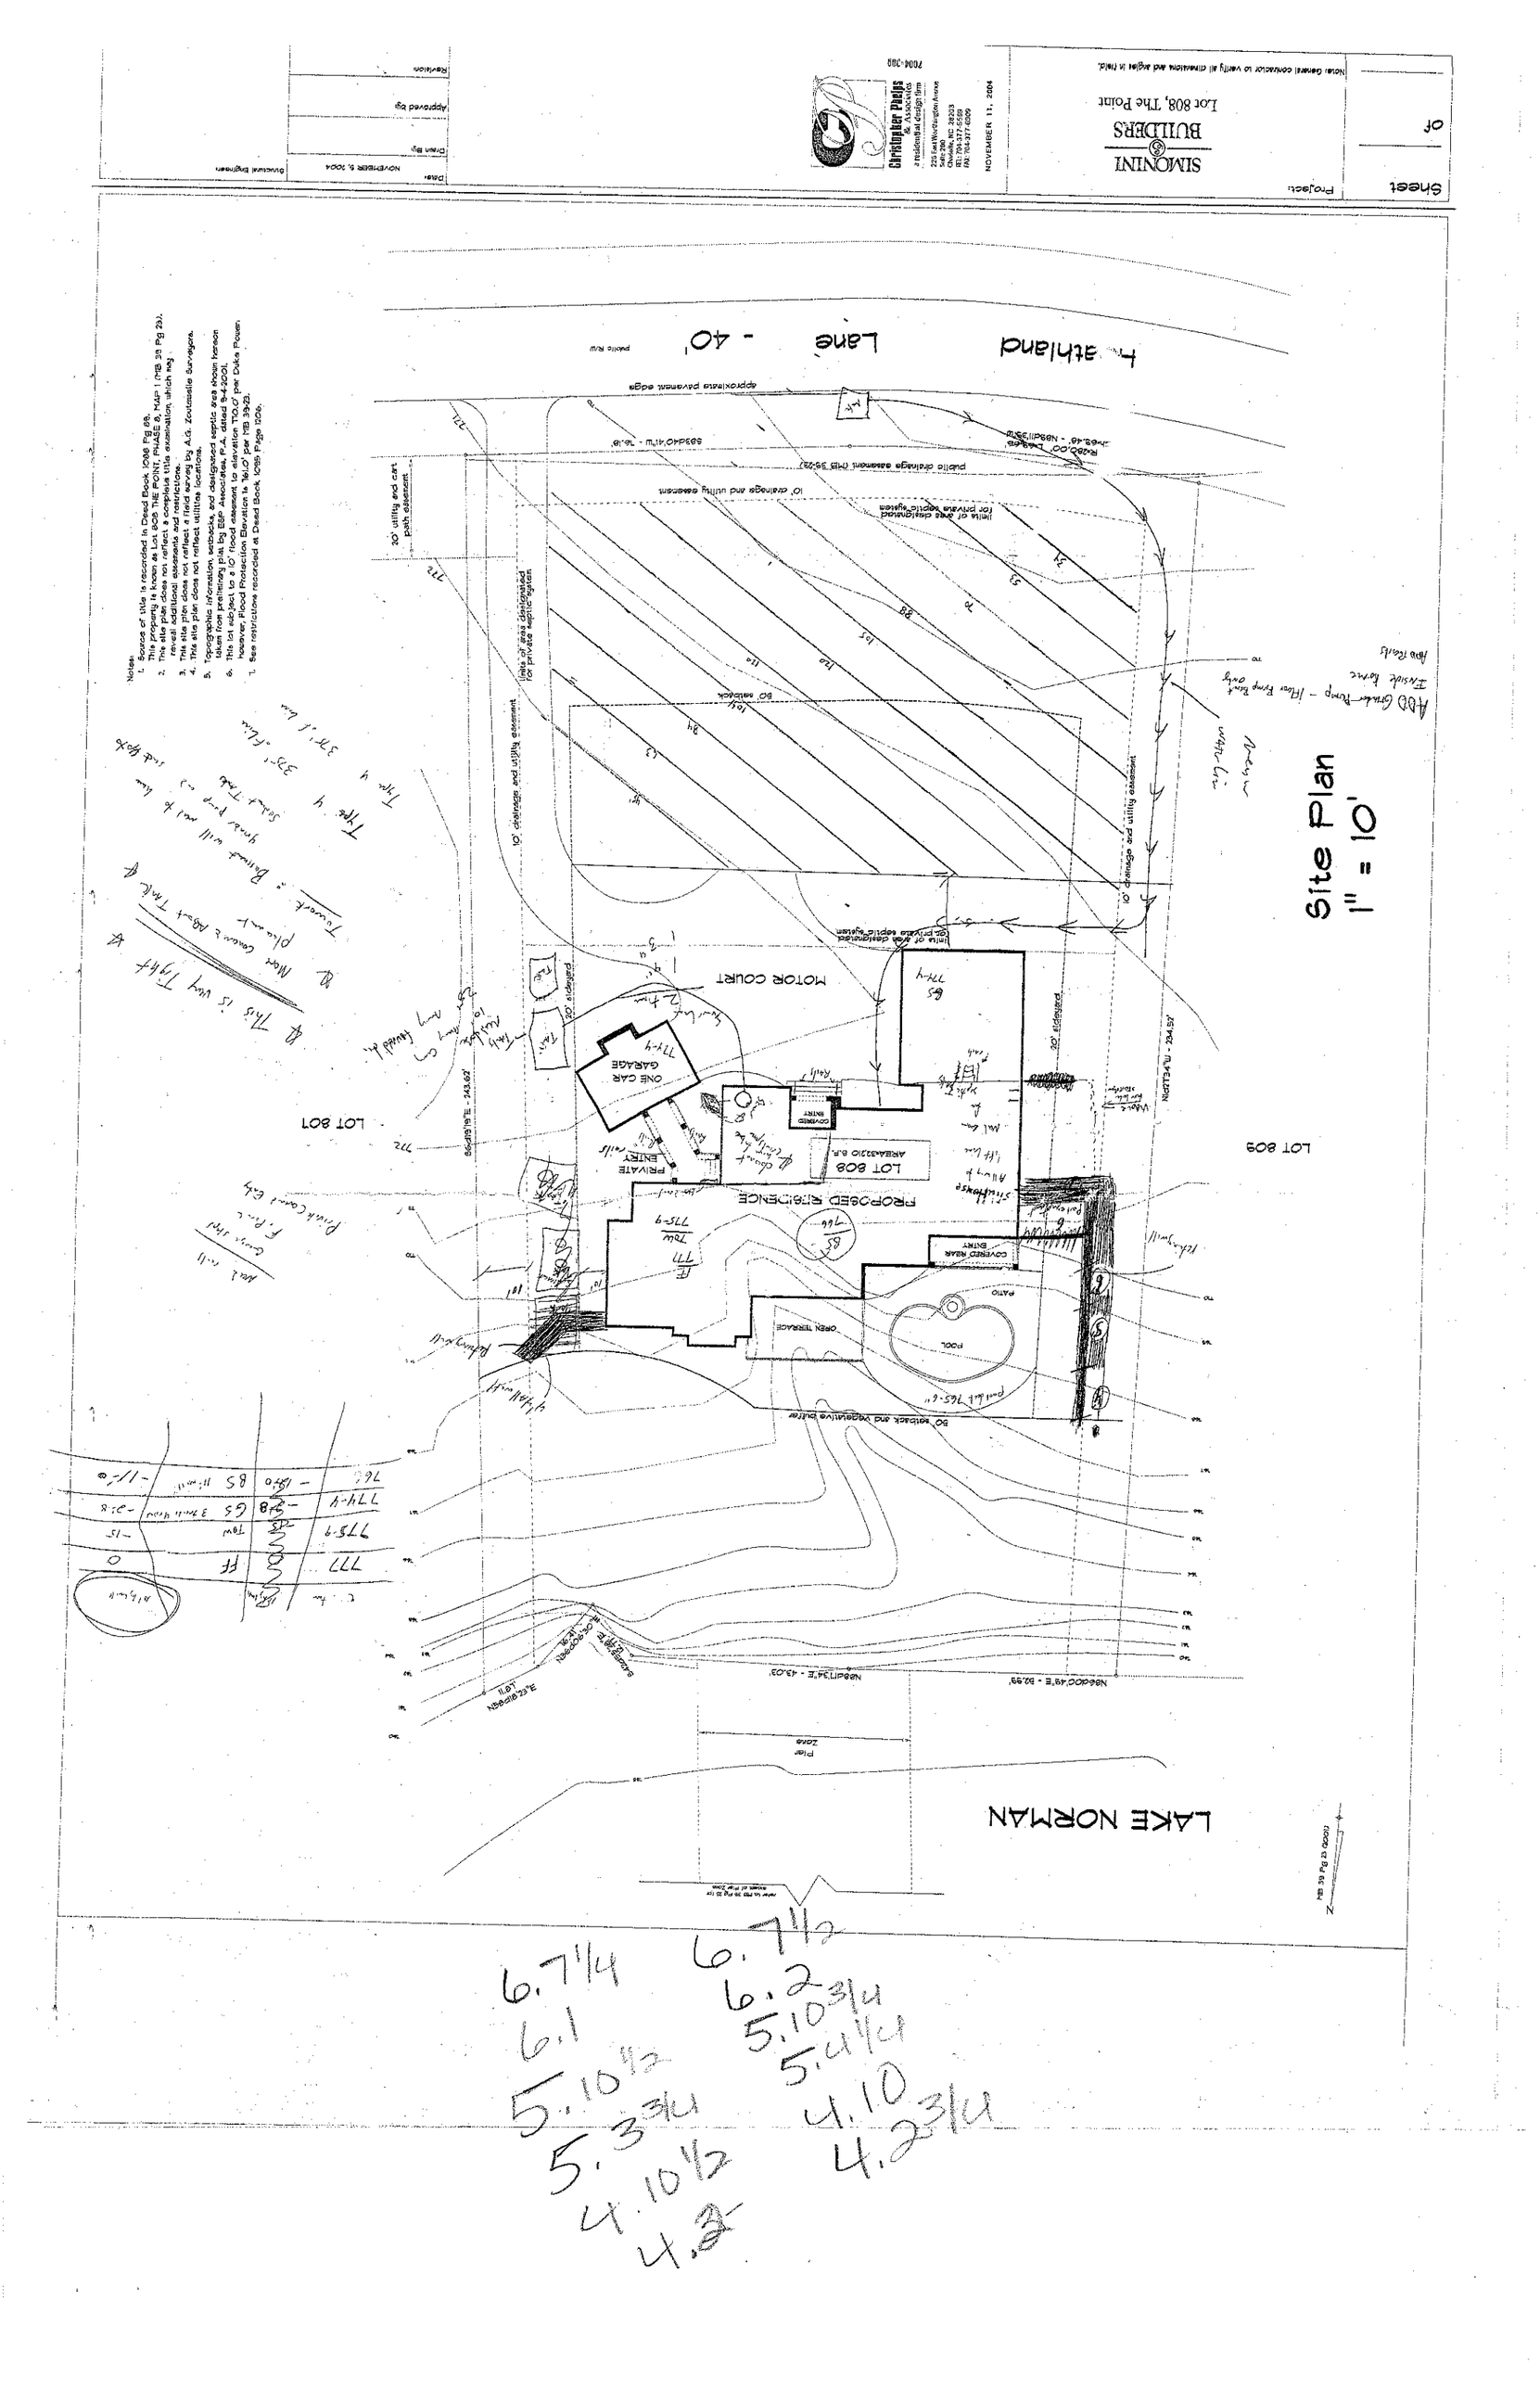

Site Plan
1" = 10'
LAKE NORMAN
LOT 809
LOT 807
MOTOR COURT
PROPOSED RESIDENCE
LOT 808
ONE CAR GARAGE
PRIVATE ENTRY
COVERED ENTRY
COVERED REAR ENTRY
OPEN TERRACE
POOL
PATIO
Lane - 40'
Lakeland
Christopher Phelps
SIMONINI BUILDERS
Lot 808, The Point
NOVEMBER 11, 2004
Sheet
Project
Date
Drawn By
Approved By
Revision