IREDELL COUNTY HEALTH DEPARTMENT
ENVIRONMENTAL HEALTH DIVISION
Application For Improvement Permit

ALL items on this application form must be completed before Health Department can begin work. One application must be completed by the property owner or agent for each (proposed) site.

PERSONAL INFORMATION:

David D. Dibble Custom Homes	704-799 1688	PO Box 4717	Mooresville	NC	28117
Applicant	Phone #	Mailing Address	City	State	Zip Code
See Above					
Current Property Owner		Mailing Address	City	State	Zip Code

PROPERTY INFORMATION:

The Point	729		
(Proposed) Subdivision Name	(Proposed) Lot #	(Proposed) Block/Section #	State Road #
Public			
(Proposed) Water Supply: Public, Private Well	**Preliminary Plat Approval Date** (DEVELOPERS ONLY)		Tax Map #

Specific Directions to Property Brawley School Rd

TYPE OF FACILITY: (use check (X) or number as appropriate)

House X Mobile Home _____ Commercial _____ No. Bedrooms 4 No. Baths 3½

No. Persons or Employees (commercial only) _____ Basement _____ Basement with Plumbing _____

Crawl Space X Concrete Slab _____ Garbage Disposal 1 Jaccuzi or spa 1


COVENANT AND SIGNATURE:

I hereby make application to the Iredell County Health Department for a soils/site evaluation of the property described above. This evaluation is to be conducted for the sole purpose of obtaining a septic system Improvement Permit. I hereby authorize Iredell County Health Department representatives to go onto the above property for purposes of conducting this evaluation. I understand that, by state law, any Improvement Permit issued on the above property may be voided if substantial changes are made to the designated sewage system site. The issuance of an Improvement Permit by the Iredell County Health Department does not relieve me from compliance with all other relevant state/local laws or regulations. As owner or authorized agent, I covenant that the contents of this application are true and represent the maximum facilities intended to be placed on this property to my knowledge to date.

I understand that any Improvement Permit issued on the above property is valid for five (5) years from the issuance date and is subject to revocation if the above described site plans or intended use changes.

6/4/04 DATE David D Dibble SIGNATURE OF OWNER/AUTHORIZED AGENT

LAKE NORMAN

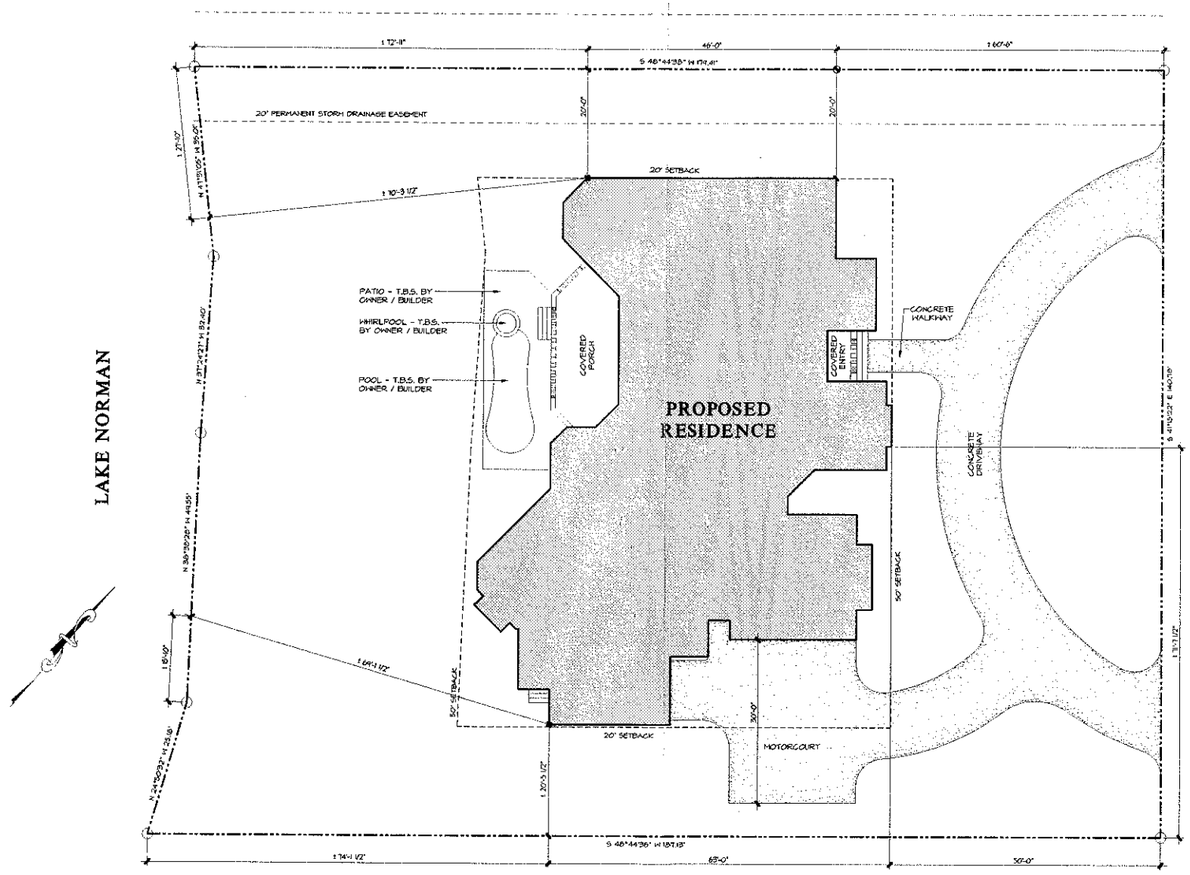

REHOBOTH LAKE NORTH LANE

CAROLINA DESIGN GROUP
a residential design firm
10602 Bailey Road Suite A, Cornelius NC 28031
voice: 704.895.7805 fax: 704.895.0599
www.carolinadesigngroup.com

David Dibble
Custom Homes, Inc.

Lot 729 The Point

The Gibson Residence

SEAL

DRAWN BY: G.H.
DATE: 04/21/2004

DRAWING TITLE:
Site Plan

REVISED: 05/21/2004
SCALE: 1" = 10'-0"

SHEET NO:
2
OF 15 SHEETS

© Copyright, Carolina Design Group, Inc. - 2004