IREDELL COUNTY HEALTH DEPARTMENT
ENVIRONMENTAL HEALTH DIVISION
Application For Improvement Permit
Site Plan Form

INSTRUCTIONS TO APPLICANT: (Items in Parentheses are to be performed by DEVELOPERS ONLY)


All property corners must be staked and flagged with dimensions matching those shown on an approved final (preliminary) plat (**and** proposed house dimensions must be staked and flagged) before the Iredell County Health Department can begin review work on this proposed site. An application for an Improvement Permit is considered complete **only** when this site plan form is completed, signed, and attached to the application form.

As Close To Scale As Is Possible: 1. Draw in the proposed lot showing **all** proposed lot dimensions and orientation to proposed streets or roads. 2. Draw in the proposed structure showing dimensions and distances to property lines (include decks, walkways, etc.). E. Draw in the proposed driveway location. 4. Draw in all wells, both existing and proposed, including those on adjacent property (if known). 5. Draw in any other structure ie. sheds, outbuildings, pools, etc. which will occupy space on the proposed lot.

See Attached 1" = 50'
Site Plan

I hereby convenant that the above representation is correct to the best of my knowledge and ability.

3-21-01 Date _____ SIGNATURE OF OWNER/~~AUTHORIZED AGENT~~

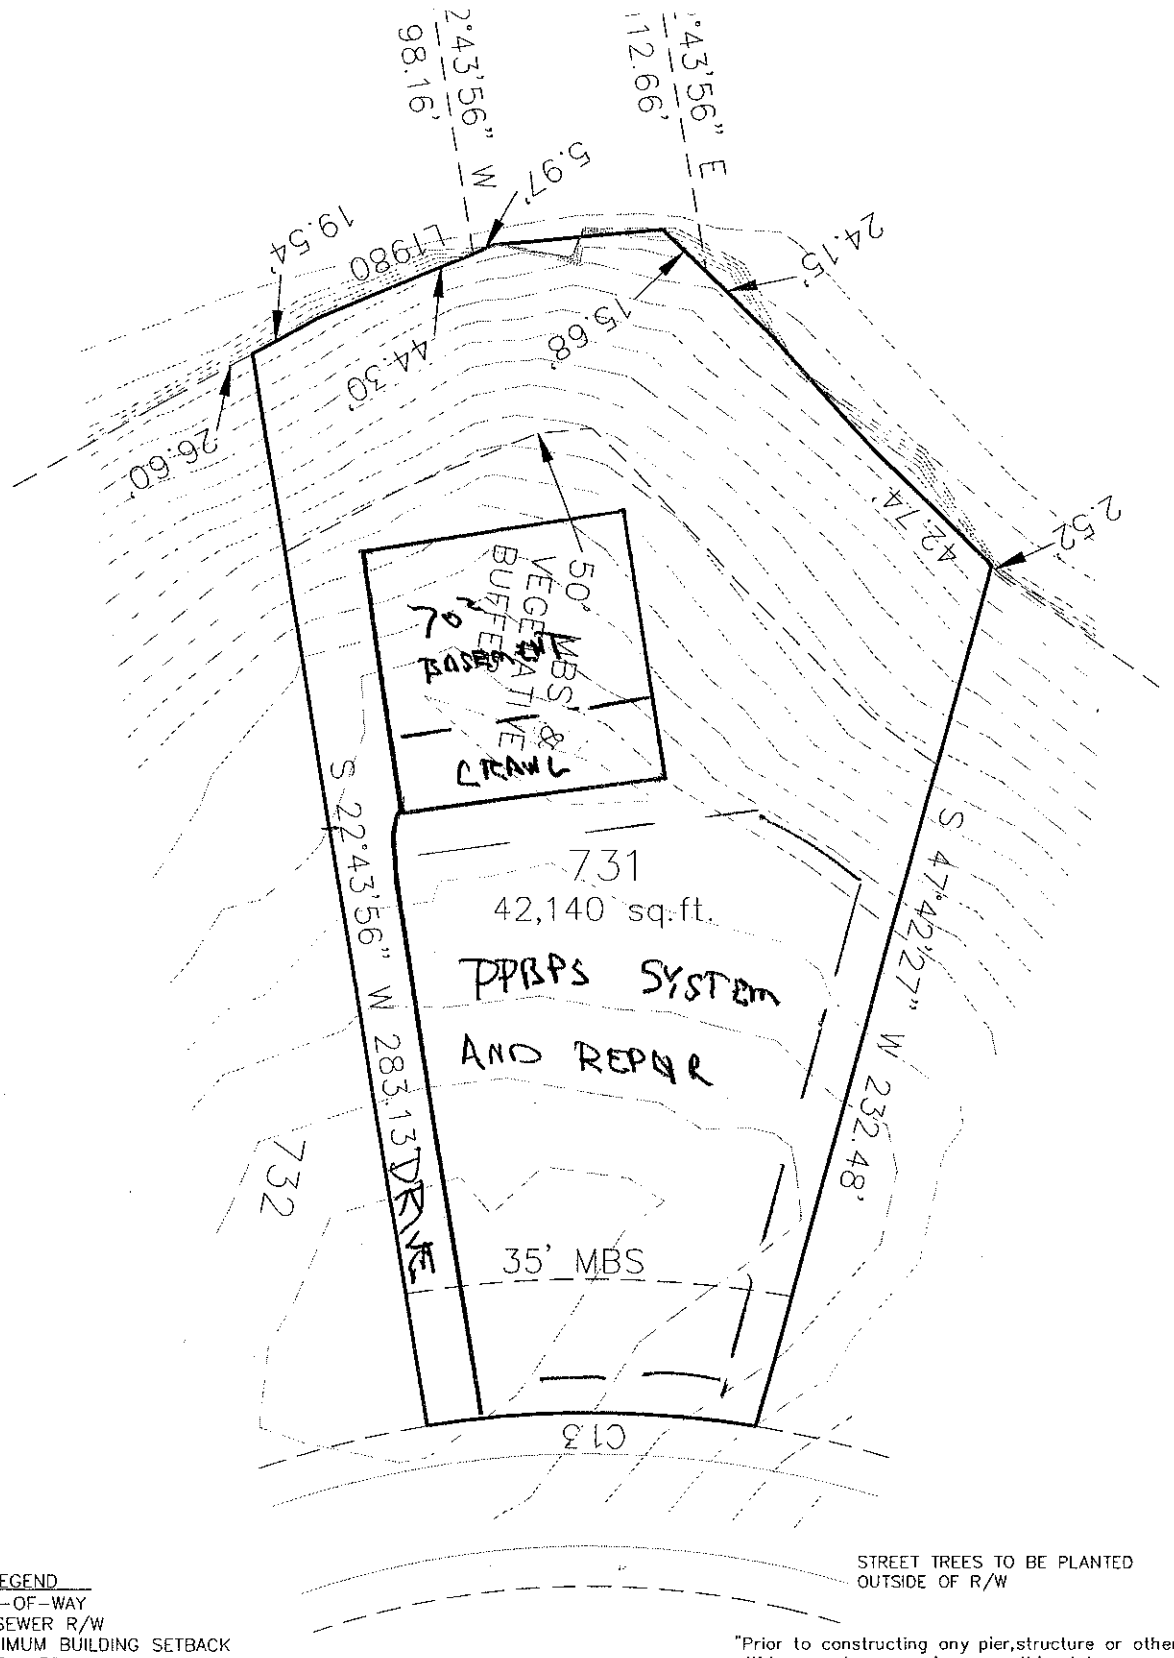

STREET TREES TO BE PLANTED OUTSIDE OF R/W

LEGEND

R/W=RIGHT-OF-WAY
SSRW = SEWER R/W
MBS = MINIMUM BUILDING SETBACK
S.Y. = SIDE YARD
R.Y. = REAR YARD
PDE = PUBLIC DRAINAGE EASEMENT
FPE = FLOOD PROTECTION ELEVATION
PSDE =PERMANENT STORM DRAINAGE EASEMENT

= YOSHINO FLOWERING CHERRY

THIS PROPERTY SUBJECT TO A 10' FLOOD EASEMENT TO ELEVATION 770' PER DUKE POWER.

"Prior to constructing any pier,structure or other improvement within any pier zone shown on this plat, a permit must be obtained by the applicable lot owner from Duke Energy Corporation in accordance with the terms of the applicable Lot Purchase and Sale agreement and the Declaration of Covenants,Conditions and Restrictions for The Point."

Piers may extend from the shore for a distance of 80 feet regardless of the water depth and may extend to a maximum length of 120 feet to achieve a water depth of 10 feet, measured at full pond. In no event may a pier extend more than 1/3 of the width of the cove in which it is located. The top decking of all piers must be at least 1 foot above the water surface at full pond.

PHASE 7 LOT # 731

REHOBOTH LANE

0.967 ACRE 42,140 (SF)

WOODED

1"=50'

04/26/01

PH7NR731.DWG

ESP ASSOCIATES, P.A.
engineering surveying•planning
10915 Southern Loop Boulevard
Pineville, N.C. (704) 583-4949

BAR SCALE 1"=50'

0 25 50 100