
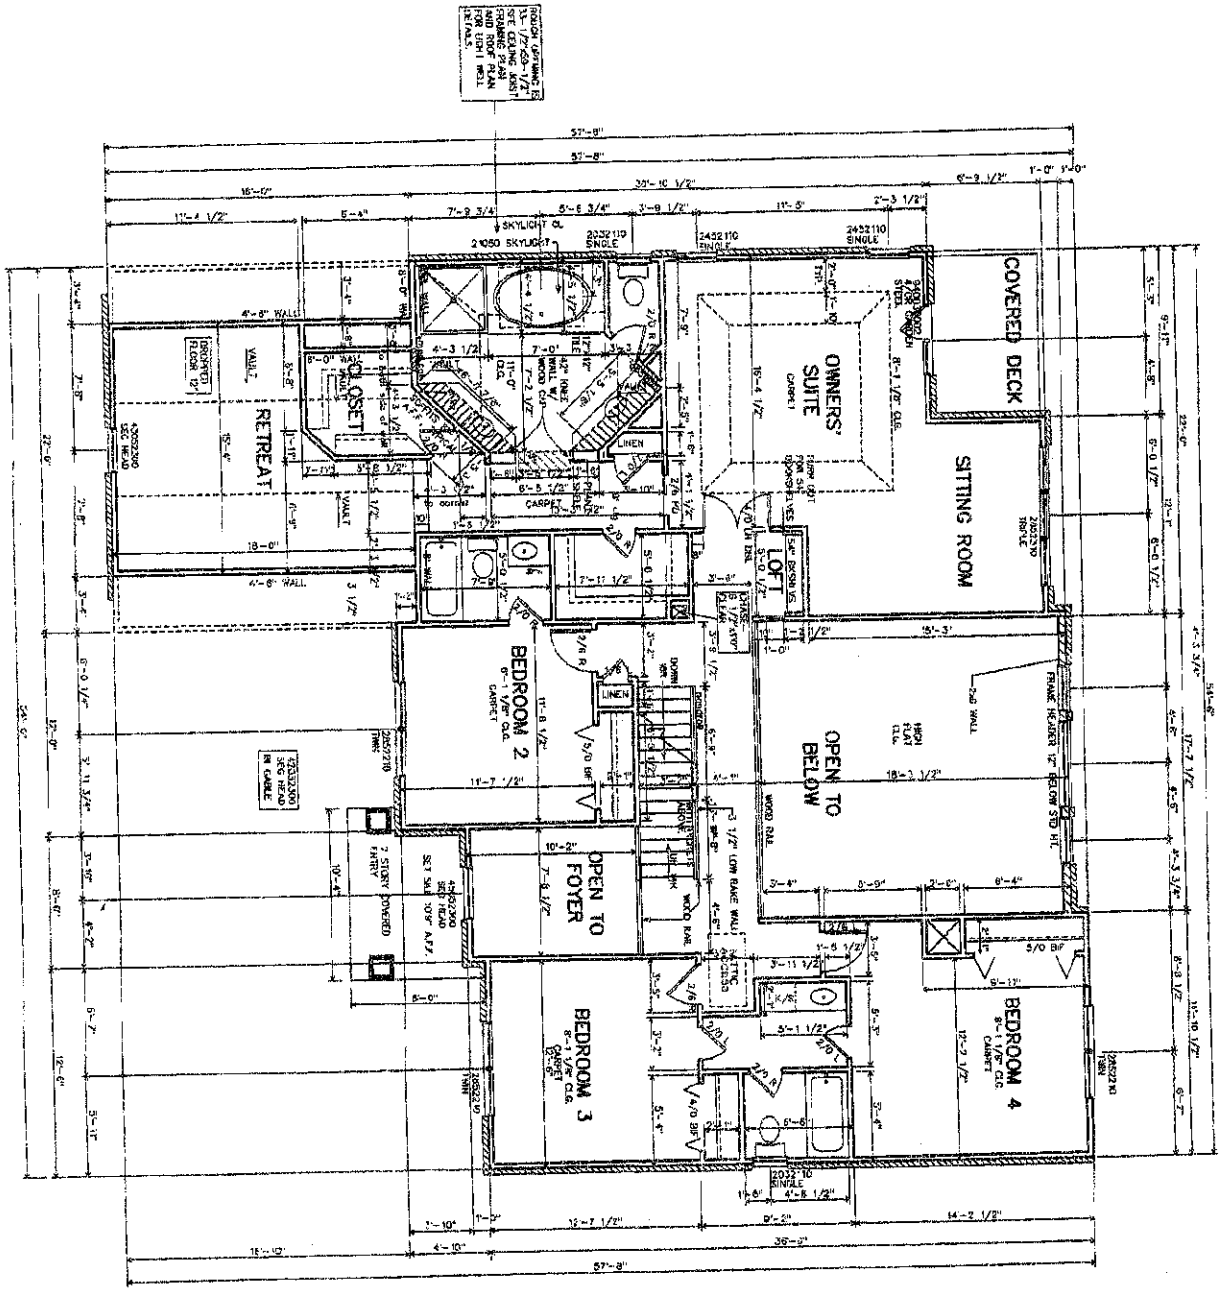


RIGHT-HAND DRIVE

PROJECT FILE.DGS GO TO VIEW FLRPLAN2	JOHN WIELAND HOMES, INC.	VANGUARD Second Floor Plan	Drawn by plot date drafter 1/15/98	Jobstart Title Block	REVISIONS
sheet no.	1950 Sullivan Road, Atlanta, Georgia 30337 (770)996-1400	© Copyright 1998 John Wieland Homes, Inc. All rights reserved. No portion of this document may be utilized, in whole or in part, without the prior written permission of John Wieland Homes, Inc. A $1,000.00 reward is available to the first provider of information leading to the successful prosecution of a claim made by John Wieland Homes, Inc. for copyright infringement.	3/32"=1'-0"	The Harbour Lot 15C Brick Four Sides P.C.C. Plot Date 1/15/98 drawn by JCA checked by Sarah M. HAR15CF.DGS	#1 2/16/98 revisions

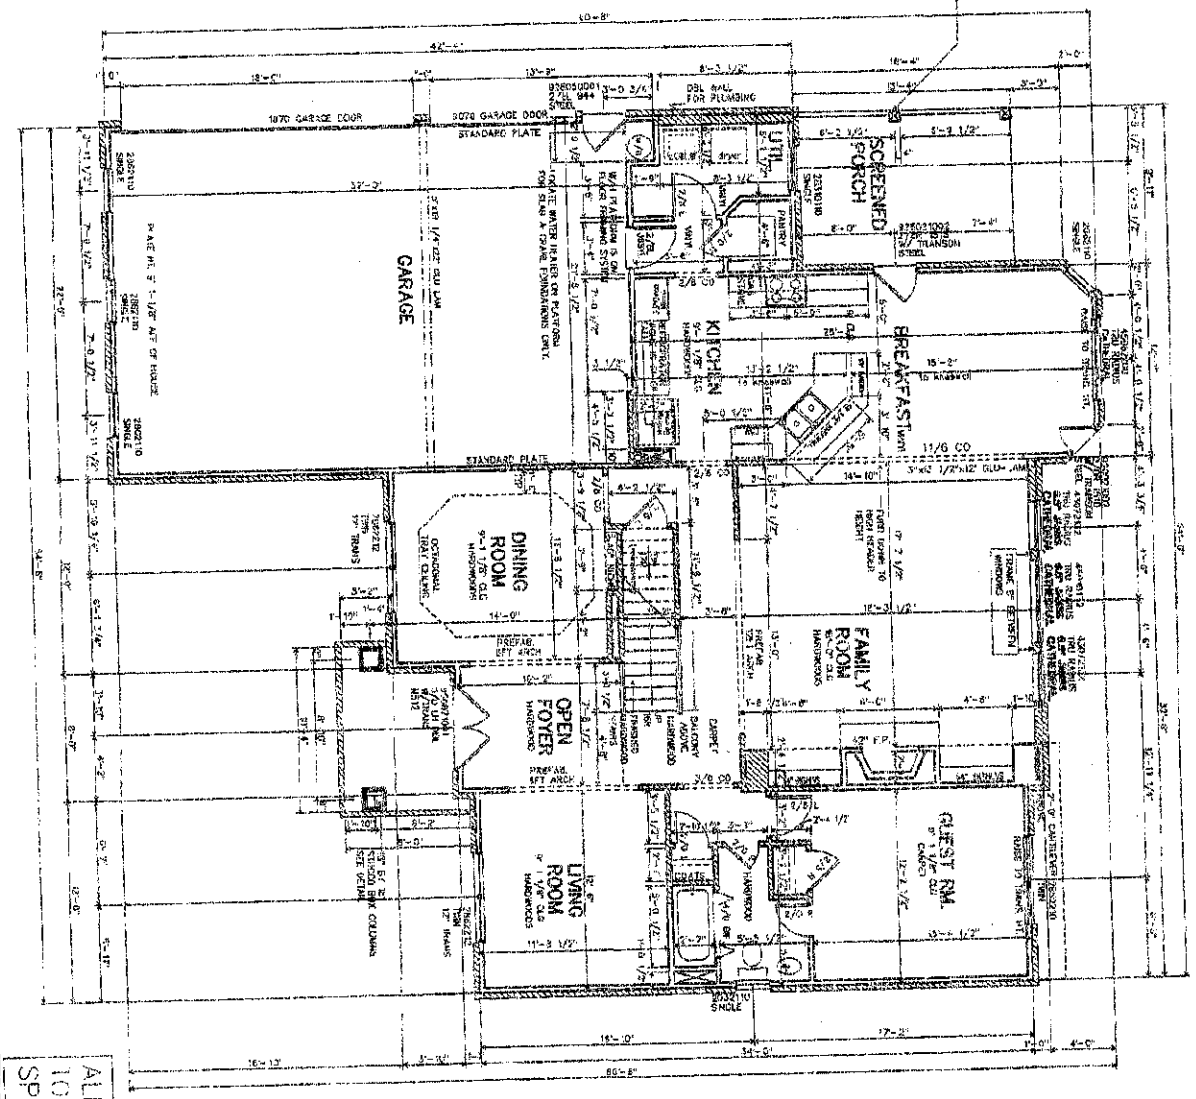

JOHN WIELAND HOMES, INC.
1950 Sullivan Road, Atlanta, Georgia 30337
(770)996-1400

VANGUARD
First Floor Plan

© Copyright 1996 John Wieland Homes, Inc. All rights reserved. No portion of this document may be utilized in whole or in part, without the prior written permission of John Wieland Homes, Inc. A $1,000.00 reward is available to the first provider of information leading to the successful prosecution of a claim made by John Wieland Homes, Inc. for copyright infringement.

Jobstart Title Block
The Harbour Lot 15 C
Brick Four Sides
P.C.D. Plot Date 1/15/98
drawn by JCA
checked by Sarah M.

PROJECT FILE DOS
3D TO VIEW /LAYLAN1
sheet no.

plot scale 3/32"=1'-0"
plot date 1/15/98

REVISIONS
#1 2/16/98 revisions