IREDELL COUNTY HEALTH DEPARTMENT
ENVIRONMENTAL HEALTH DIVISION
Application For Improvement Permit

ALL items on this application form must be completed before Health Department can begin work. One application must be completed by the property owner or agent for each (proposed) site.

PERSONAL INFORMATION:

M/I HOMES	1043 E. MOREHEAD #105	CHARLOTTE, NC		28204
Applicant	Phone # Mailing Address	City	State	Zip Code
SAME				
Current Property Owner	Mailing Address	City	State	Zip Code

PROPERTY INFORMATION:

THE HARBOUR	32	PHASE 1	
(Proposed) Subdivision Name	(Proposed) Lot #	(Proposed) Block/Section #	State Road #
PRIVATE WELL			2F-C-4
(Proposed) Water Supply: Public, Private Well	**Preliminary Plat Approval Date** (DEVELOPERS ONLY)		Tax Map #

Specific Directions to Property

NORTH ON I 77 TO EXIT 33. LEFT ON WILLIAMSON ROAD TO BRAWLEY SCHOOL ROAD. LEFT ON BRAWLEY SCHOOL ROAD. GO THREE MILES AND LOOK FOR THE M/I HOMES SIGNS.

TYPE OF FACILITY: (use check (X) or number as appropriate)

House X Mobile Home _____ Commercial _____ No. Bedrooms 4 No. Baths 4

No. Persons or Employees (commercial only) _____ Basement _____ Basement with Plumbing _____

Crawl Space X Concrete Slab _____ Garbage Disposal _____ Jaccuzi or spa _____

COVENANT AND SIGNATURE:

I hereby make application to the Iredell County Health Department for a soils/site evaluation of the property described above. This evaluation is to be conducted for the sole purpose of obtaining a septic system Improvement Permit. I hereby authorize Iredell County Health Department representatives to go onto the above property for purposes of conducting this evaluation. I understand that, by state law, any Improvement Permit issued on the above property may be voided if substantial changes are made to the designated sewage system site. The issuance of an Improvement Permit by the Iredell County Health Department does not relieve me from compliance with all other relevant state/local laws or regulations. As owner or authorized agent, I covenant that the contents of this application are true and represent the maximum facilities intended to be placed on this property to my knowledge to date.

I understand that any Improvement Permit issued on the above property is valid for five (5) years from the issuance date and is subject to revocation if the above described site plans or intended use changes.


1-17-96 DATE Marilyn Yoder SIGNATURE OF OWNER/AUTHORIZED AGENT

04-30-96 03:39PM P002 #19

THIS IS TO CERTIFY THAT ON THE 02 DAY OF January 19 96 AN ACTUAL SURVEY WAS DONE UNDER MY SUPERVISION OF THE PROPERTY SHOW HEREON. THIS MAP IS NOT INTENDED TO MEET GS 47-30 RECORDING REQUIREMENTS.


SIGNED


BAUCOM-DAVIS & ASSOCIATES, REGISTERED SURVEYORS
5100-12 NORTH I-85 SERVICE ROAD
CHARLOTTE N.C. 28206
PHONE (704) 596-8088

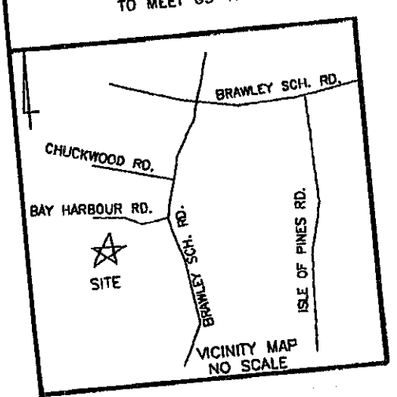

LEGEND

E.I.P.	EXISTING IRON PIN
E.C.M.	EXISTING CONCRETE MONUMENT
S.I.P.	RE-SET IRON PIN
———	PROPERTY LINE
— — —	ADJOINER PROPERTY LINE BY DEED OR PLAT
P.D.E	PUBLIC DRAINAGE EASEMENT
CLOSURE	EXCEEDS 1'in 10,000'

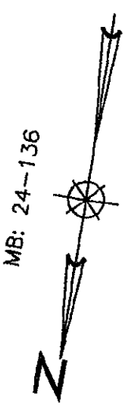

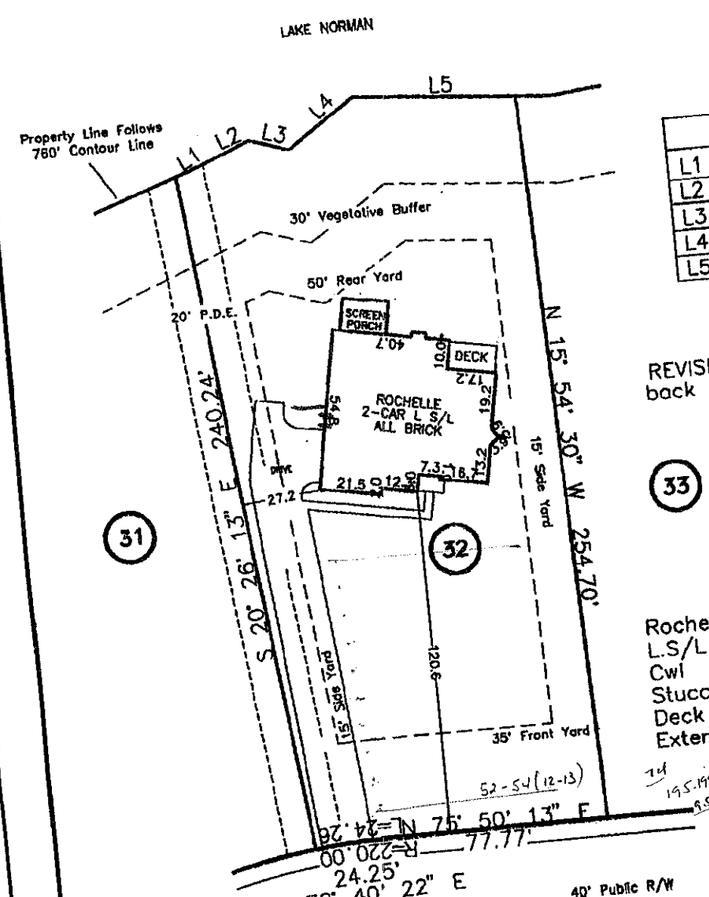

LINE TABLE		
L1	S 56° 55' 40" W	9.74'
L2	S 53° 29' 11" W	18.54'
L3	N 86° 22' 52" W	14.28'
L4	S 42° 2' 33" W	28.63'
L5	S 80° 31' 25" W	56.92'

REVISION: Revise to move house back 50' from water per Tommy Miller on 3/11/96.

33 Revised 4 April 1996 to rotate house toward lake per Mike McClendon
Revised 9 April 1996 to rotate house 10 degrees toward lake per Brian

REVISION: Revise to all brick per Mike McClendon on 4/30/96.

Rochelle
L.S/L 2c
Cwl
Stucco Frnt
Deck
Extend 3rdBedrm. Per Pln.

52-54(12-13)

OK
R.K.all
5/2/96

Sunrise Circle

Plot Plan OF SURVEY

Lot 32, The Harbour, Phase 1, Map D
Davidson Township, Mecklenburg County, N.C.

SCALE 1"=50' M/I Homes, Inc.

THE PROPERTY OF _____ DEED RECORDED IN BOOK _____ PAGE _____

MAP RECORDED IN BOOK 24 AT PAGE 136

16255

Drawn By: DEREK

00-01-15 16:40
TEL=
P02