Harbour II
Lot 47

IREDELL COUNTY HEALTH DEPARTMENT
ENVIRONMENTAL HEALTH DIVISION
Application For Improvement Permit
Site Plan Form

INSTRUCTIONS TO APPLICANT: (Items in Parentheses are to be performed by DEVELOPERS ONLY)

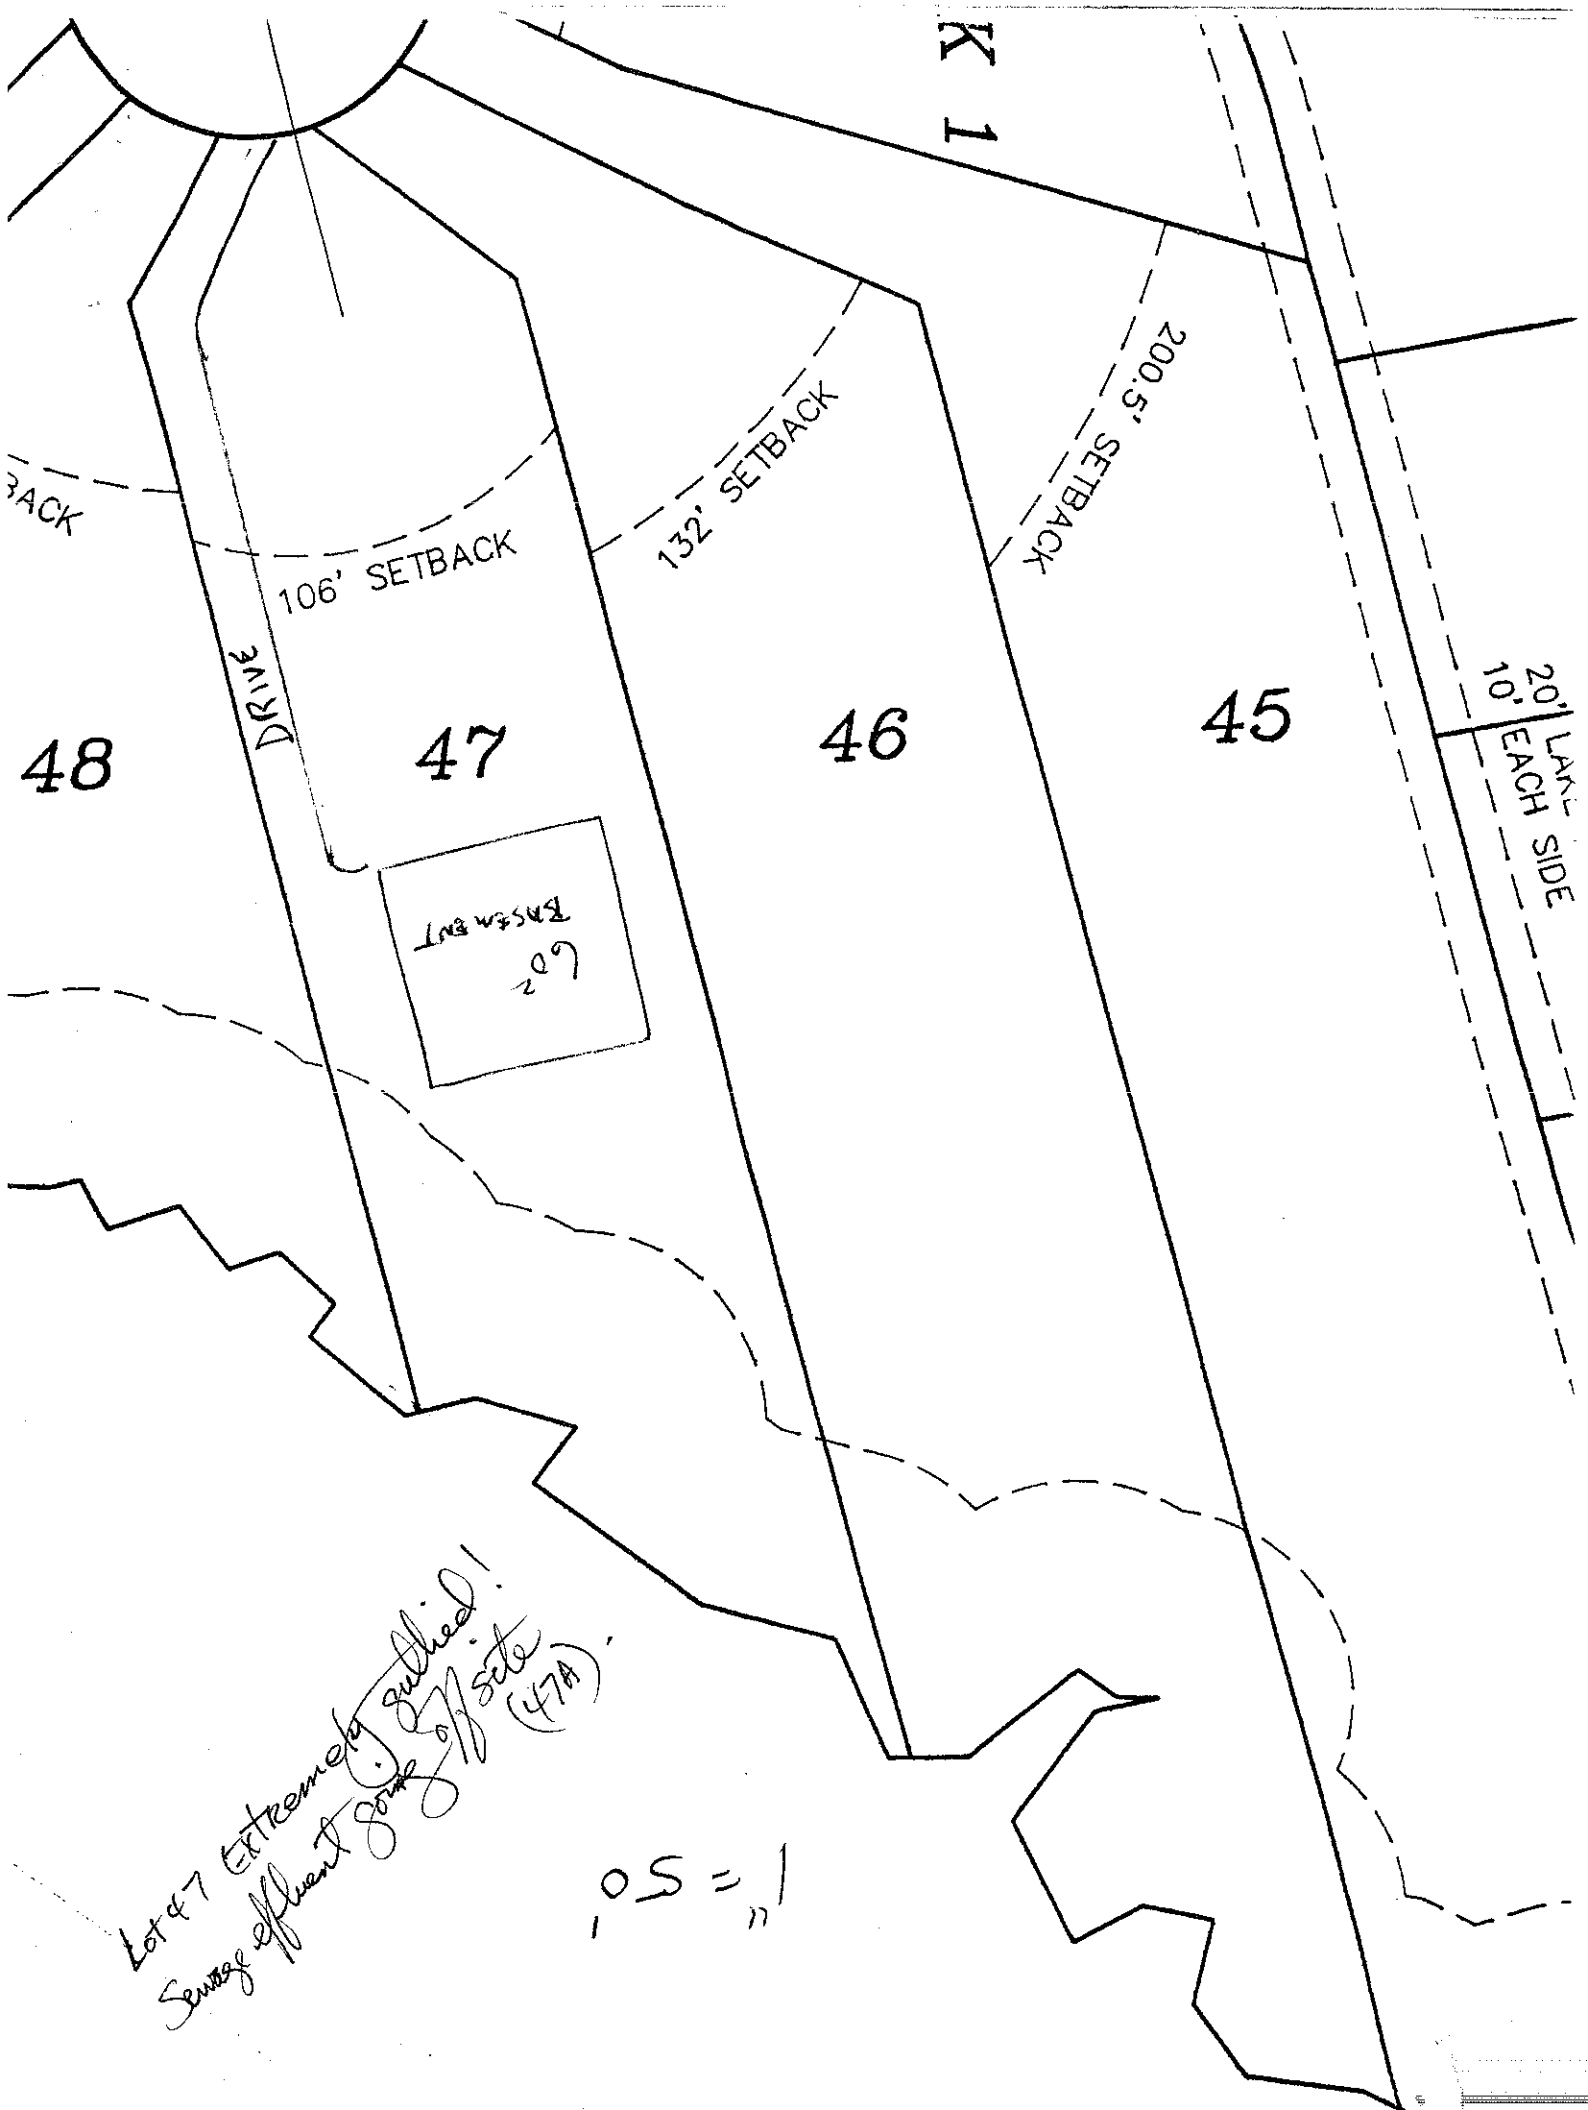
All property corners must be staked and flagged with dimensions matching those shown on an approved final (preliminary) plat (**and** proposed house dimensions must be staked and flagged) before the Iredell County Health Department can begin review work on this proposed site. An application for an Improvement Permit is considered complete **only** when this site plan form is completed, signed, and attached to the application form.

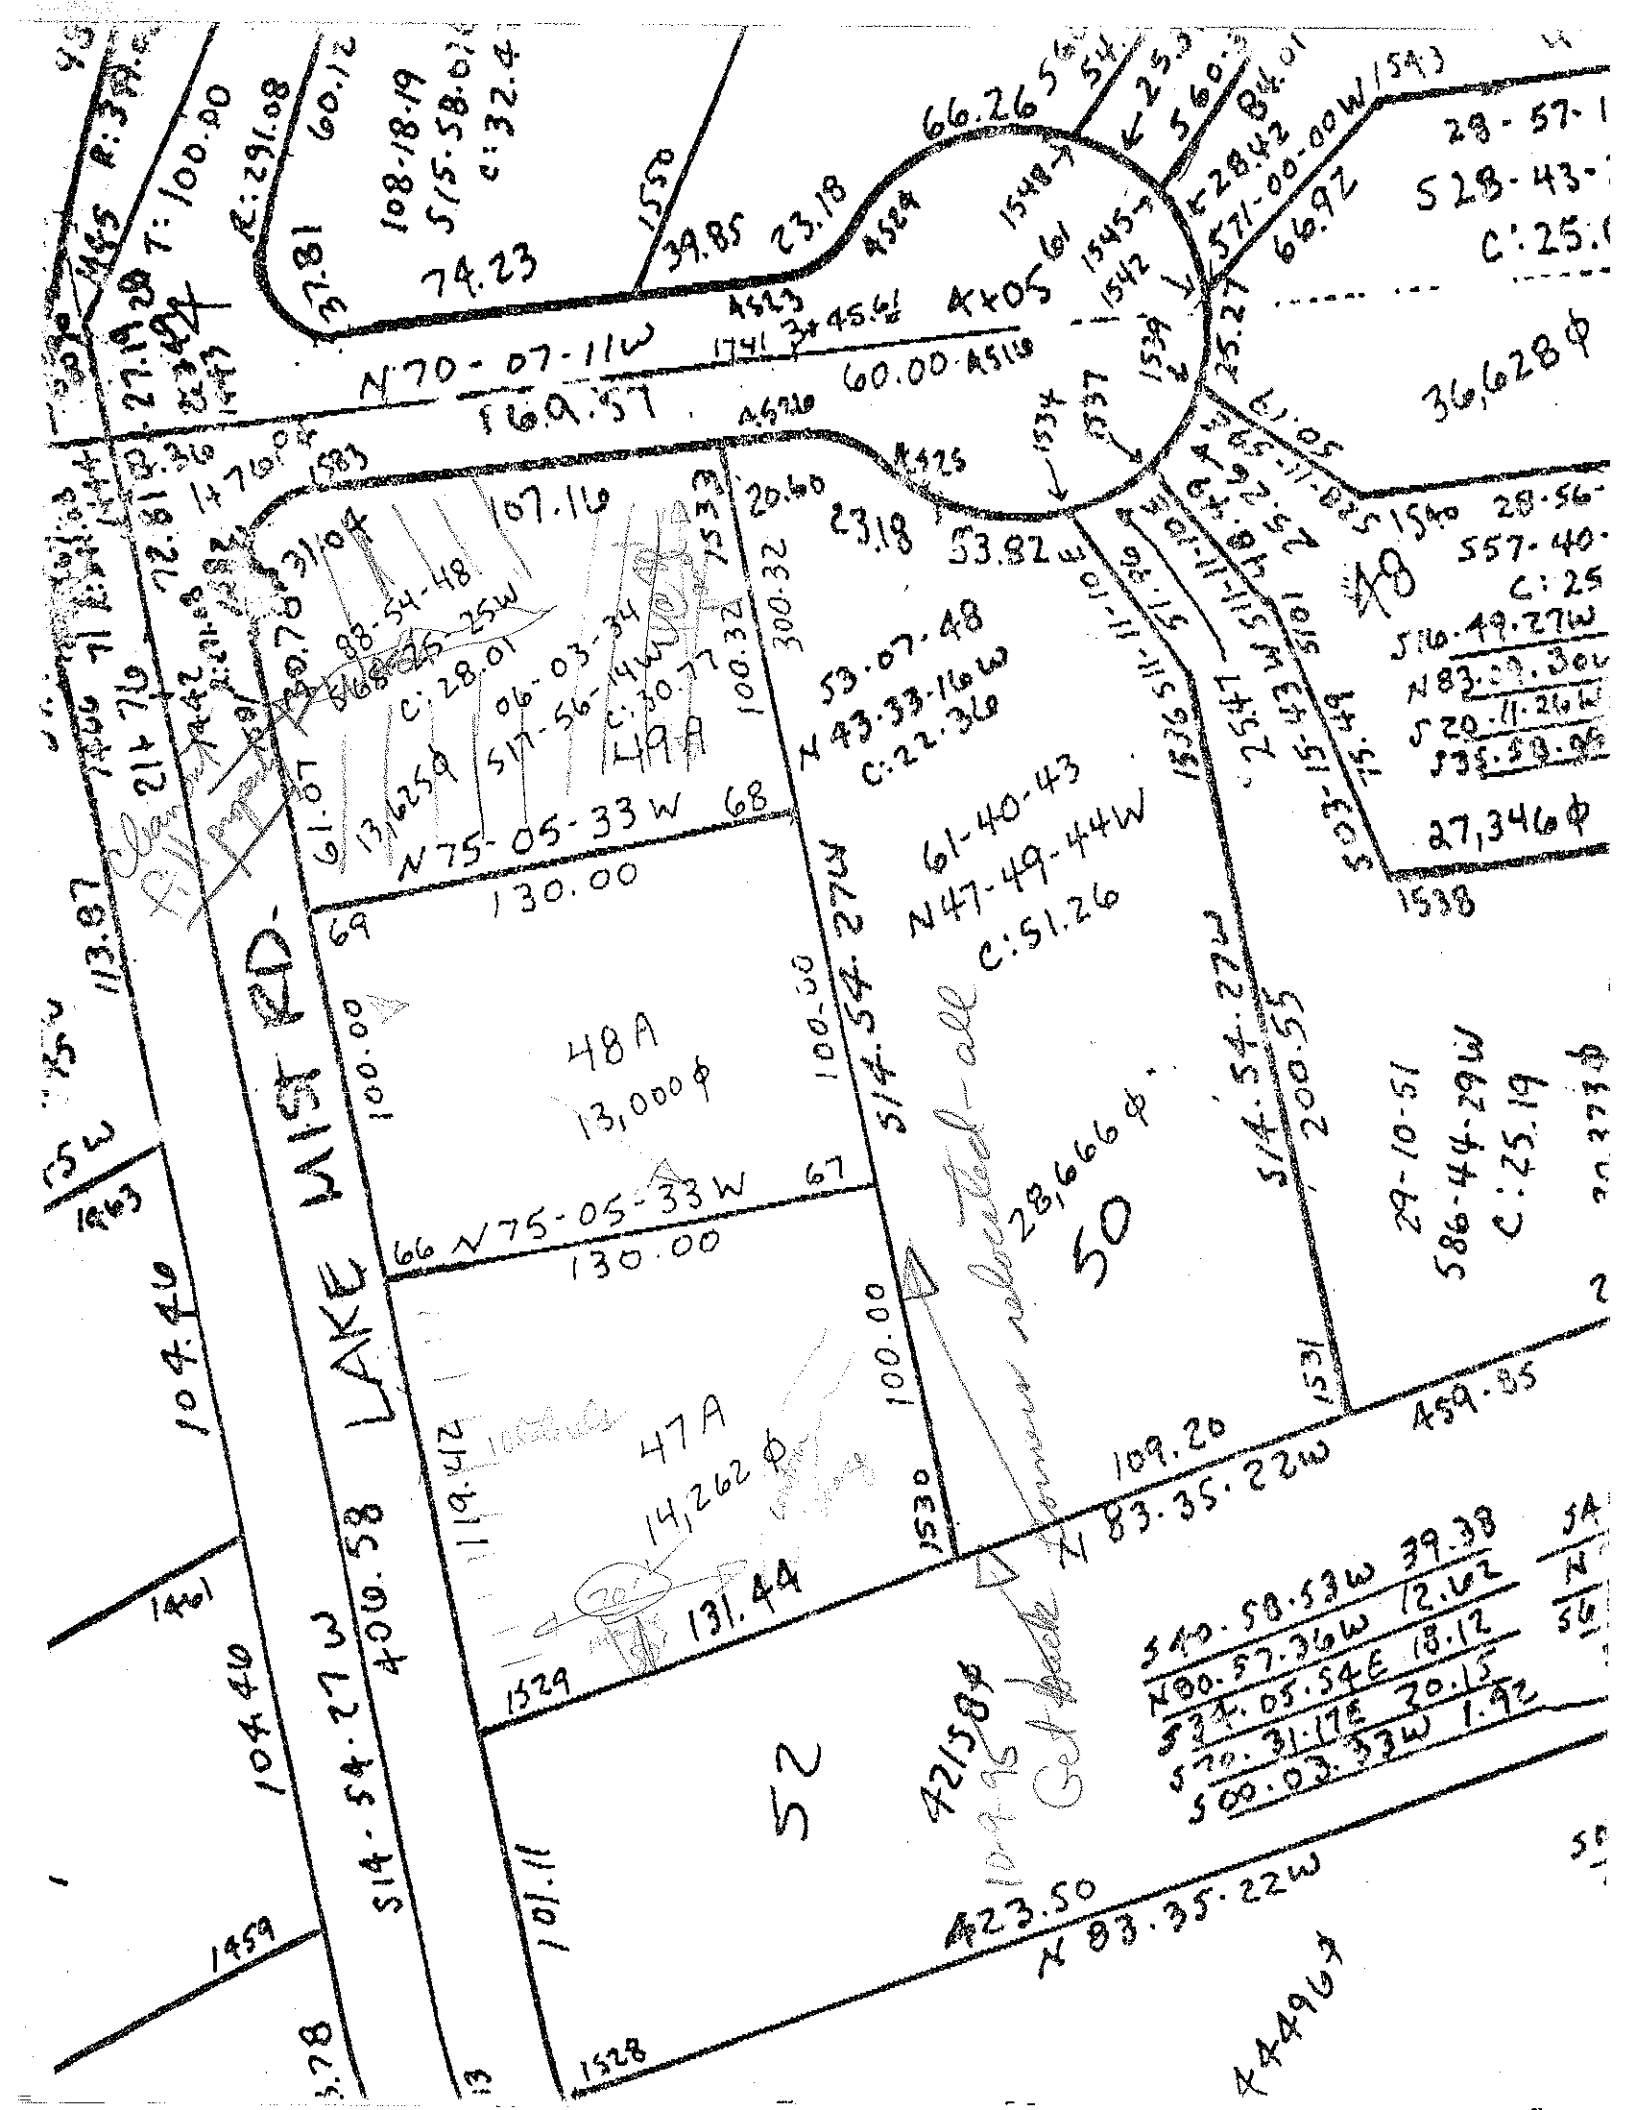
As Close To Scale As Is Possible: 1. Draw in the proposed lot showing **all** proposed lot dimensions and orientation to proposed streets or roads. 2. Draw in the proposed structure showing dimensions and distances to property lines (include decks, walkways, etc.). E. Draw in the proposed driveway location. 4. Draw in all wells, both existing and proposed, including those on adjacent property (if known). 5. Draw in any other structure ie. sheds, outbuildings, pools, etc. which will occupy space on the proposed lot.

"See Attached"

I hereby convenant that the above representation is correct to the best of my knowledge and ability.

7-19-95 Date Tony C Jacob CPSS SIGNATURE OF OWNER/AUTHORIZED AGENT


K 1
ACK
106' SETBACK
132' SETBACK
200.5' SETBACK
DRIVE
48
47
46
45
20'
10'
EACH SIDE
60'
EASEMENT
Lot 47 Extremely gullied!
Sewage effluent 2 on site
(47A).
1" = 50'


LAKE MIST RD.
N 70-07-11W
169.57
60.00
A5118
A4805
A5329
A5323
A5324
A5325
1548
1545
1542
1539
1537
1534
1550
1549
1543
1541
1540
1538
1536
1535
1533
1532
1531
1530
1529
1528
1463
1461
1459
48A
13,000 ϕ
47A
14,262 ϕ
50
28,666 ϕ
52
42,150 ϕ
36,628 ϕ
27,346 ϕ
L49A
130.00
131.44
109.20
423.50
400.58
104.40
S14-54-27W
N 83-35-22W
S 10-49-27W
S 16-49-27W
S 20-11-26W
S 00-02-33W 1.92