
1204

Acknowledgement Of Plans Submittal ONLY!

W Sparks RS Date 6/15/04


Date

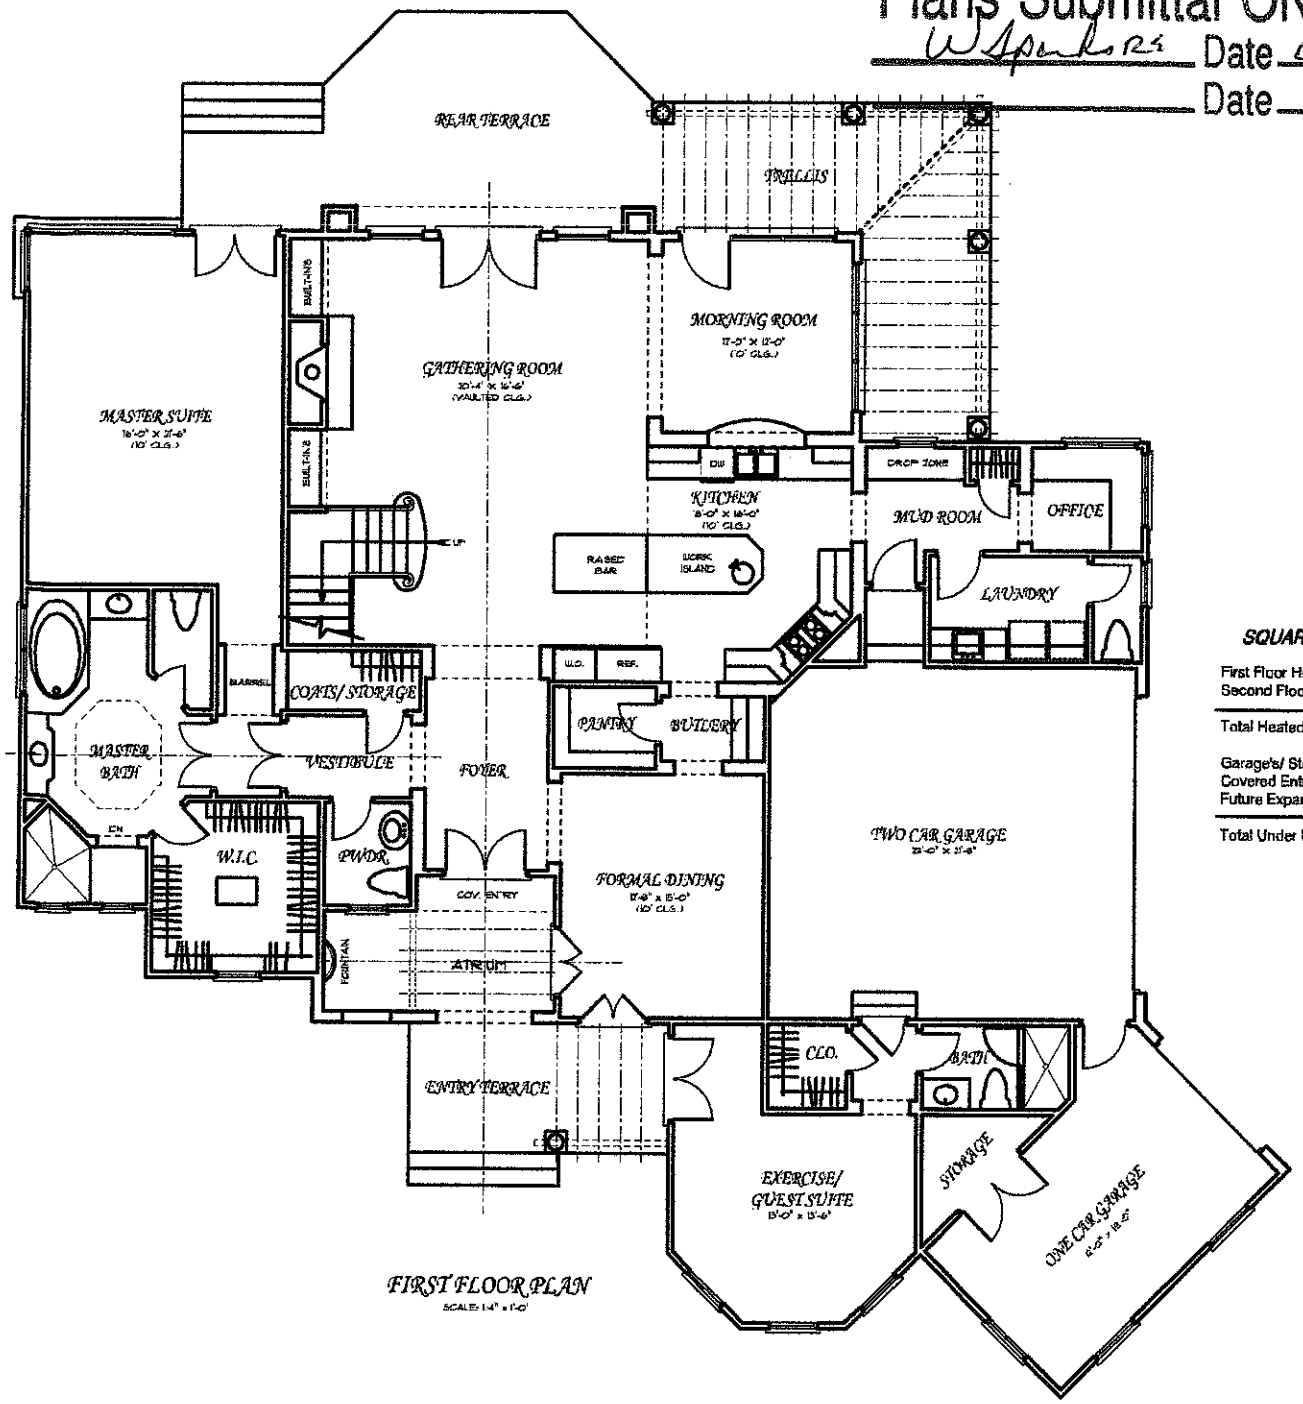

SQUARE FOOT


First Floor Heated	
Second Floor Heated	
Total Heated Space	
Garage's/ Storage	
Covered Entry	
Future Expansion	
Total Under Roof	

1204

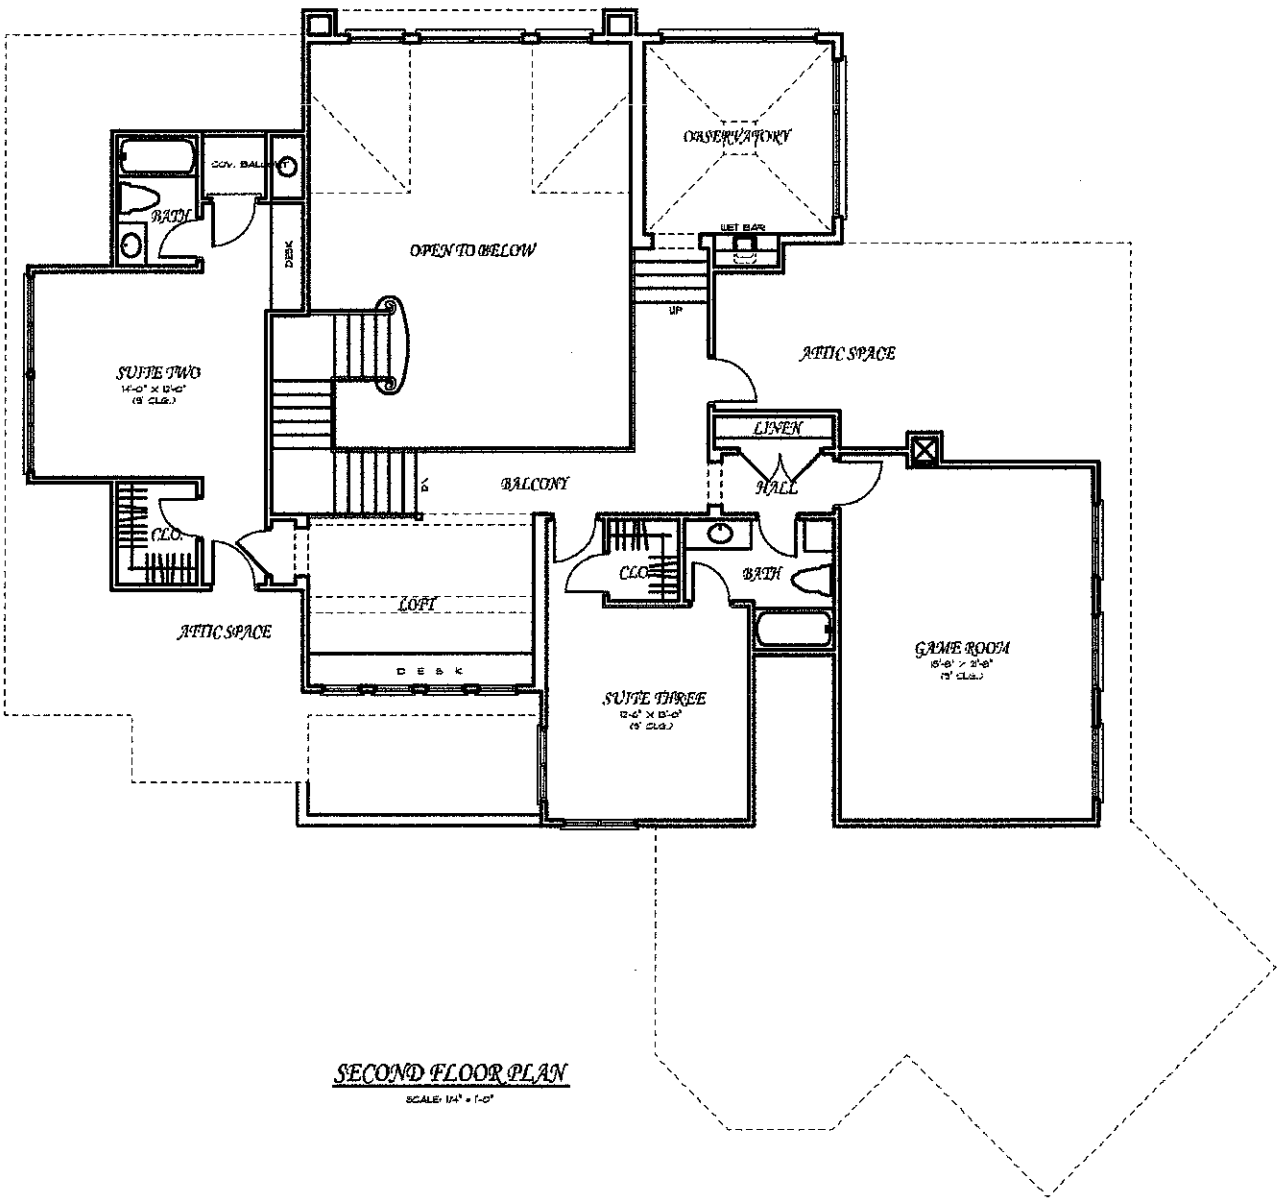

SECOND FLOOR PLAN

SCALE: 1/4" = 1'-0"

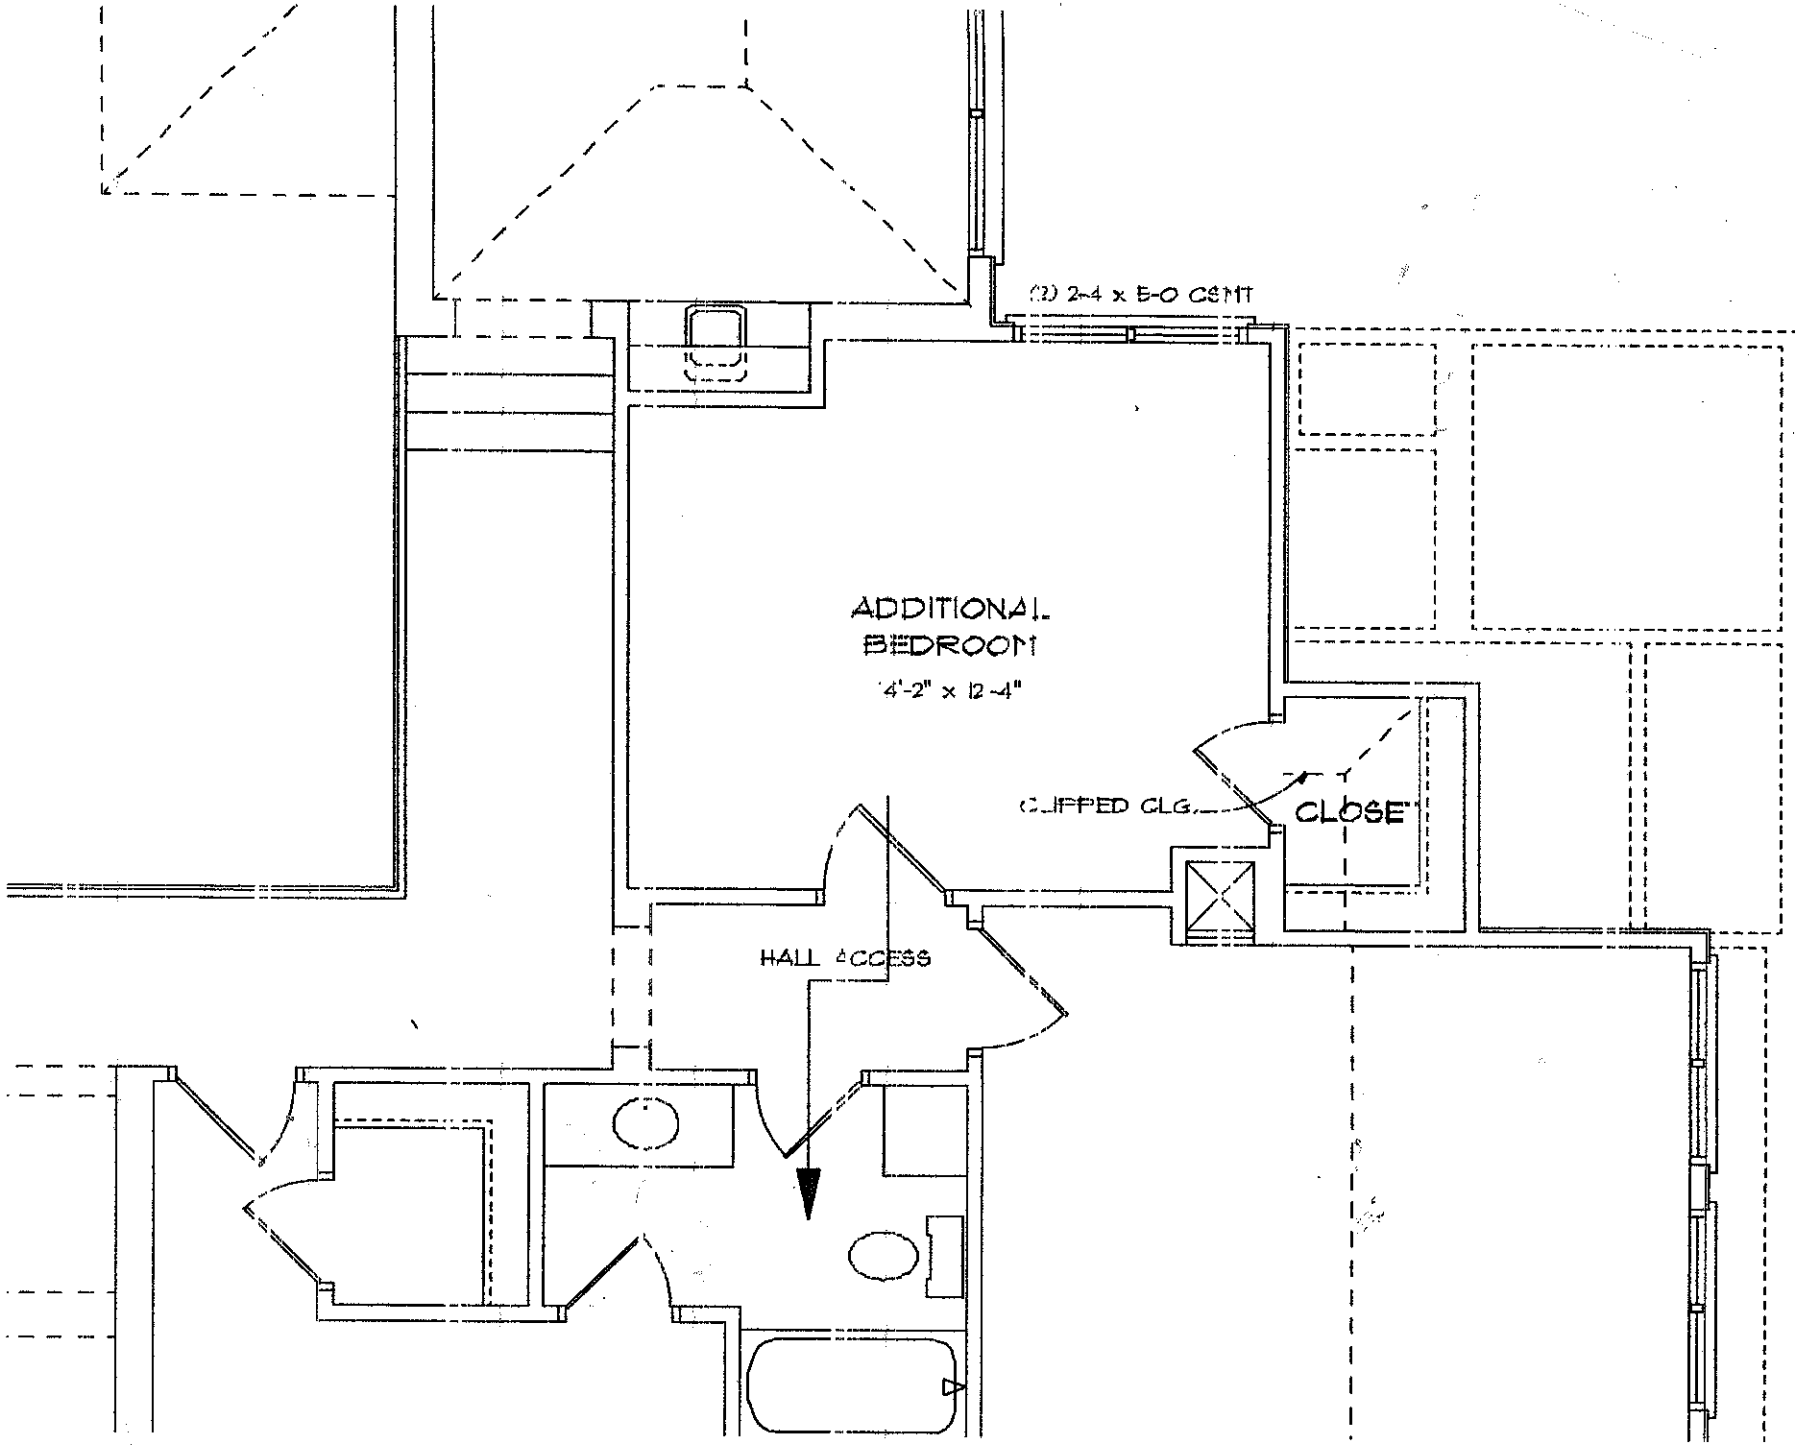
(2) 2-4 x 8-0 CSMT
ADDITIONAL
BEDROOM
12'-2" x 12'-4"
CLIPPED CLG.
CLOSET
HALL ACCESS