
Acknowledgement Of
Plans Submittal ONLY!

Date 3/21/05

Date 3/21/05

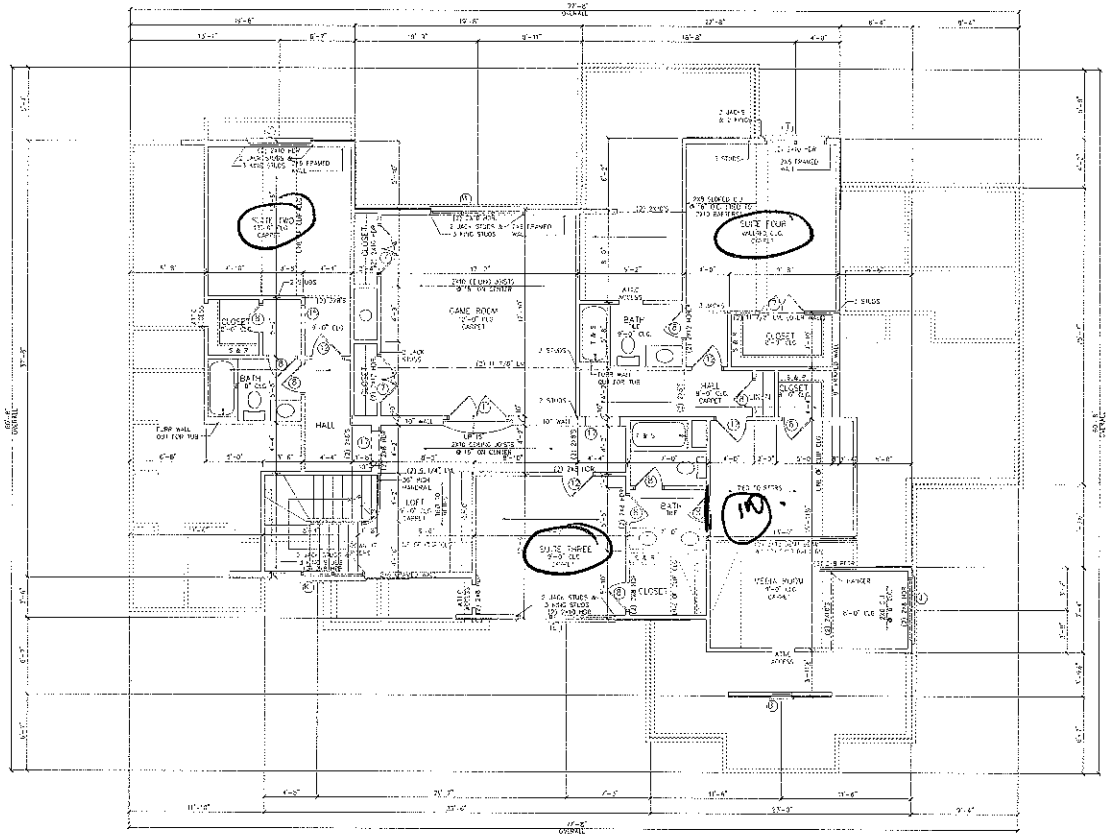

SECOND FLOOR PLAN

DRAWN BY:
JOHN STEFANIK W/
"REFLECTING DREAMS"
704-320-5201

ACKNOWLEDGED BY:

P.O. Box 451943
Charlotte, NC 28269
tel: 704-491-0661
fax: 704-598-2074

DESIGNED BY:
J.J. BARJA


PROJECT:
© COPYRIGHT 2003
KINGSWOOD CUSTOM HOMES
LOT 1228, THE POINT

DATE:
DECEMBER 10, 2004

REVISIONS:
REV:
REV:

SHEET
1
OF 15

C:\Documents and Settings\Compaq_Owner\Desktop\DWGs\1228_2ND.dwg, 3/17/20(

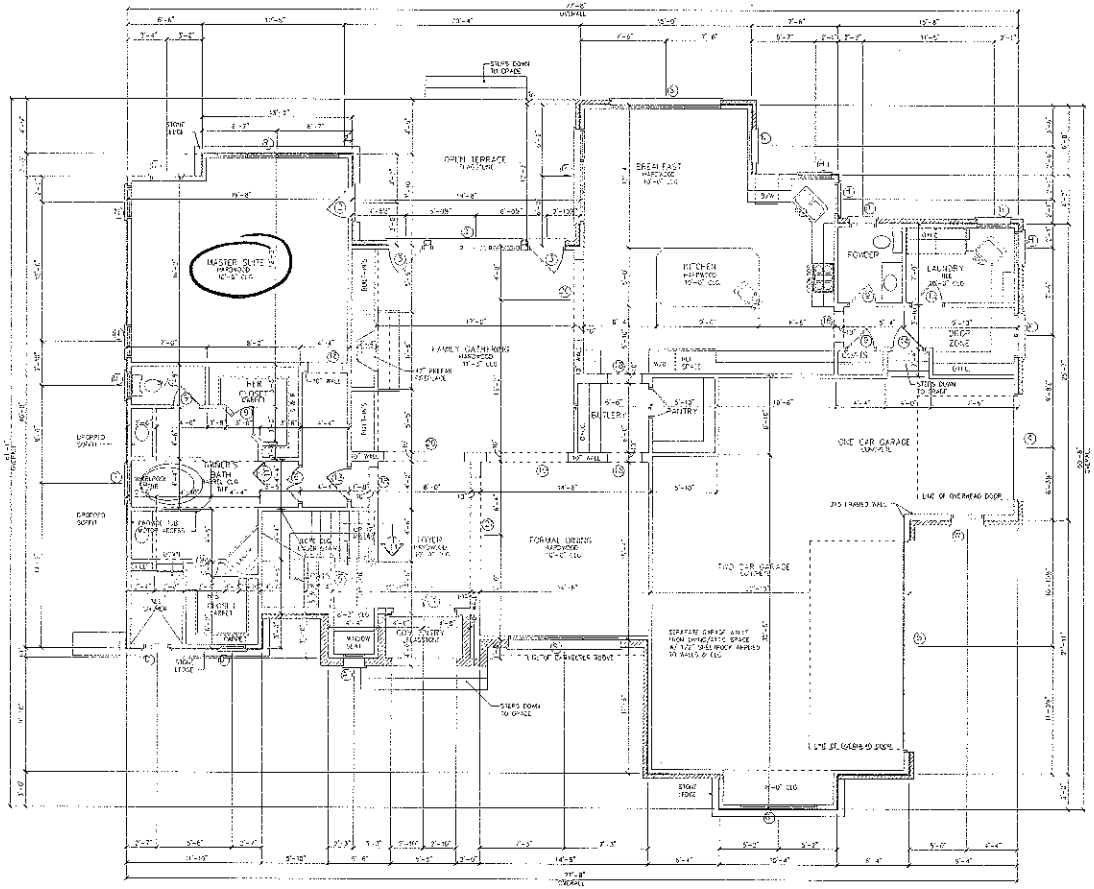


FIRST FLOOR PLAN

SCALE: 1/4" = 1'-0"

| SQUARE FOOTAGE: | |
|---|---|
| FIRST FLOOR PLAN | 2398 |
| SECOND FLOOR PLAN | 1869 |
| HEATED TOTAL: | 4267 |
| GARAGE | 922 |
| COVERED ENTRY | 47 |
| TOTAL UNDER ROOF | 5267 |

NOTE:
SEE SECOND FLOOR FRAMING FOR ALL FIRST FLOOR STRUCTURE (BEAMS, HEADERS, & STUD POCKETS)

ALL ANGLES ARE 45 OR 90 UNLESS NOTED OTHERWISE

DRAWN BY:
JOHN STEFANIK W/
"REFLECTING DREAMS"
704-528-5201

ENGINEERED BY:

P.O. Box 481943
Charlotte, NC 28269
tel: 704-494-0604
fax: 704-598-8074

DESIGNED BY:
J.J. BARJA

PROJECT:
© COPYRIGHT 2004
KINGSWOOD CUSTOM HOMES
LOT 1228, THE POINT

DATE:
DECEMBER 10, 2004

REVISIONS:
REV:
REV:

SHEET 5 OF 15

C:\Documents and Settings\Compaq_Owner\Desktop\DWGs\1228_1ST.dwg, 3/17/200