
Acknowledgement Of
Plans Submittal ONLY!
Date 10/20/05
Date 10/20/05

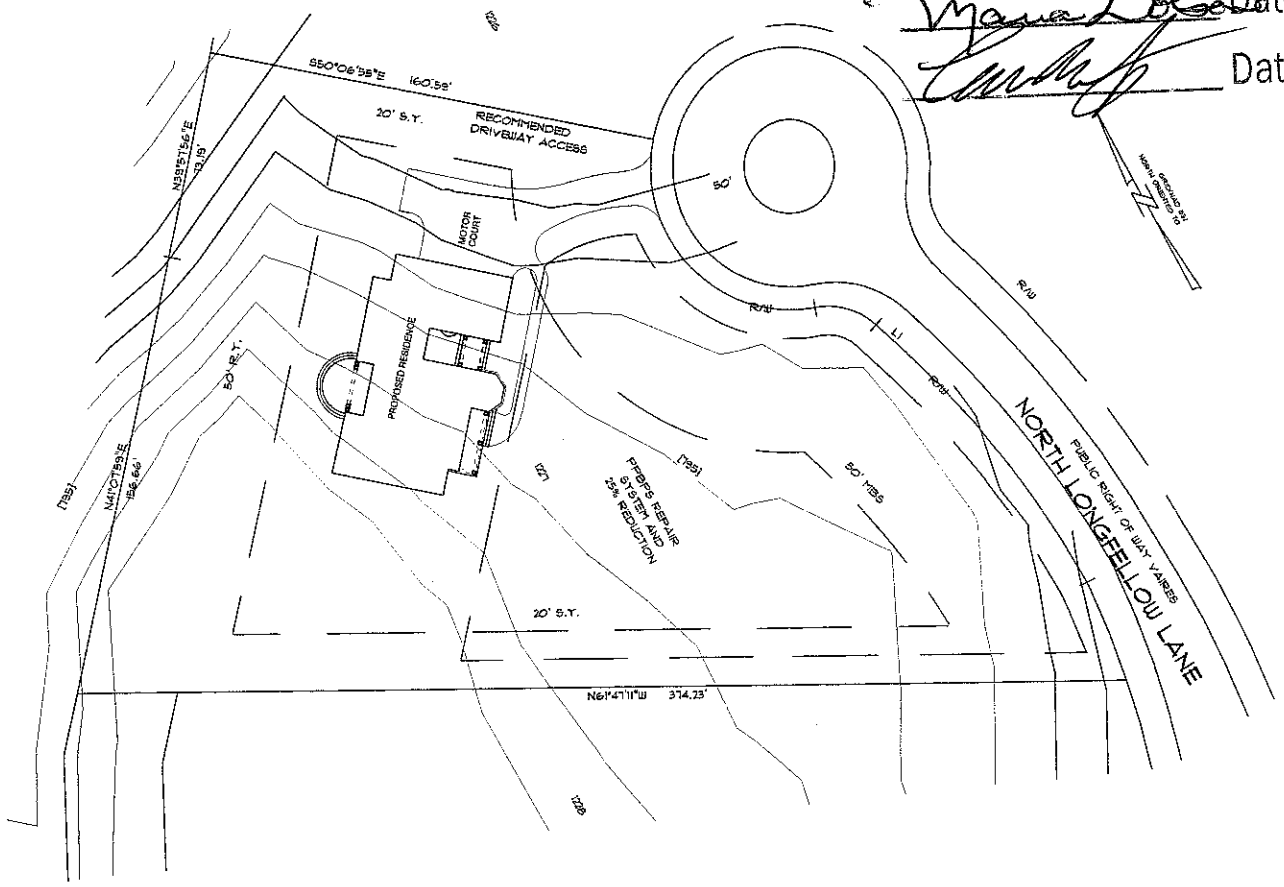

SITE PLAN
SCALE 1" = 30'-0"

DRAWN BY:
JOHN STEFANIK W/
"REFLECTING DREAMS"
704-320-9201

ENGINEERED BY:

ELITE DESIGN GROUP
custom residential designs
P.O. Box 481943
Charlotte, NC 28269
tel: 704-494-0664
fax: 704-598-8074

DESIGNED BY:
J.J. BARJA

PROJECT:
©COPYRIGHT 2005
KINGSWOOD CUSTOM HOMES
LOT 127, THE POINT

DATE:
AUGUST 26, 2005

REVISIONS:
REV:
REV:

SHEET
1
OF 16