
Acknowledgement Of Plans Submittal ONLY!

Date 11/8/04

Date 11-08-04

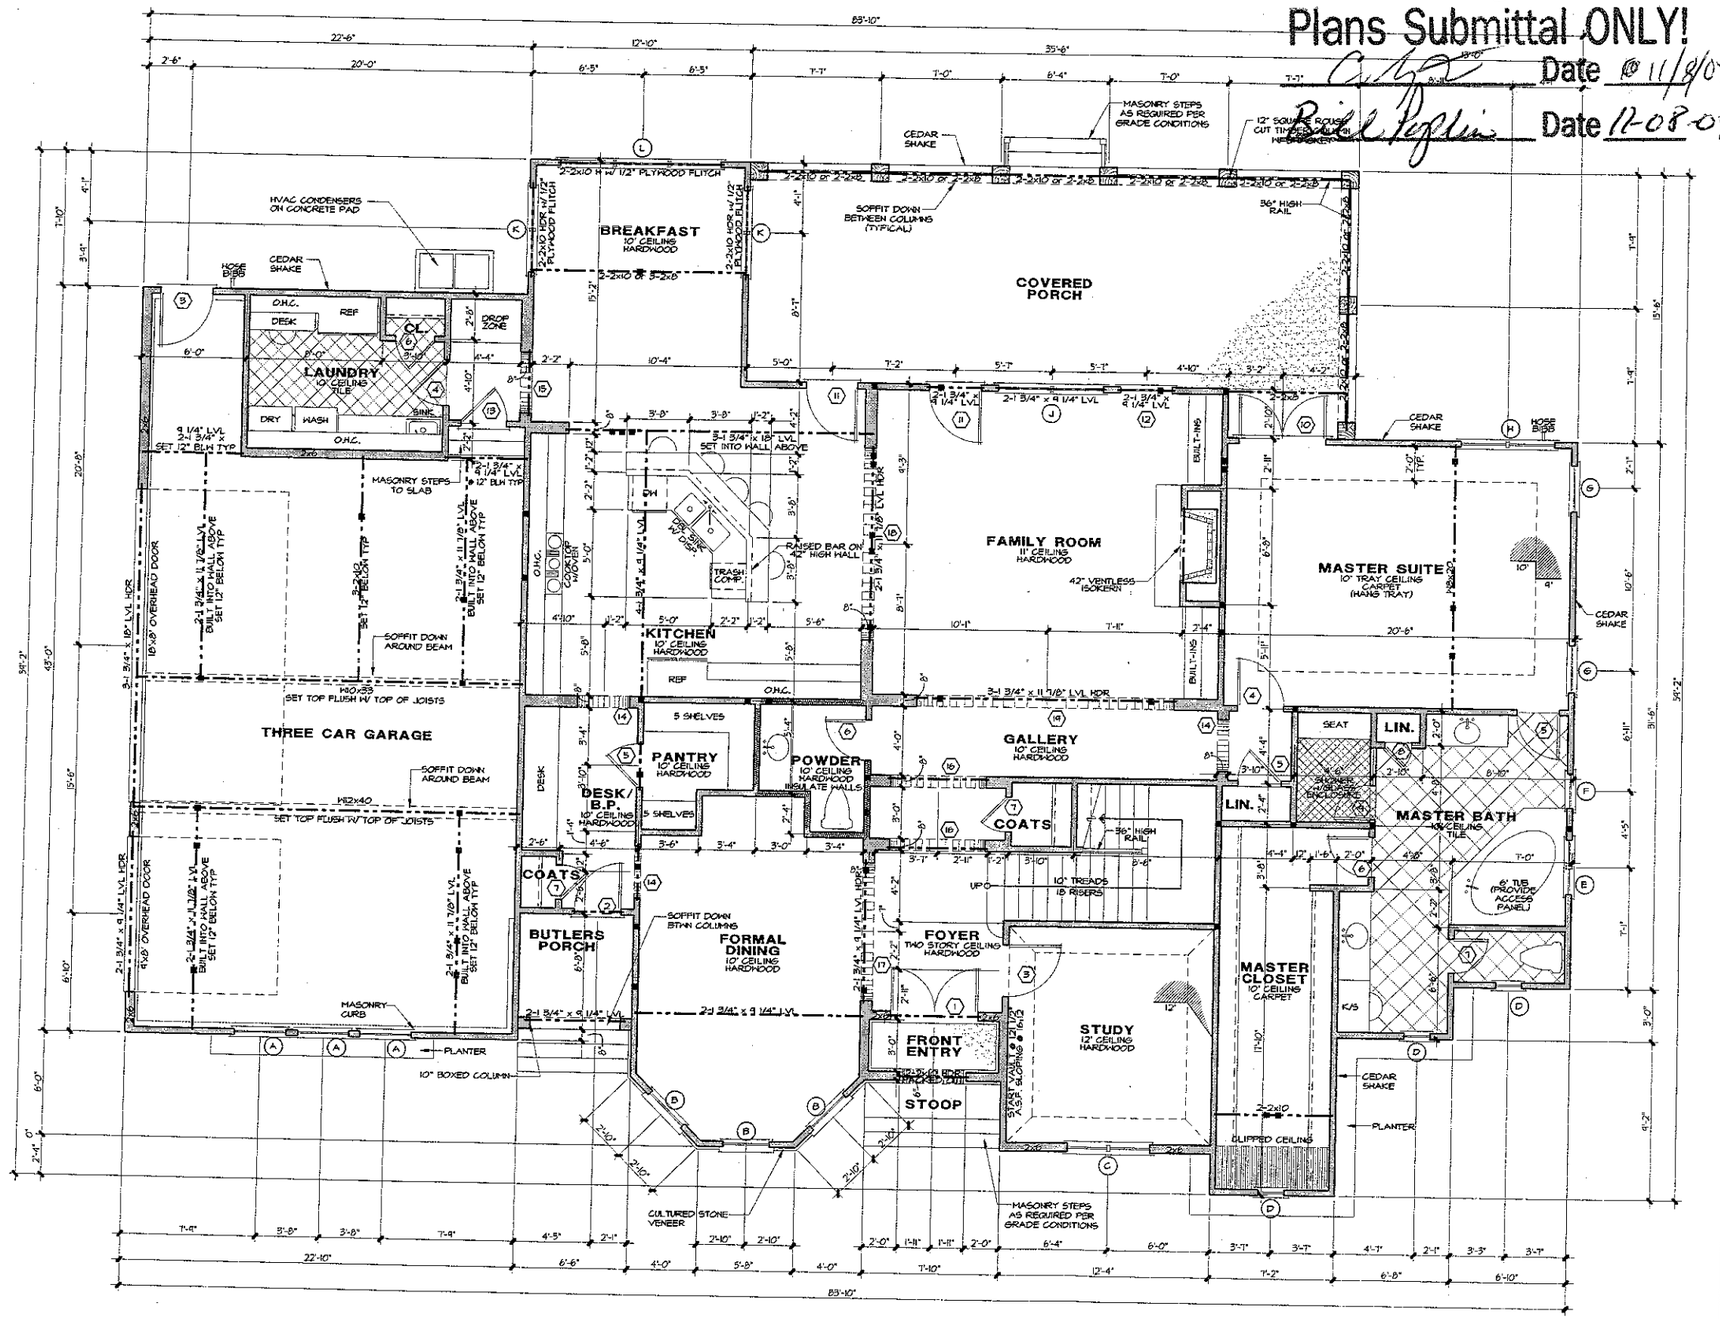

DOOR SCHEDULE

	SIZE	DESCRIPTION
1	2-2⁸ x 8⁰	FRENCH W/ARCHED TOP
2	2⁸ x 8⁰	FRENCH
3	5⁰ x 8⁰	SOLID PANEL DOOR
4	2⁸ x 8⁰	SOLID PANEL DOOR
5	2⁸ x 8⁰	SOLID PANEL DOOR
6	2⁴ x 8⁰	SOLID PANEL DOOR
7	2⁰ x 8⁰	SOLID PANEL DOOR
8	1⁶ x 8⁰	SOLID PANEL DOOR
9	2⁰	TEMPERED GLASS DOOR
10	2-2⁸ x 8⁰	FRENCH DOOR
11	3⁰ x 8⁰	FRENCH DOOR
12	3⁰ x 8⁰	FRENCH DOOR (FIXED)
13	2⁸ x 8⁰	20 MIN. FIRE DOOR
14	3⁰ x 9⁰	ARCHED OPENING
15	3⁶ x 9⁰	ARCHED OPENING
16	5⁶ x 9⁰	ARCHED OPENING
17	8⁰ x 9⁰	ARCHED OPENING
18	11⁰ x 9⁰	ARCHED OPENING
19	15⁰ x 9⁰	ARCHED OPENING
20	2⁸ x 6⁸	SOLID PANEL DOOR
21	2-2⁸ x 6⁸	FRENCH DOOR
22	2⁸ x 6⁸	FRENCH DOOR (FIXED)
23	2⁴ x 6⁸	SOLID PANEL DOOR
24	2⁰ x 6⁸	SOLID PANEL DOOR
25	2⁸ x 6⁸	SOLID PANEL DOOR W/WEATHER STRIP
26	3⁰ x 7⁰	ARCHED OPENING

WINDOW SCHEDULE

	SIZE	DESCRIPTION
A	3⁰ x 5³	DOUBLE HUNG
B	2⁸ x 5⁴	DH W/ 16" TRANSOM
C	2-2⁸ x 5⁴	DH W/ 16" TRANSOM
D	1⁶ x 4³	DOUBLE HUNG
E	2-1⁶ x 4³	DOUBLE HUNG (TEMPERED)
F	2⁸ x 4⁴	DOUBLE HUNG
G	2⁸ x 6²	DOUBLE HUNG
H	2-2⁸ x 6²	DOUBLE HUNG
J	2-3⁰ x 6²	DOUBLE HUNG
K	2-2⁴ x 6²	DOUBLE HUNG
L	3-3⁰ x 6²	DOUBLE HUNG
N	2⁸ 6	FIXED
P	2⁰ x 2⁰	CASEMENT
Q	2⁸ x 5²	DOUBLE HUNG
R	2⁰ x 3⁸	DOUBLE HUNG
S	2-2⁸ x 5²	DOUBLE HUNG
T	4-3⁰ x 4⁸	DOUBLE HUNG
U	2-2⁸ x 4³	DOUBLE HUNG
V	2-3⁰ x 5²	DOUBLE HUNG

Square Footage

10/20/04 jws

Main Level Heated	2,707 Sq.Ft.
Upper Level Heated	1,608 Sq.Ft.
Total Heated	4,315 Sq.Ft.
Covered Entry	27 Sq.Ft.
Side Porch	37 Sq.Ft.
3 Car Garage	762 Sq.Ft.
Storage	57 Sq.Ft.
Covered Porch	471 Sq.Ft.
Future Expansion	545 Sq.Ft.
Total Under Roof	6,214 Sq.Ft.

NOTES:

*ALL ANGLED WALLS ARE 45° U.N.O.

*■ INDICATES BLOCKING FOR ABOVE CONCENTRATED LOADS AND ROOF BRACING POINT LOADS U.N.O.

*SEE FRAMING NOTE 16 FOR HEADER SIZES UNLESS NOTED ON PLAN

*ALL DOORS ARE 6" FROM WALL UNLESS DIMENSIONED OTHERWISE

*SEE DETAIL E/5 FOR ARCH DETAIL

EXTERIOR WALL HEIGHT (h)	STUD SIZE/ SPACING
h < 10'	2x4 @ 16" oc
10' ≤ h ≤ 11'	2x4 @ 12" oc
11' ≤ h ≤ 18'	2x6 @ 16" oc
h >18'	CONSULT ENG.
GARAGE WALL TO BE 2x6 @ 16" O.C. IF EXCEEDING 10' IN HEIGHT	

© Copyright, Carolina Design Group, Inc. - 2004

CAROLINA DESIGN GROUP
a residential design firm
10602 Bailey Road Suite A, Cornelius NC 28031
voice: 704.895.7805 fax: 704.895.0599
www.carolinadesigngroup.com


A NEW RESIDENCE FOR
Hughes & Associates
The Point
lot 1207

SEAL

DRAWN BY:	DATE:
J.R./J.S.	10/25/04

DRAWING TITLE:
MAIN LEVEL FLOOR PLAN
SCALE: 1/4" = 1'-0"

SHEET NO:
6
OF 17 SHEETS

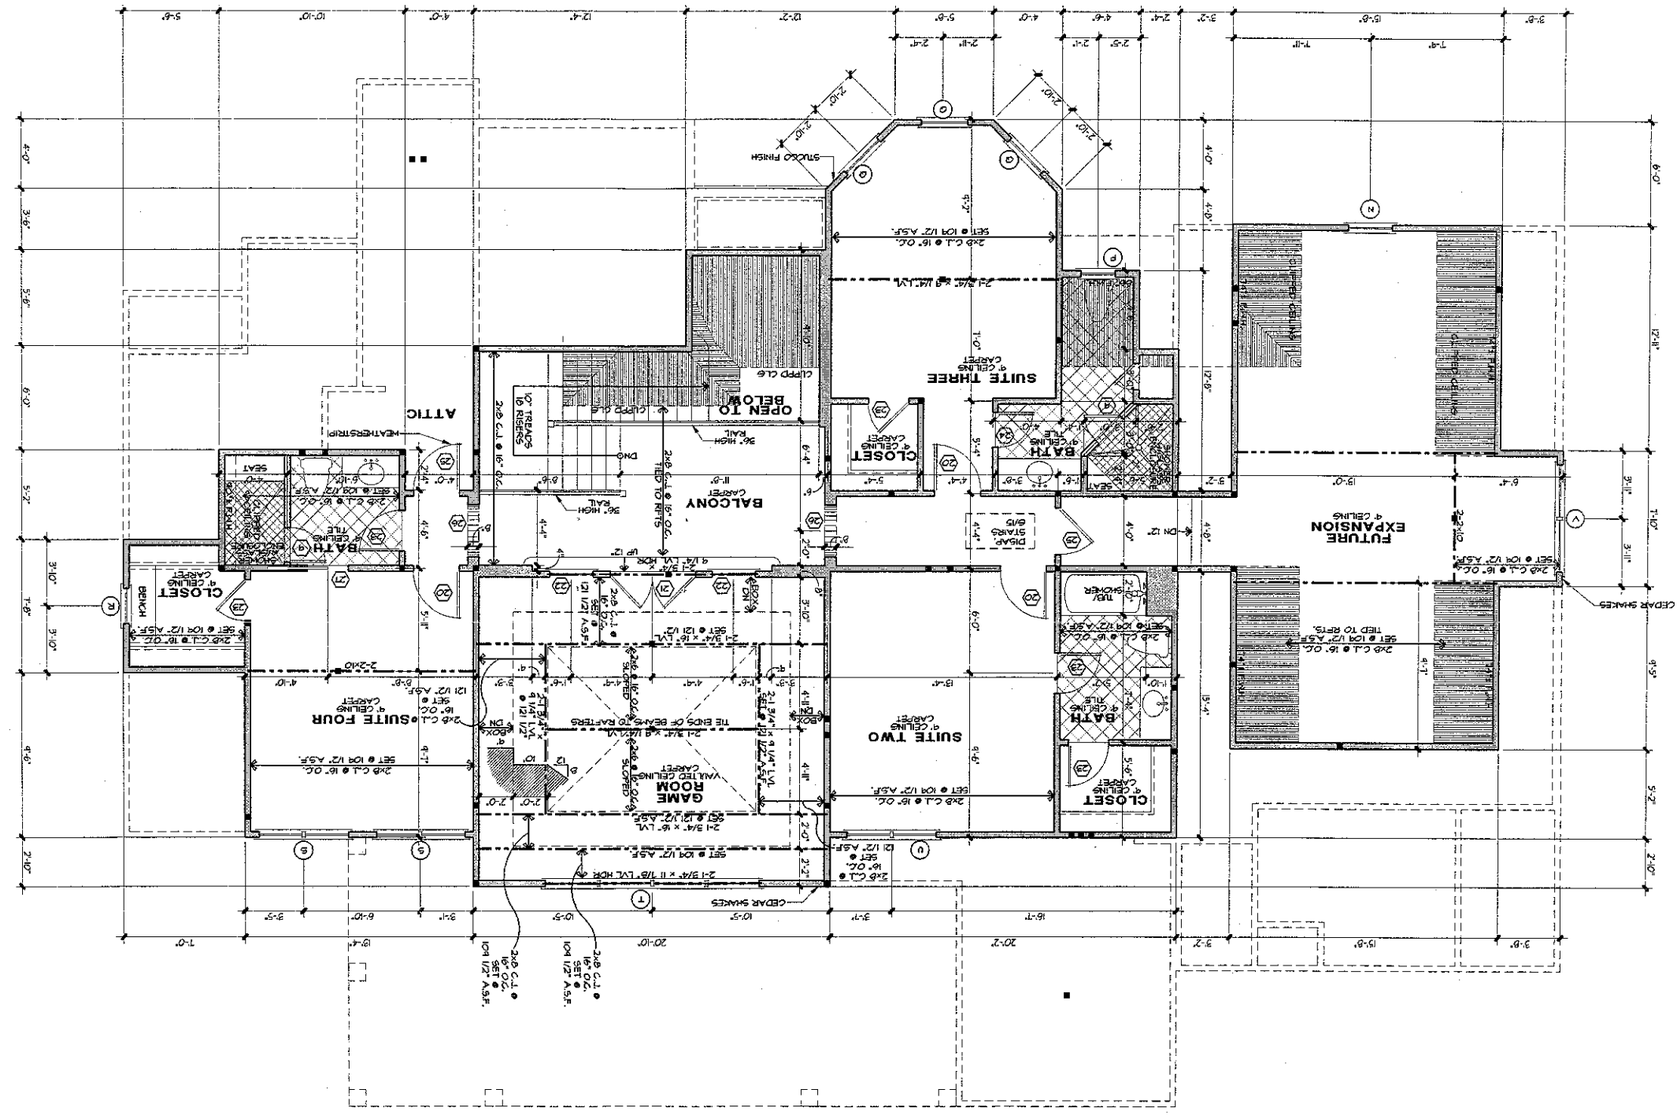

NOTES:

- ALL ANGLED WALLS ARE 45° U.N.O.
- ■ INDICATES BLOCKING FOR ABOVE CONCENTRATED LOADS AND ROOF BRACING POINT LOADS U.N.O.
- SEE FRAMING NOTE 16 FOR HEADER SIZES UNLESS NOTED ON PLAN.
- ALL DOORS ARE 6" FROM WALL UNLESS DIMENSIONED OTHERWISE
- *HEATHERSTRIP ALL DOORS INTO ATTIC SPACE
- *SEE DETAIL E/D5 FOR ARCH DETAIL

EXTERIOR WALL HEIGHT (h)	STUD SIZE/ SPACING
h ≤ 10'	2x4 @ 12" OC
10' ≤ h ≤ 11'	2x4 @ 16" OC
h > 10'	CONSULT ENG.
11' ≤ h ≤ 18'	2x6 @ 16" OC

GARAGE WALL TO BE 2x6 @ 16" O.C. IF EXCEEDING 10' IN HEIGHT

Square Footage

10/20/04 jms

Main Level Heated	2,707 Sq.Ft.
Upper Level Heated	1,608 Sq.Ft.
Total Heated	4,315 Sq.Ft.
Covered Entry	97 Sq.Ft.
Side Porch	87 Sq.Ft.
Storage	37 Sq.Ft.
3 Car Garage	769 Sq.Ft.
Covered Porch	471 Sq.Ft.
Future Expansion	345 Sq.Ft.
Total Under Roof	6,814 Sq.Ft.

WINDOW SCHEDULE

○	SIZE	DESCRIPTION
A	9'0 × 5'2	DOUBLE HUNG
B	2'0 × 5'6	DH W/ 16" TRANSOM
C	2'-2" × 5'6	DH W/ 16" TRANSOM
D	1'0 × 4'2	DOUBLE HUNG
E	2-1'0 × 4'2	DOUBLE HUNG (MUNTINED)
F	2'0 × 4'6	DOUBLE HUNG
G	2'0 × 6'2	DOUBLE HUNG
H	2'-2" × 6'2	DOUBLE HUNG
J	2-2'0" × 6'2	DOUBLE HUNG
K	2-2'-2" × 6'2	DOUBLE HUNG
L	3-2'0" × 6'2	DOUBLE HUNG
M	2'-6" × 6'2	DOUBLE HUNG
N	2'0 × 2'0	FIXED
P	2'0 × 2'0	CASEMENT
Q	2'0 × 5'2	DOUBLE HUNG
R	2'0 × 3'6	DOUBLE HUNG
S	2'-2" × 5'2	DOUBLE HUNG
T	4-2'0" × 4'6	DOUBLE HUNG
U	2-2'-2" × 4'2	DOUBLE HUNG
V	2-2'0 × 5'2	DOUBLE HUNG

DOOR SCHEDULE

○	SIZE	DESCRIPTION
1	2'-2"0 × 6'0	FRENCH W/ARCHED TOP
2	2'0 × 6'0	FRENCH
3	3'0 × 6'0	SOLID PANEL DOOR
4	2'6" × 6'0	SOLID PANEL DOOR
5	2'6" × 6'0	SOLID PANEL DOOR
6	2'4 × 6'0	SOLID PANEL DOOR
7	2'0 × 6'0	SOLID PANEL DOOR
8	1'0 × 6'0	SOLID PANEL DOOR
9	2'0	TEMPERED GLASS DOOR
10	2-2'6 × 6'0	FRENCH DOOR
11	3'0 × 6'0	FRENCH DOOR
12	3'0 × 6'0	FRENCH DOOR (FIXED)
13	2'6 × 6'0	20 MIN FIRE DOOR
14	3'0 × 4'0	ARCHED OPENING
15	3'6" × 4'0	ARCHED OPENING
16	5'6 × 4'0	ARCHED OPENING
17	8'0 × 4'0	ARCHED OPENING
18	11'0 × 4'0	ARCHED OPENING
19	15'0 × 4'0	ARCHED OPENING
20	2'6 × 6'0	SOLID PANEL DOOR
21	2-2'6 × 6'0	FRENCH DOOR
22	2'6 × 6'0	FRENCH DOOR (FIXED)
23	2'4 × 6'0	SOLID PANEL DOOR
24	2'0 × 6'0	SOLID PANEL DOOR
25	2'6 × 6'0	SOLID PANEL DOOR W/WEATHER STRIP
26	3'0 × 7'0	ARCHED OPENING

Acknowledgement Of
Plans Submittal ONLY!

C. [signature] Date 11/8/04

Bill Poplin Date 11-08-04

© Copyright, Carolina Design Group, Inc. - 2004

SHEET NO. 8 OF 17 SHEETS

DRAWING TITLE: UPPER LEVEL FLOOR PLAN

SCALE: 1/4"=1'-0"

DRAWN BY: JR/JS DATE: 10/25/04

SEAL

Hughes & Associates

A NEW RESIDENCE FOR

lot 1207 The Point

CAROLINA DESIGN GROUP
a residential design firm
10602 Bailey Road Suite A, Cornelius NC 28031
voice: 704.895.7805 fax: 704.895.0599
www.carolinadesigngroup.com