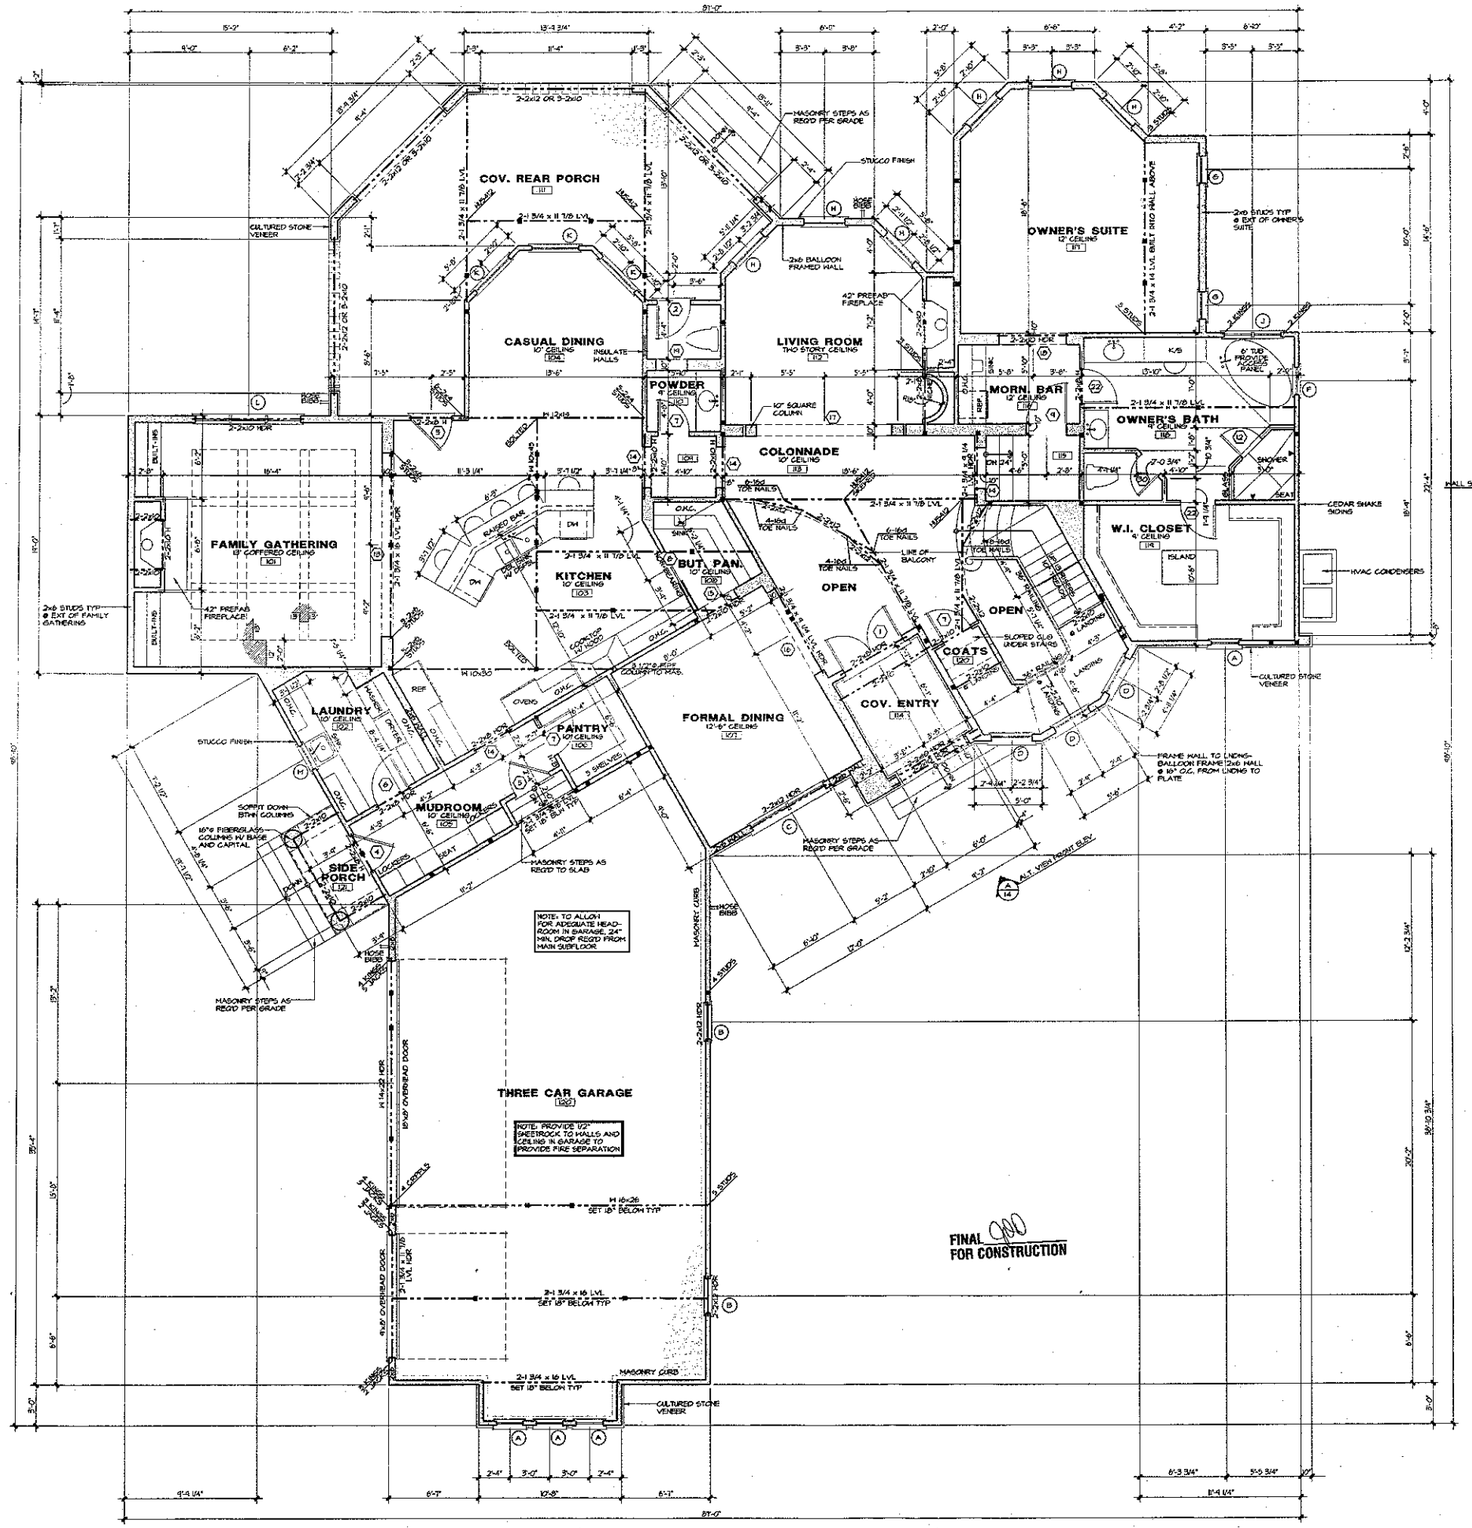


DOOR SCHEDULE

	SIZE	DESCRIPTION
1	2-2'0" x 8'0"	FRENCH W/ 36" ARCHED TRANSOM
2	2'0" x 8'0"	1/2 GLASS
3	3'0" x 8'0"	FRENCH
4	3'0" x 8'0"	1/2 GLASS
5	3'0" x 8'0"	20 MIN FIRE
6	2'8" x 8'0"	SOLID PANEL
7	2'4" x 8'0"	SOLID PANEL
8	2'6" x 8'0"	SOLID PANEL POCKET
9	8'0" x 8'0"	SOLID PANEL
10	2'6" x 8'0"	SOLID PANEL
11	2'0" x 8'0"	SOLID PANEL
12	2'0"	TEMPERED GLASS
13	13'0" x 8'0"	CASED OPENING
14	9'0" x 8'0"	CASED OPENING
15	2'6" x 8'0"	CASED OPENING
16	7'0" x 8'0"	CASED OPENING
17	12'0" x 8'0"	CASED OPENING
18	5'0" x 8'0"	CASED OPENING
19	2'6" x 8'0"	CASED OPENING
20	2'8" x 8'0"	SOLID PANEL
21	2-2'0" x 6'8"	SOLID PANEL
22	2'8" x 6'8"	SOLID PANEL
23	2'6" x 6'8"	SOLID PANEL
24	2'8" x 6'8"	SOLID PANEL (OPT FRENCH)
25	2-2'0" x 6'8"	ARCHED TOP FRENCH
26	12'0" x 6'8"	CASED OPENING
27	9'0" x 6'8"	CASED OPENING
28	8'0" x 6'8"	SOLID PANEL
29	2'6" x 6'8"	CASED OPENING
30	2'0" x 6'8"	SOLID PANEL

WINDOW SCHEDULE

	SIZE	DESCRIPTION
A	2'0" x 2'0"	CASEMENT
B	2'0" x 6'0"	DOUBLE HUNG
C	2-3'0" x 6'0"	DOUBLE HUNG W/ 36" TRANSOM
D	9'0" x 5'4"	FIXED W/ 42" TRANSOM (TEMP)
E	9'0" x 3'8"	FIXED
F	2'0" x 4'0"	DOUBLE HUNG
G	2'0" x 6'0"	DOUBLE HUNG
H	3'0" x 6'0"	DOUBLE HUNG
J	2-2'0" x 4'0"	DOUBLE HUNG
K	8'0" x 6'0"	DOUBLE HUNG
L	8-2'0" x 7'0"	DOUBLE HUNG W/ 42" ARCHED TRANS
M	2'0" x 4'0"	CASEMENT
N	2'0" x 3'0"	FIXED
P	9'0" x 5'4"	DOUBLE HUNG
Q	9'0" x 5'4"	FIXED
R	9'0" x 1'4"	DH W/ 24"0 FIXED ABV (SEE ELEV)
S	2-2'0" x 4'0"	DOUBLE HUNG
T	3-2'0" x 5'3"	DOUBLE HUNG
U	3'0" ø	FIXED
V	2'0" x 4'0"	FIXED
W	2'0" x 2'0"	FIXED
X	2'0" ø	FIXED

Square Footage
08/05/04 JWS

Main Level Heated	3,006 Sq.Ft.
Upper Level Heated	2,591 Sq.Ft.
Total Heated	5,597 Sq.Ft.
Three Car Garage	1029 Sq.Ft.
Covered Entry	71 Sq.Ft.
Side Porch	38 Sq.Ft.
Cov. Rear Porch	469 Sq.Ft.
Total Under Roof	7,204 Sq.Ft.

NOTES:

*ALL ANGLED WALLS ARE 45° U.N.O.

* ■ INDICATES BLOCKING FOR ABOVE CONCENTRATED LOADS AND ROOF BRACING POINT LOADS U.N.O.

*SEE FRAMING NOTE #6 FOR HEADER SIZES UNLESS NOTED ON PLAN

*ALL DOORS ARE 6" FROM WALL UNLESS DIMENSIONED OTHERWISE

EXTERIOR WALL HEIGHT (H)	GRID SIZE/ SPACING
h ≤ 10'	2x6 @ 16" oc
10' ≤ h ≤ 11'	2x6 @ 12" oc
11' ≤ h ≤ 15'	2x6 @ 16" oc
h >15'	CONSULT ENG.

GARAGE WALL TO BE 2x6 @ 16" O.C. IF EXCEEDING 10' IN HEIGHT

CAROLINA DESIGN GROUP
a residential design firm
10602 Bailey Road Suite A, Cornelius NC 28031
voice: 704.895.7805 fax: 704.895.0599
www.carolinadesigngroup.com

Lot 803
The Point

A New Residence By
DIENST
Custom Homes

SEAL
8/3/04
Verna Engineering, P.C.
425 E. 4th St. Suite 300
Charlotte, NC 28202


DRAWN BY: J.M.S.
DATE: 08/03/04

DRAWING TITLE:
MAIN LEVEL FLOOR PLAN

SCALE: 1/4" = 1'-0"

SHEET NO:
6
OF 19 SHEETS

©Copyright, Carolina Design Group, Inc. - 2004

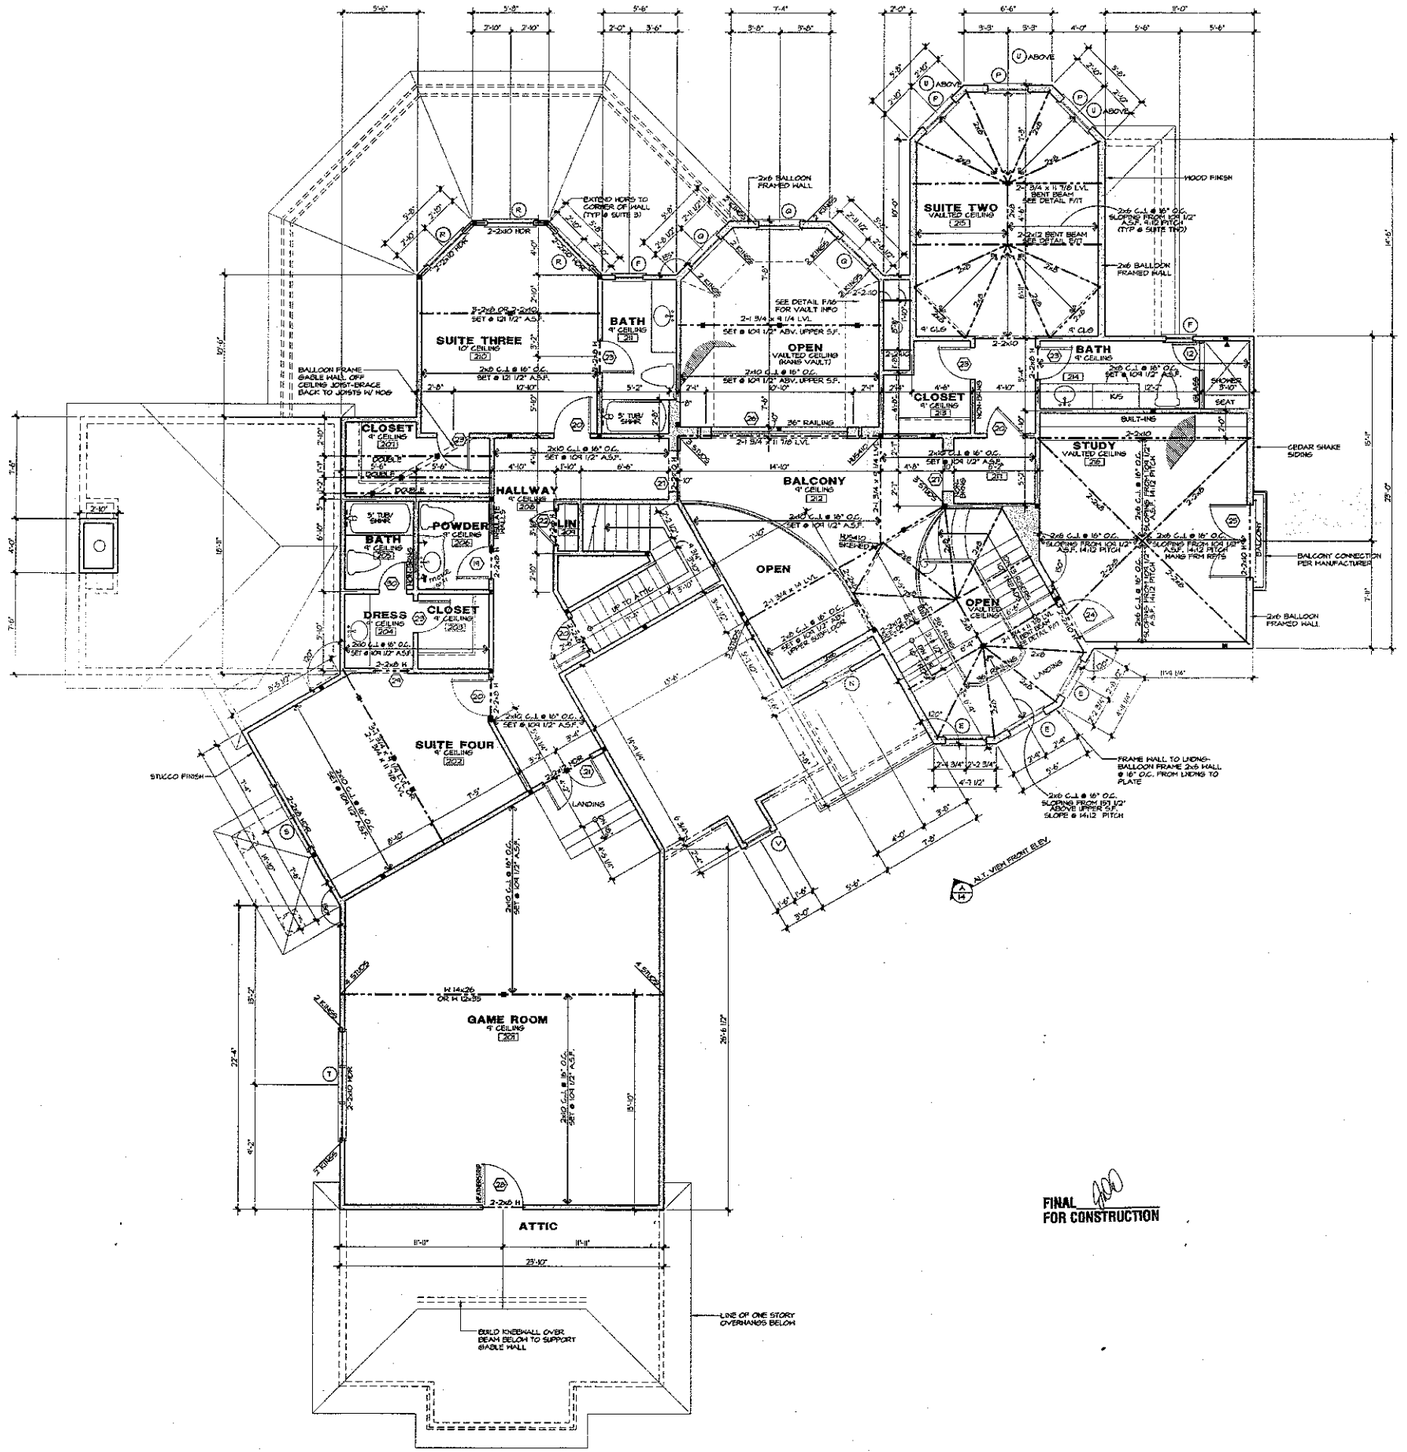

DOOR SCHEDULE

	SIZE	DESCRIPTION
1	2'-3" x 8'0"	FRENCH W/ 36" ARCHED TRANSOM
2	3'0" x 8'0"	1/2 GLASS
3	3'0" x 8'0"	FRENCH
4	3'0" x 8'0"	1/2 GLASS
5	3'0" x 8'0"	20 MIN FIRE
6	3'0" x 8'0"	SOLID PANEL
7	2'-1" x 8'0"	SOLID PANEL
8	2'-8" x 8'0"	SOLID PANEL POCKET
9	5'0" x 8'0"	SOLID PANEL
10	2'-8" x 8'0"	SOLID PANEL
11	2'-6" x 8'0"	SOLID PANEL
12	3'0"	TEMPERED GLASS
13	13'8" x 8'0"	CASED OPENING
14	9'0" x 8'0"	CASED OPENING
15	2'-8" x 8'0"	CASED OPENING
16	7'0" x 8'0"	CASED OPENING
17	10'0" x 8'0"	CASED OPENING
18	5'0" x 8'0"	CASED OPENING
19	3'-6" x 6'8"	CASED OPENING
20	2'-6" x 6'8"	SOLID PANEL
21	2'-2'-1" x 6'8"	SOLID PANEL
22	2'-6" x 6'8"	SOLID PANEL
23	2'-6" x 6'8"	SOLID PANEL
24	2'-6" x 6'8"	SOLID PANEL (OPT. FRENCH)
25	2'-2'-1" x 6'8"	ARCHED TOP FRENCH
26	13'-0" x 6'8"	CASED OPENING
27	3'0" x 6'8"	CASED OPENING
28	3'0" x 6'8"	SOLID PANEL
29	2'-6" x 6'8"	CASED OPENING
30	2'-6" x 6'8"	SOLID PANEL

WINDOW SCHEDULE

	SIZE	DESCRIPTION
A	2'-0" x 2'-0"	CASEMENT
B	2'-6" x 6'-8"	DOUBLE HUNG
C	2-3'-0" x 6'-8"	DOUBLE HUNG W/ 36" TRANSOM
D	3'-0" x 5'-8"	FIXED W/ 42" TRANSOM (TEMP)
E	3'-0" x 3'-8"	FIXED
F	2'-0" x 4'-8"	DOUBLE HUNG
G	2'-6" x 6'-8"	DOUBLE HUNG
H	3'-0" x 6'-8"	DOUBLE HUNG
J	2-2'-0" x 4'-8"	DOUBLE HUNG
K	3'-0" x 6'-8"	DOUBLE HUNG
L	8-2'-0" x 7'-0"	DOUBLE HUNG W/ 42" ARCHED TRANS
M	2'-0" x 4'-8"	CASEMENT
N	2'-0" x 2'-0"	FIXED
P	3'-0" x 5'-8"	DOUBLE HUNG
Q	3'-0" x 5'-8"	FIXED
R	3'-0" x 4'-8"	OH W/ 24"Ø FIXED ABV (SEE ELEV)
S	2-2'-0" x 4'-8"	DOUBLE HUNG
T	5-2'-0" x 5'-3"	DOUBLE HUNG
U	3'-0" Ø	FIXED
V	2'-0" x 4'-8"	FIXED
W	2'-0" x 5'-8"	FIXED
X	2'-0" Ø	FIXED

Square Footage
08/03/04 JWS

Main Level Heated	3,006 Sq.Ft.
Upper Level Heated	2,591 Sq.Ft.
Total Heated	5,597 Sq.Ft.
Three Car Garage	1029 Sq.Ft.
Covered Entry	71 Sq.Ft.
Side Porch	98 Sq.Ft.
Cov. Rear Porch	409 Sq.Ft.
Total Under Roof	7,204 Sq.Ft.

NOTES:

*ALL ANGLED WALLS ARE 45° U.N.O.

*■ INDICATES BLOCKING FOR ABOVE CONCENTRATED LOADS AND ROOF BRACING POINT LOADS U.N.O.

*SEE FRAMING NOTE 16 FOR HEADER SIZES UNLESS NOTED ON PLAN

*ALL DOORS ARE 6" FROM WALL UNLESS DIMENSIONED OTHERWISE

*WEATHERSTRIP ALL DOORS INTO ATTIC SPACE

EXTERIOR WALL HEIGHT (h)	STUD SIZE/ SPACING
h ≤ 10'	2x4 @ 16" oc
10' ≤ h ≤ 11'	2x4 @ 12" oc
11' ≤ h ≤ 18'	2x6 @ 16" oc
h > 18'	CONSULT ENG.

GARAGE WALL TO BE 2x6 @ 16" O.C. IF EXCEEDING 10' IN HEIGHT

©Copyright, Carolina Design Group, Inc. - 2004

CAROLINA DESIGN GROUP
a residential design firm
10602 Bailey Road Suite A, Cornelius NC 28031
voice: 704.895.7805 fax: 704.895.0599
www.carolinadesigngroup.com

Lot 803
The Point

A New Residence By
DIENST
Custom Homes

SEAL

Verna Engineering, P.C.
428 E. 4th St. Suite 300
Charlotte, NC 28202

DRAWN BY: J.H.S.
DATE: 08/03/04

DRAWING TITLE:
UPPER LEVEL FLOOR PLAN

SCALE: 1/4" = 1'-0"

SHEET NO.
8
OF 19 SHEETS