Triangle Residential Designs
1010 E. Cary Towne Ct.
Cary, NC 27518 not
Phone (919) 481-9629
Fax (919) 481-9629

This plan is copyrighted and use is prohibited, any modification renders it VOID, and TRD, Inc. accepts no responsibility

SEAL
DAVID BENNETT
REGISTERED ARCHITECT

03-0203
03-0112

ADDRESS VERIFICATION RIGHT

ACT TITLE, XYZ and its agents are not responsible for errors written (W/Brick) (W/Brick)

FIRST FLOOR	2024 #	2082 #
SECOND FLOOR	1094 #	1094 #
TOTAL	3118 #	3176 #
GARAGE	912 #	942 #
COV. PORCH	244 #	NA
SCR. PORCH	220 #	NA

Acknowledgement Of Plans Submittal ONLY!

Date 7/14/03

Date 7/21/03

© COPYRIGHT 2003
TRIANGLE RESIDENTIAL DESIGNS
ALL RIGHTS RESERVED

FIRST FLOOR PLAN
SCALE: 1/4"=1'-0"

NOTE: 10'-0" CEILINGS ON THIS FLOOR UNLESS NOTED OTHERWISE

THE JAMES CAMPBELL HOMESTEAD

©2003 by Triangle Residential Designs Inc

ICBDC
NATIONAL COUNCIL OF INDEPENDENT CERTIFIED BUILDING DESIGNERS

Triangle Residential Designs Inc
975 WALNUT STREET, SUITE 104
CARY, NORTH CAROLINA 27511
TELEPHONE (919)469-9545

AIBD

Drawn: DB
Checked:
Client: MICHAEL & KAREN SEC
Project: RESIDENCE LOT # 145 @ THE POINT
Date: 4-9-03
Sht. 4 of 6
Bldg. C

ROOFTOP FEATURES, INC. 1-800-729-2753 1005304

Triangle Residential Designs

NOTICE!
If this SEAL does not...
Peter L. [illegible] RED, mesu...
1010 E. Lady Bird Gr... Apex, NC 27502 ...infringement,
Phone (919) [illegible] ...mitted, any
Pager (919) [illegible] ...person is
VOID and TRD, Inc. ...assume no responsibility for these plans.


NORTH CAROLINA PROFESSIONAL ENGINEER SEAL 9133 PETER L. RED 03/04/12

This plan is protected under FEDERAL COPYRIGHT ACT TITLE XVII and may not be reproduced without written consent from TRD, Inc.

Acknowledgement Of Plans Submittal ONLY!

Date 7/21/03

Date 7/21/03

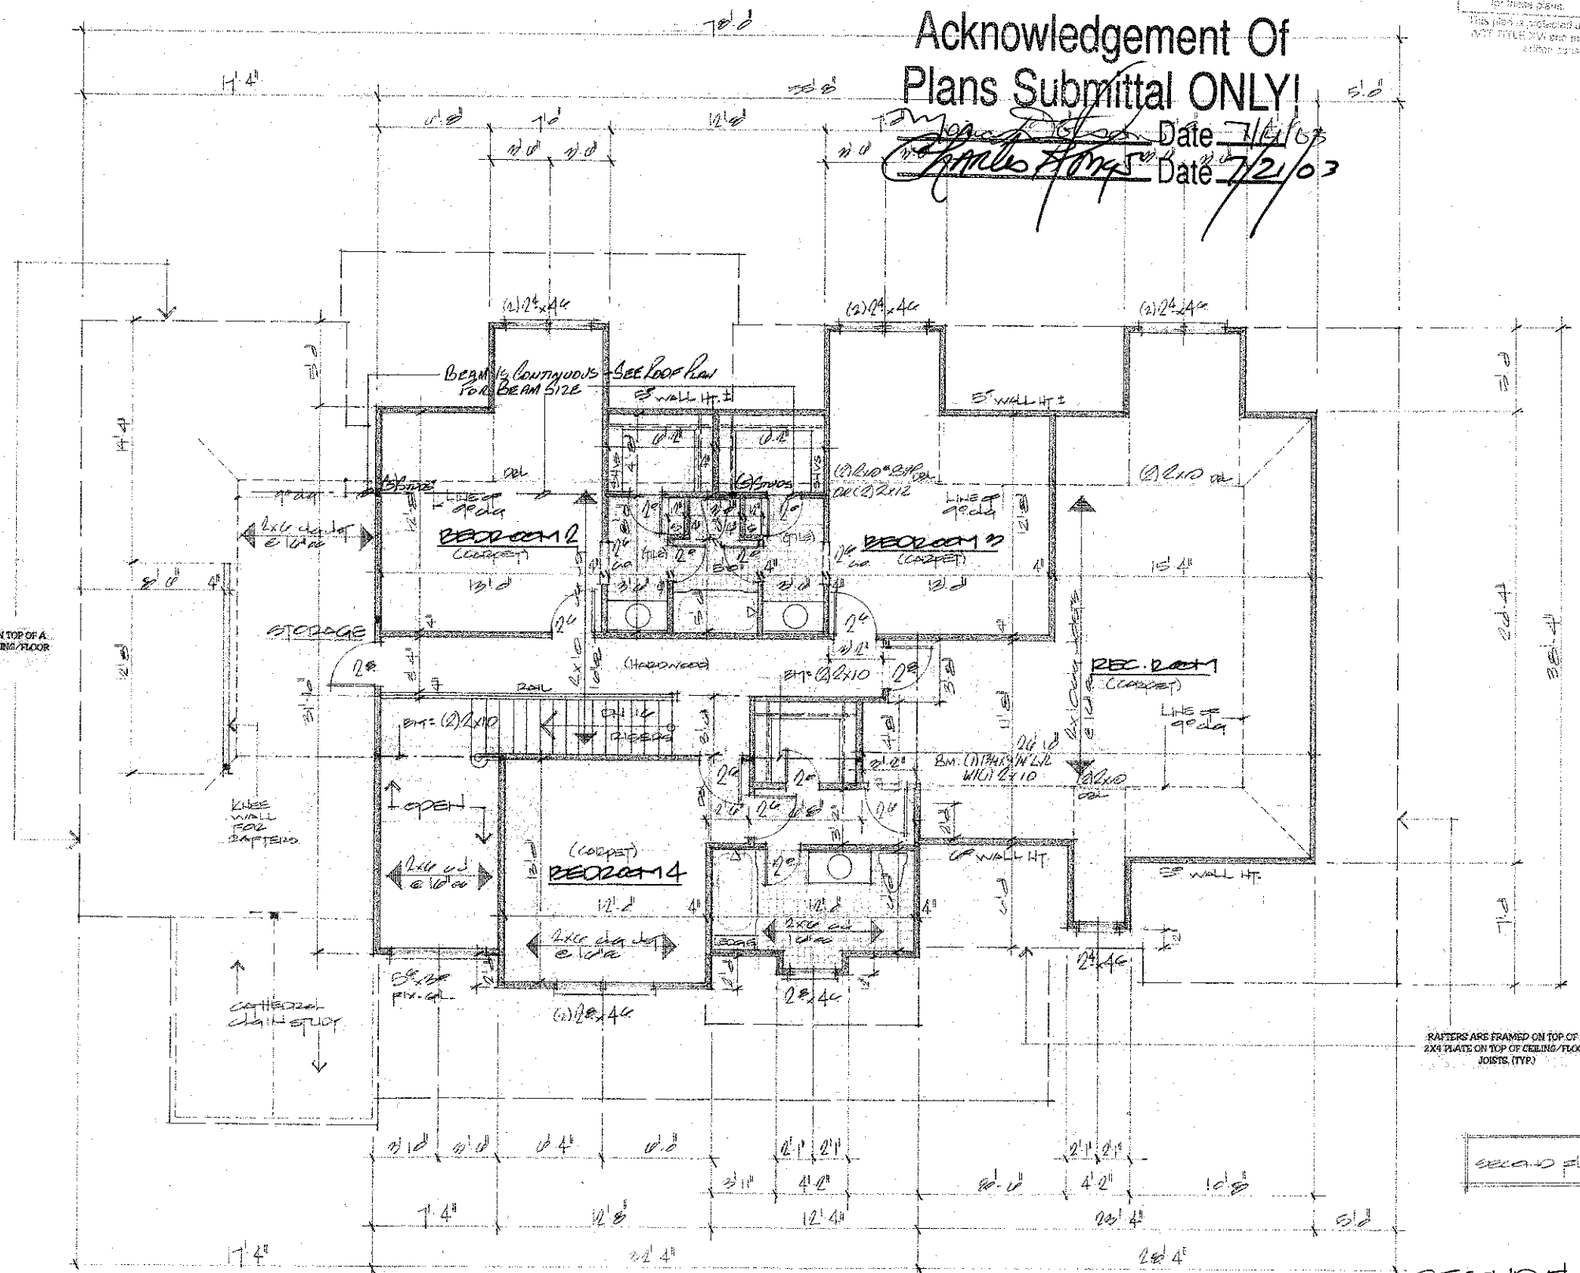

RAFTERS ARE FRAMED ON TOP OF A 2X4 PLATE ON TOP OF CEILING/FLOOR JOISTS. (TYP)

SECOND FLOOR - 1694 ft²

SECOND FLOOR PLAN

SCALE: 1/4"=1'-0"

NOTE: 9'-0" CEILINGS ON THIS FLOOR UNLESS NOTED OTHERWISE.

© COPYRIGHT 2003
TRIANGLE RESIDENTIAL DESIGNS
ALL RIGHTS RESERVED

©2003 by Triangle Residential Designs Inc

THE JAMES CAMPBELL HOMESTEAD

Triangle Residential Designs Inc
975 WALNUT STREET, SUITE 108
CARY, NORTH CAROLINA 27511
TELEPHONE (919)469-9565

C·B·D·C
A NATIONAL COUNCIL OF BUILDING DESIGNERS & SPECIFIERS
CERTIFIED BUILDING DESIGNER
CERTIFICATION NO. CB-119

AIBD

Client: MICHAEL & KASEY SEA
Project: RESIDENCE AT "THE POINT"
Lot #142
File: C
Sht. 5 of 5
Date: 4-9-03
Revised:
Checked:

ACCENT IMAGING, INC. 1-800-414-7703 #93351