
Home plans professionally modified by:

UO unlimited options, inc

o: 703-390-5642 f:703-226-3317
mail@UnlimitedOptionsInc

Original designer or architect retains all copyrights and ownership of the original and modified version of this design.

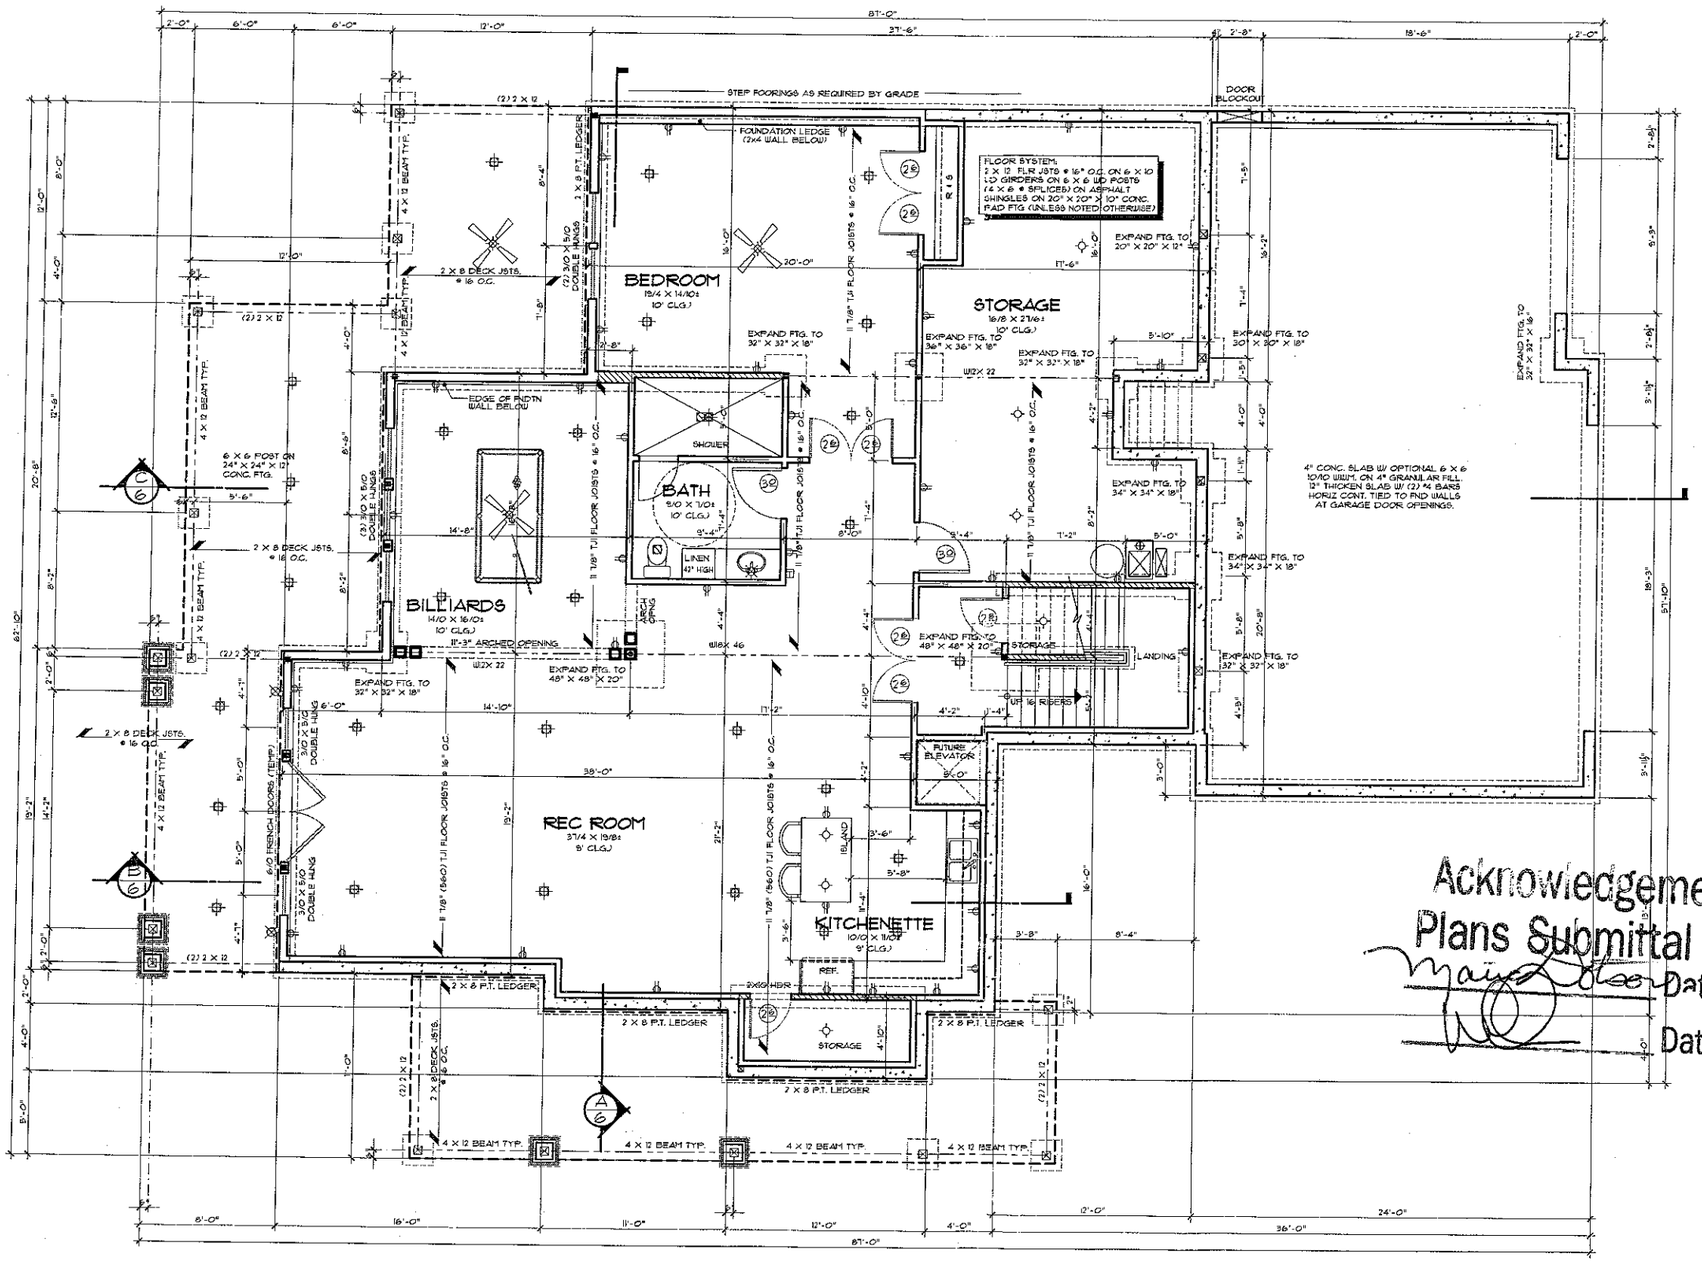

LOWER FLOOR PLAN

SCALE : 1/4" = 1'-0"

LEGEND

- RECESSED INCANDESCENT
- RECESSED DIRECTIONAL INCANDESCENT FIXTURE
- WALL MOUNTED INCANDESCENT
- SURFACE MOUNTED INCANDESCENT
- SURFACE MOUNTED FLUORESCENT
- RECESSED EXHAUST FAN VENTED TO THE EXTERIOR
- "CASABLANCA" TYPE CEILING FAN
- DUPLEX OUTLET CEILING MOUNTED
- DUPLEX OUTLET 220V OUTLET
- FLUSH FLOOR MOUNTED OUTLET (VERIFY LOC.)
- TELEPHONE OUTLET
- DATA OUTLET
- TELEVISION OUTLET
- SPEAKER LOCATION
- SMOKE / CO DETECTOR (SEE "GENERAL NOTES" FOR OTHER SPEC'S)
- BEARING POINT LOCATION (PROVIDE SOLID BEARG. - MIN. OF MEMBER WIDTH U.N.O.)
- POINT LOAD FROM ABOVE
- 4 X 4 POST FROM ROOF HIP, VALLEY OR RIDGE DOWN TO BEARING POINT ON WALL BELOW (MAX. OF 45° FROM VERT.)
- BEARING WALL SUPPORTING STRUCTURE ABOVE
- 4 X 10 HDR. @ BEARING WALL INT. DOOR & OPENINGS W/ MIN (2) 2 X SUPPORT EA END (U.N.O.)
- DROPPED STRUCT. MEMBER BEARING @ WALL

Acknowledgement Of Plans Submittal ONLY!

Date 5/29/14

Date 5/29/14

COPYRIGHT © 2013 MICHAEL C. DAILY DESIGN CONSULTANTS, LLC

MICHAEL C. DAILY DESIGN CONSULTANTS
"Home Designs For Southerners Living"


MICHAEL C. DAILY DESIGN CONSULTANTS, LLC
"Home Designs For Southerners Living"
MICHAEL C. DAILY - PROFESSIONAL MEMBER, AIBD
(833) 355-8600 (833) 535-7415 FAX - MCDAILY@COX.NET

MAIN FLOOR	2399 SQ. FT.
UPPER FLOOR	2399 SQ. FT.
LOWER FLOOR	2399 SQ. FT.
TOTAL LIVABLE	7555 SQ. FT.
BONUS AREA	833 SQ. FT.
GARAGE AREA	1033 SQ. FT.
COVERED PATIOS	1065 SQ. FT.
SCREENED PORCH	492 SQ. FT.
COVERED DECKS	1221 SQ. FT.
BLDG FOOTPRINT	4218 SQ. FT.

PREPARED EXCUSIVELY FOR:
Stuart Rehfuss

2421
5

MICHAEL C. DAILY DESIGN CONSULTANTS, LLC "Home Designs For Southerners Living"

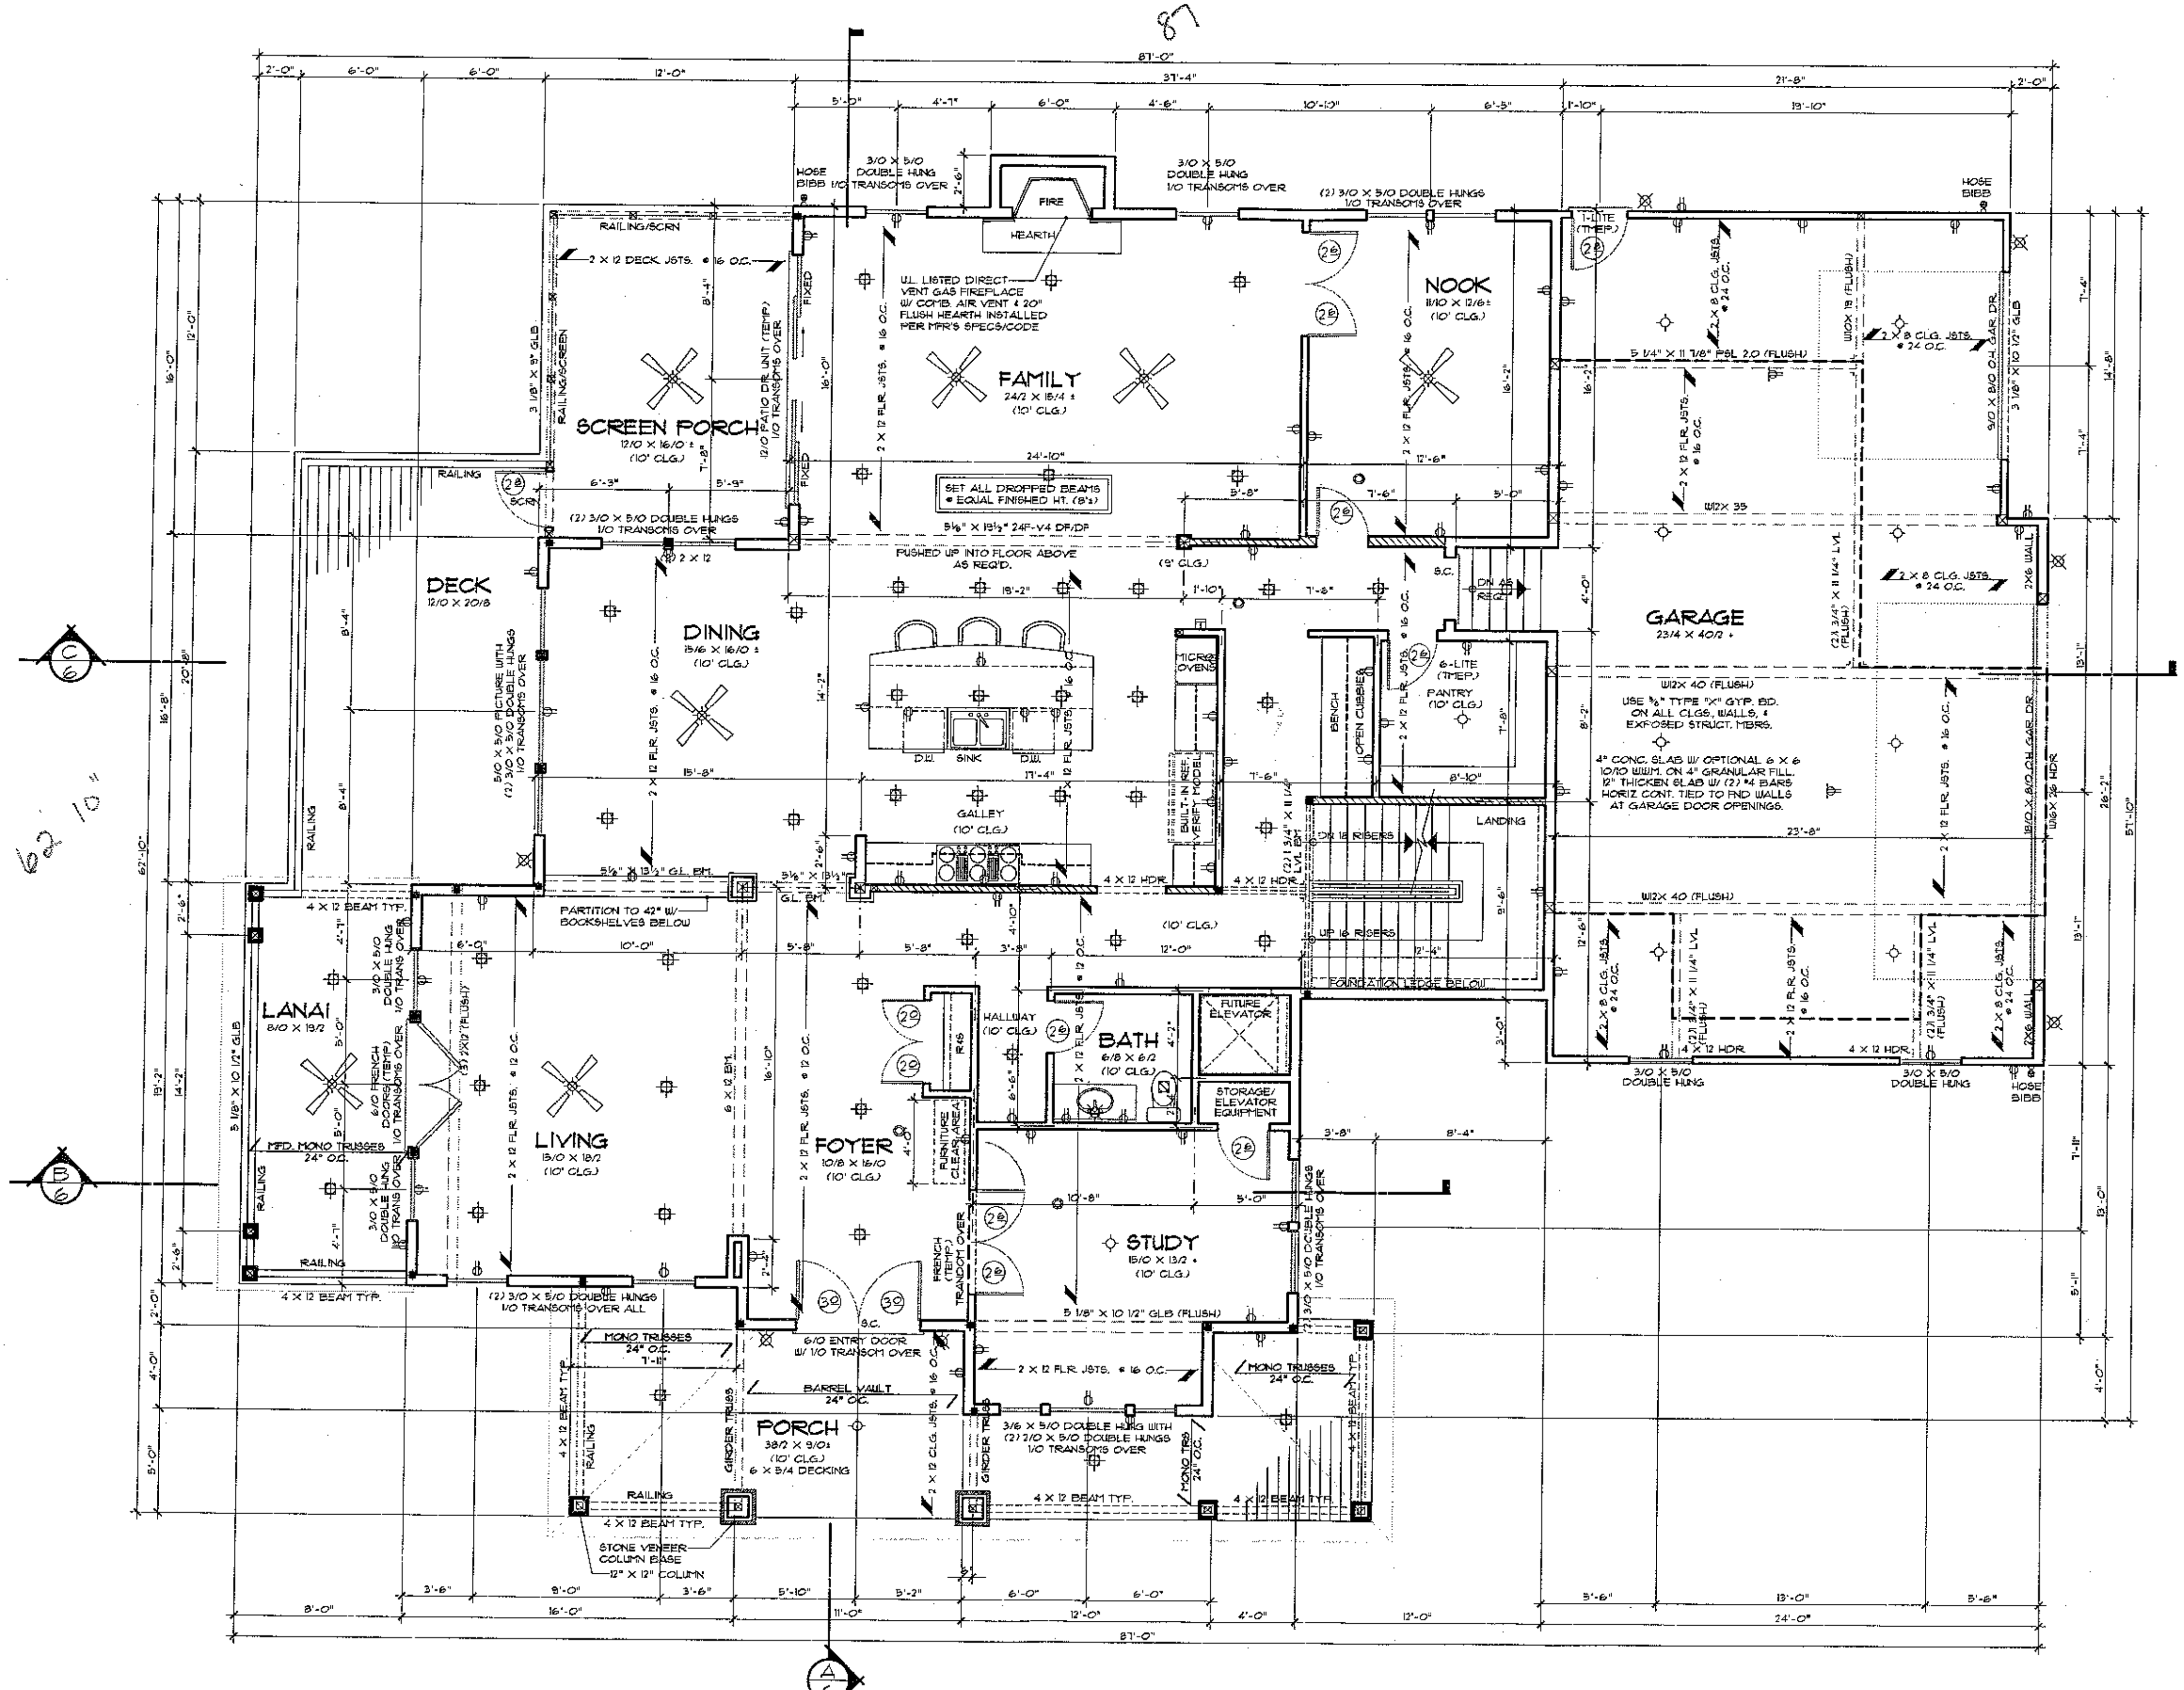

MAIN FLOOR PLAN

SCALE : 1/4" = 1'-0"

LEGEND

- RECESSED INCANDESCENT
- RECESSED DIRECTIONAL INCANDESCENT FIXTURE
- WALL MOUNTED INCANDESCENT
- SURFACE MOUNTED INCANDESCENT
- SURFACE MOUNTED FLUORESCENT
- RECESSED EXHAUST FAN VENTED TO THE EXTERIOR
- "CASABLANCA" TYPE CEILING FAN
- DUPLEX OUTLET
- CEILING MOUNTED DUPLEX OUTLET
- 220V OUTLET
- FLUSH FLOOR MOUNTED OUTLET (VERIFY LOC.)
- TELEPHONE OUTLET
- DATA OUTLET
- TELEVISION OUTLET
- SPEAKER LOCATION
- SMOKE / CO DETECTOR (SEE "GENERAL NOTES" FOR OTHER SPEC'S)
- BEARING POINT LOCATION (PROVIDE SOLID BEAR'G - MIN. OF MEMBER WIDTH U.N.O.)
- POINT LOAD FROM ABOVE
- 4 X 4 POST FROM ROOF HIP, VALLEY OR RIDGE DOWN TO BEARING POINT ON WALL BELOW (MAX. OF 45° FROM VERT.)
- BEARING WALL SUPPORTING STRUCTURE ABOVE
- 4 X 10 HDR. @ BEARING WALL INT. DOOR & OPENINGS W/ MIN (2) 2 X SUPPORT EA END (U.N.O.)
- DROPPED STRUCT. MEMBER BEARING @ WALL

Acknowledgement Of
Plans Submittal ONLY!
Date 5/29/14
Date 5/28/14

MAIN FLOOR	2389	SQ. FT.
UPPER FLOOR	2371	SQ. FT.
LOWER FLOOR	2395	SQ. FT.
TOTAL LIVABLE	7155	SQ. FT.
BONUS AREA	533	SQ. FT.
GARAGE AREA	958	SQ. FT.
COVERED PATIOS	1065	SQ. FT.
SCREENED PORCH	192	SQ. FT.
UNCOVERED DECKS	440	SQ. FT.
BLDG FOOTPRINT	4258	SQ. FT.

PREPARED EXCLUSIVELY FOR:

Stuart Rehfuss

2421


3

MICHAEL C. DAILY DESIGN CONSULTANTS, LLC — "Home Designs For Southwestern Living"

MICHAEL C. DAILY DESIGN CONSULTANTS, LLC
13605 W. VAN BUREN STREET, GOODYEAR, ARIZONA 85338
(623) 935-6500 (623) 935-7473 (FAX) • PROFESSIONAL MEMBER, AIBD
Visit Our Website • MICHAELDAILY.COM

Home plans professionally modified by: UO unlimited options, llc

COPYRIGHT © 2013 MICHAEL C. DAILY DESIGN CONSULTANTS, LLC

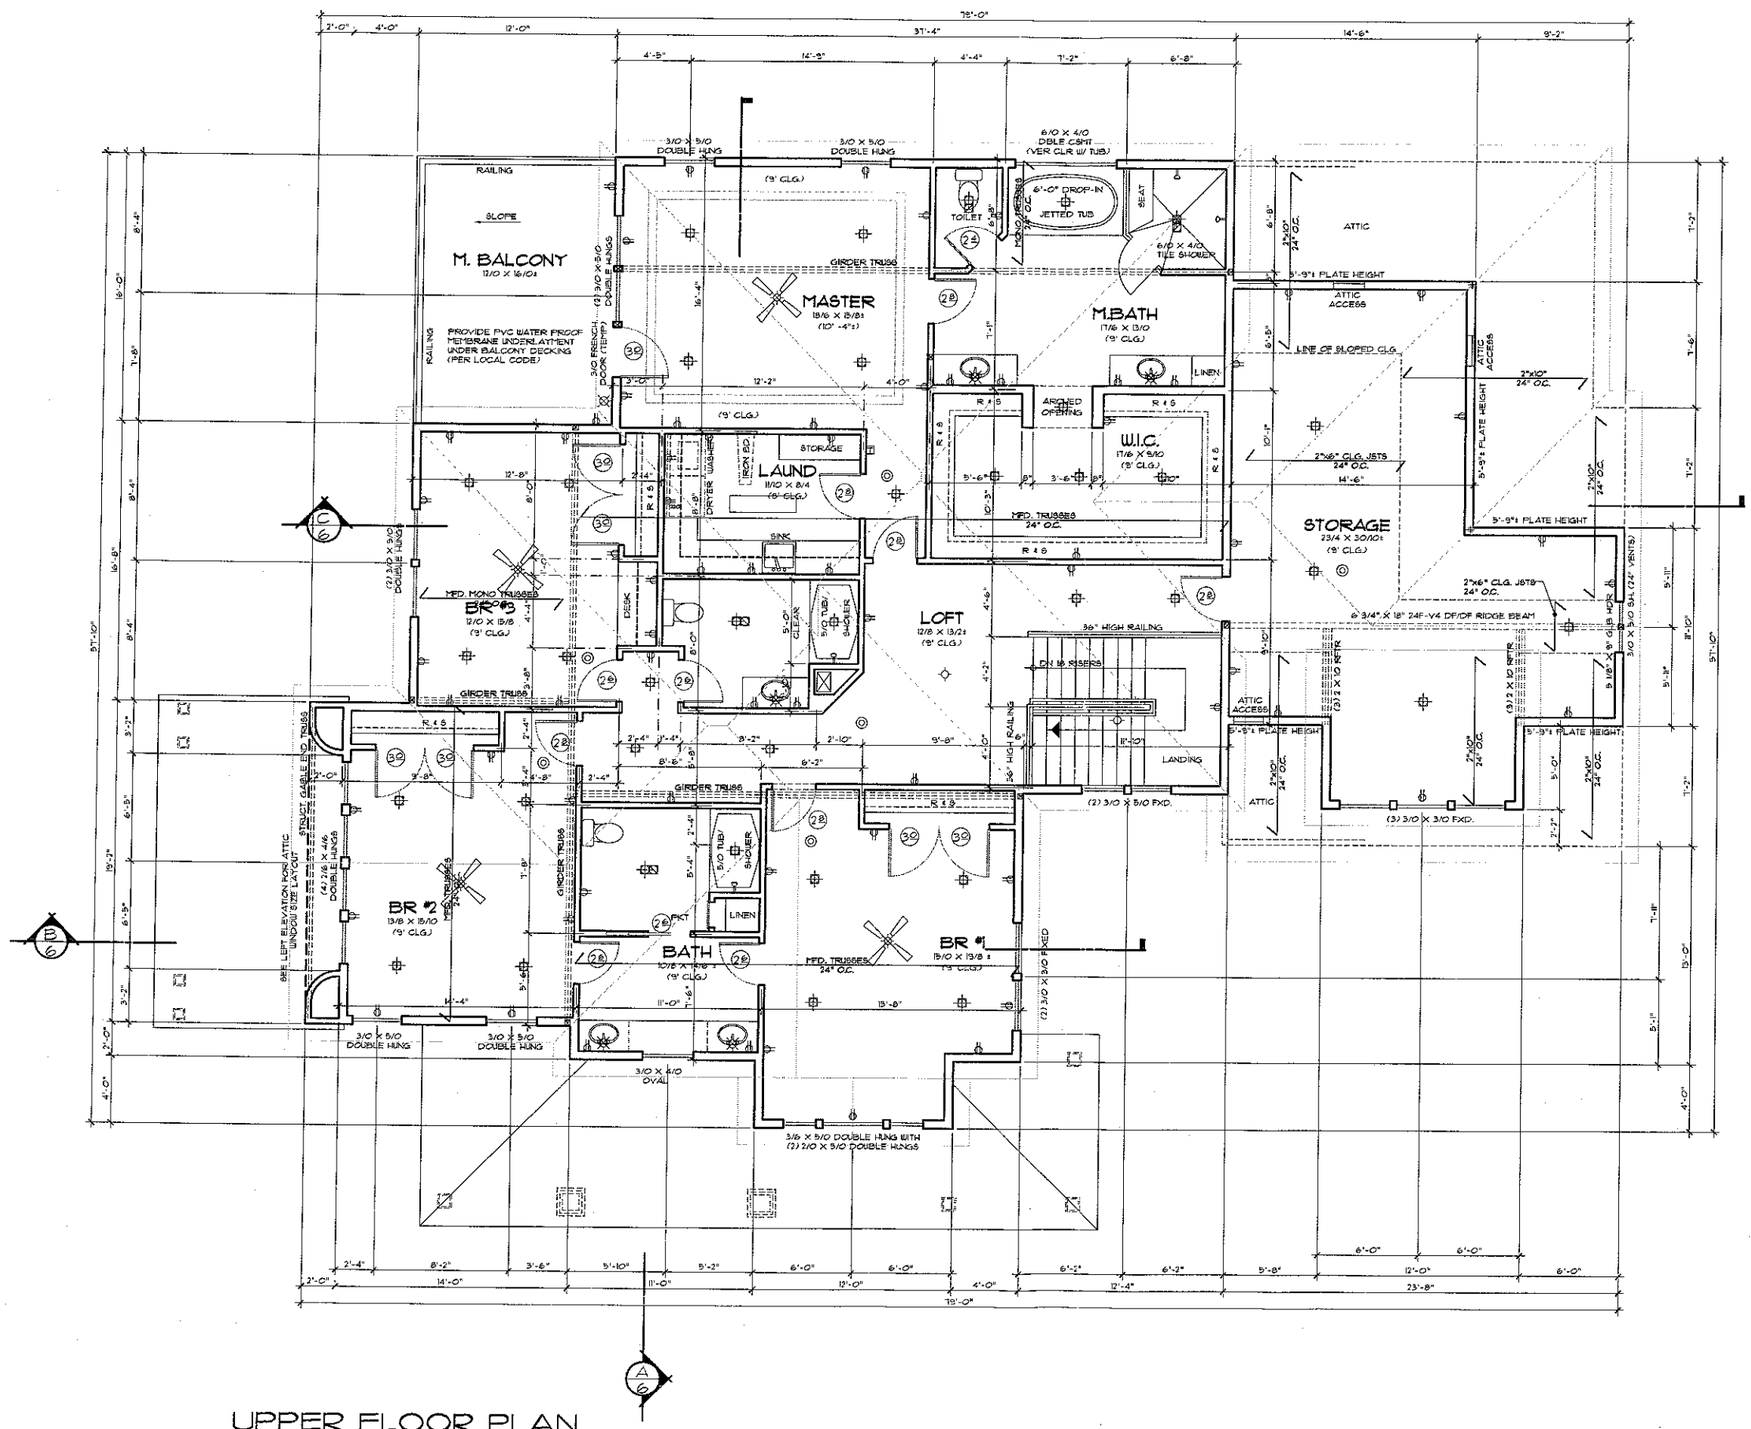

UPPER FLOOR PLAN

SCALE : 1/4" = 1'-0"

Home plans professionally modified by:

UO unlimited options, inc

p 763.559.5342 f 763.559.2317
www.unlimitedoptions.com

Original designer or architect retains all copyrights and ownership of the original and modified version of this design.

LEGEND

- RECESSED INCANDESCENT
- RECESSED DIRECTIONAL INCANDESCENT FIXTURE
- WALL MOUNTED INCANDESCENT
- SURFACE MOUNTED INCANDESCENT
- SURFACE MOUNTED FLUORESCENT
- RECESSED EXHAUST FAN VENTED TO THE EXTERIOR
- "CASABLANCA" TYPE CEILING FAN
- DUPLEX OUTLET CEILING MOUNTED
- DUPLEX OUTLET 220V
- OUTLET FLUSH FLOOR MOUNTED
- OUTLET (VERIFY LOC.)
- TELEPHONE OUTLET
- DATA OUTLET
- TELEVISION OUTLET
- SPEAKER LOCATION
- SMOKE / CO DETECTOR (SEE "GENERAL NOTES" FOR OTHER SPEC'S)
- BEARING POINT LOCATION (PROVIDE SOLID BEARG. - FULL OF MEMBER WIDTH U.N.O.)
- POINT LOAD FROM ABOVE
- 4 X 4 POST FROM ROOF HIP, VALLEY OR RIDGE DOWN TO BEARING POINT ON WALL BELOW (MAX. OF 45° FROM VERT.)
- BEARING WALL SUPPORTING STRUCTURE ABOVE
- 4 X 10 HDR. @ BEARING WALL INT. DOOR & OPENINGS W/ MIN (2) 2 X SUPPORT EA END (U.N.O.)
- DROPPED STRUCT. MEMBER BEARING @ WALL

MAIN FLOOR	2393 SQ. FT.
UPPER FLOOR	2391 SQ. FT.
LOWER FLOOR	2395 SQ. FT.
TOTAL LIVABLE	7195 SQ. FT.
GARAGE AREA	833 SQ. FT.
COVERED PATIOS	1065 SQ. FT.
UNCOVERED PATIOS	192 SQ. FT.
COVERED PORCH	41 SQ. FT.
BLDG FOOTPRINT	4426 SQ. FT.

MICHAEL C. DAILY DESIGN CONSULTANTS, LLC
"Home Designs For Southwestern Living"
15830 W. YAVAPAI STREET, GOODYEAR, ARIZONA 85338
(623) 247-5500 • MICHAELCDAILY@COX.NET
WEB SITE ADDRESS • MICHAELCDAILY.COM

These plans and specifications are the property of the designer and may not be used in whole or in part without the written permission of the designer. Visual contact with these plans and specifications shall constitute prima facie evidence of the acceptance of these restrictions. Any unauthorized use of these plans and specifications will be subject to legal action. © COPYRIGHT MICHAEL C. DAILY DESIGN CONSULTANTS, LLC

PREPARED EXCUSIVELY FOR:

Stuart Rehfuss

2421

4

Acknowledgement Of Plans Submittal ONLY!

Date 5/29/14

COPYRIGHT © 2013 MICHAEL C. DAILY DESIGN CONSULTANTS, LLC