
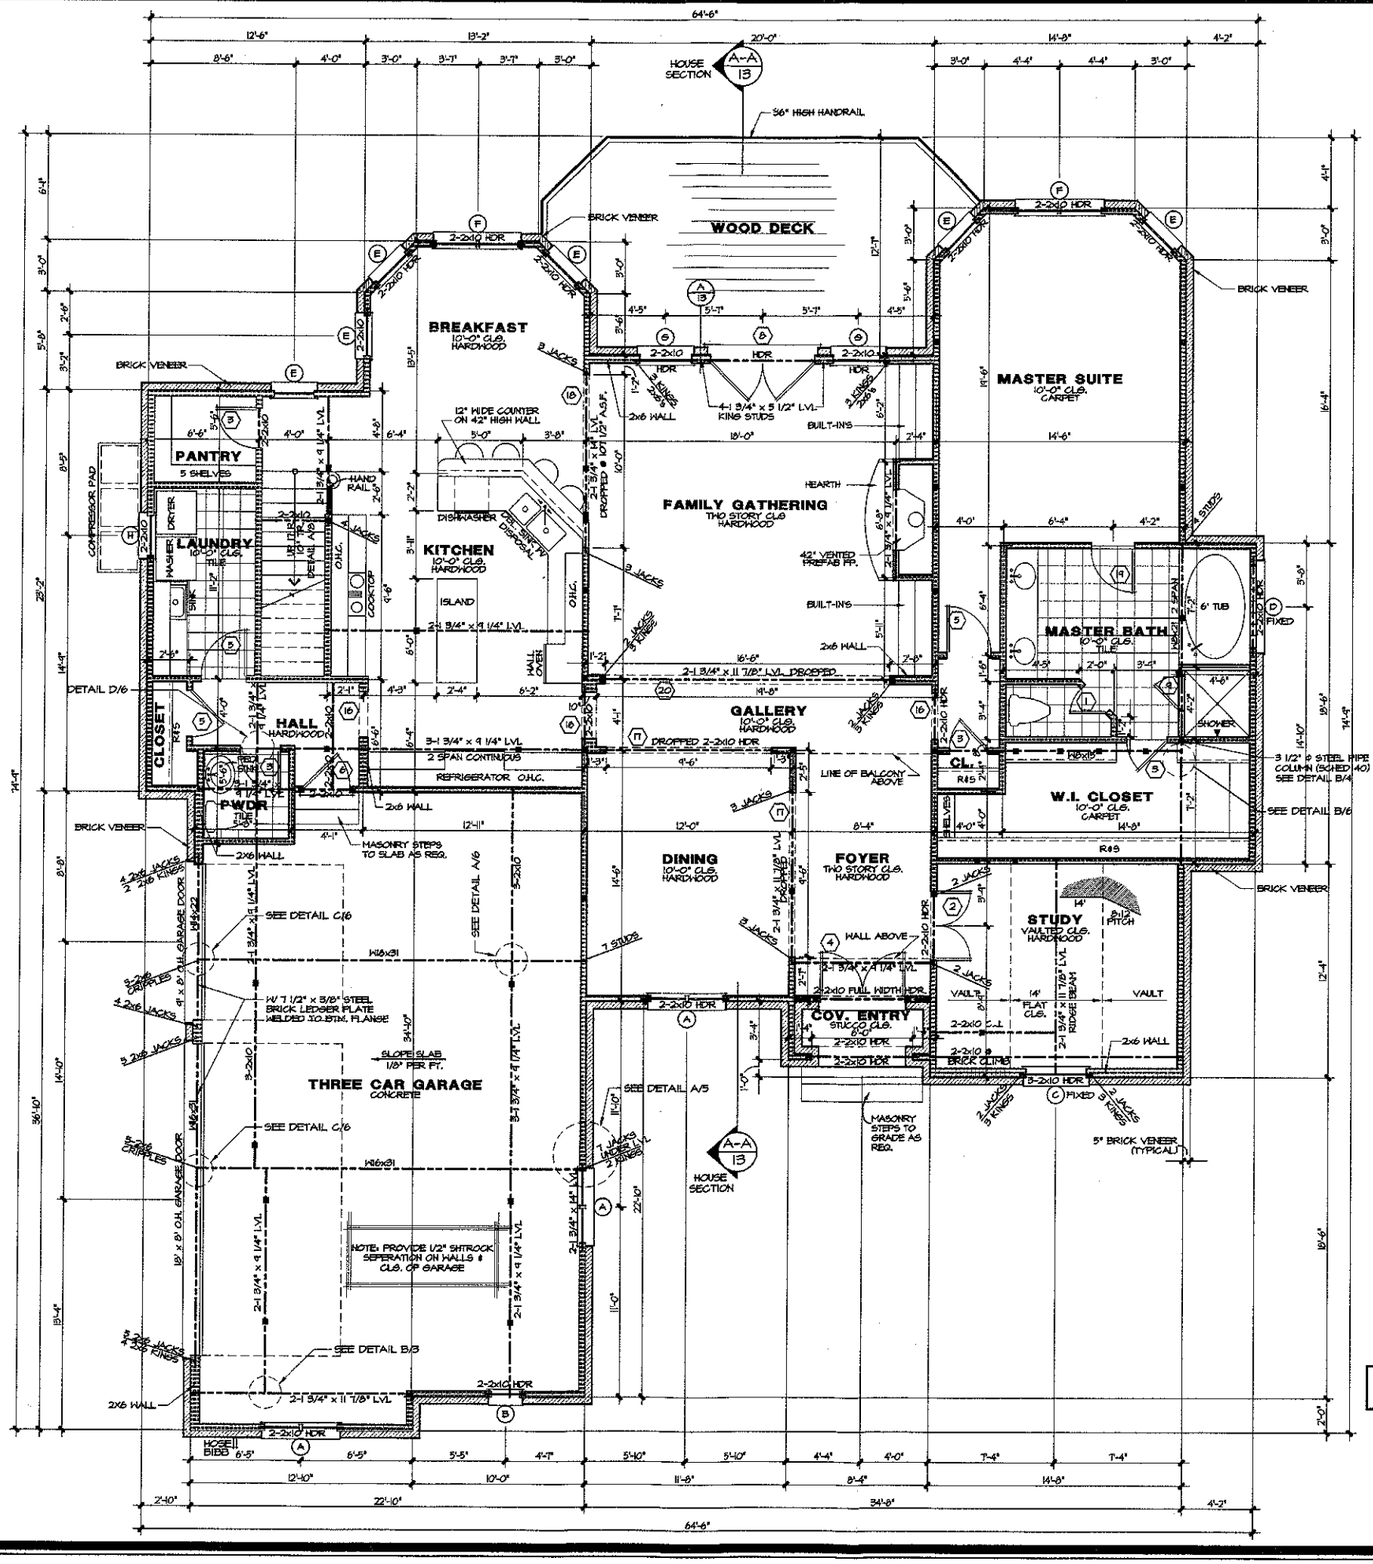


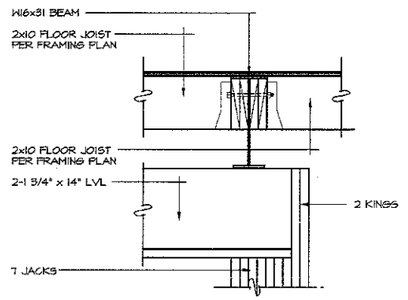

FRAMING DETAIL A

DOOR SCHEDULE

	SIZE	DESCRIPTION
1	2'0" x 8'0"	SOLID PANEL
2	2-2'0" x 8'0"	FRENCH
3	2'4" x 8'0"	SOLID PANEL
4	2-2'6" x 8'0"	FRENCH w/ 5'0" x 3'0" ARCHED TRSH. ABV.
5	2'6" x 8'0"	SOLID PANEL
6	2'8" x 8'0"	SOLID (1 HOUR FIRE DOOR)
7	3'0" x 8'0"	SOLID PANEL
8	2-3'0" x 8'0"	FRENCH
9	2'0"	GLASS (TEMPERED)
10	2-2'0" x 6'8"	SOLID PANEL
11	2'4" x 6'8"	SOLID PANEL
12	2-2'0" x 6'8"	SOLID PANEL
13	2'6" x 6'8"	SOLID PANEL
14	2'8" x 8'0"	CASED OPENING
15	16'0" x 8'0"	CASED OPENING
16	2'8" x 8'0"	CASED OPENING
17	9'0" x 8'0"	CASED OPENING
18	10'0" x 8'0"	CASED OPENING
19	2'8" x 8'0"	SOLID PANEL
20	16'0" x 8'0"	CASED OPENING
21		

WINDOW SCHEDULE

	SIZE	DESCRIPTION
A	2-2'0" x 3'4"	CASEMENT w/ 6'4" TRSH. ABV.
B	1'6" x 6'0"	CASEMENT
C	3'0" x 6'0"	FIXED w/ 3'0" x 3'4" FIXED ARCH TRSH ABV.
D	4'0" x 4'8"	FIXED GLASS BLOCK
E	2'1" x 6'0"	CASEMENT
F	2-2'1" x 6'0"	CASEMENT
G	3'0" x 6'0"	CASEMENT (TEMPERED)
H	2'8" x 3'8"	CASEMENT
I	2-2'0" x 5'8"	CASEMENT w/ EGRESS HARDWARE w/ ARCHED TRSH. ABOVE
J	2'8" x 5'0"	CASEMENT
K	2-2'8" x 5'0"	CASEMENT
L	3'0" x 7'0"	FIXED
M	2-3'0" x 7'0"	FIXED
N	1'0" x 3'0"	FIXED
O	3-2'8" x 4'8"	CASEMENT
P		
Q		
R		
S		

Sq. Footage

(4-30-02) STUD

FIRST FLOOR HEATED	2271 Sq.Ft.
SECOND FLOOR HEATED	1609 Sq.Ft.
TOTAL HEATED	3880 Sq.Ft.
3 CAR GARAGE	799 Sq.Ft.
COVERED ENTRY	33 Sq.Ft.
FUTURE LOWER LEVEL	2360 Sq.Ft.
UPPER UNFINISHED STORAGE	148 Sq.Ft.
TOTAL UNDER ROOF	7220 Sq.Ft.
EXPOSED DECK	260 Sq.Ft.
LOWER PATIO	260 Sq.Ft.

BUILD IN REVERSE

NOTE: ALL ANGLED WALLS ARE AT 45

■ INDICATES SOLID BLOCKING FOR POINT LOAD ABOVE

WALL HEIGHT (h)	STUD SIZE/ SPACING
h < 10'	2x4 @ 16" oc
10' < h <11'	2x4 @ 12" oc
11' <h <18'	2x6 @ 16" oc
h >18'	CONSULT ENG.

© Copyright, Carolina Design Group, Inc. - 2002

CAROLINA DESIGN GROUP
a residential design firm
10602 Bailey Road Suite A, Cornelius NC 28031
voice: 704.895.7805 fax: 704.895.0599
www.carolinadesigngroup.com

A NEW RESIDENCE BY
DIBBLE CUSTOM HOMES
LOT 718 THE POINT


CONSTRUCTION


SEAL

DRAWN BY: Steve Ghezzi
DATE: 6/4/08

DRAWING TITLE:
MAIN LEVEL FLOOR PLAN
SCALE: 1/4" = 1'-0"

SHEET NO: 5
OF 17 SHEETS

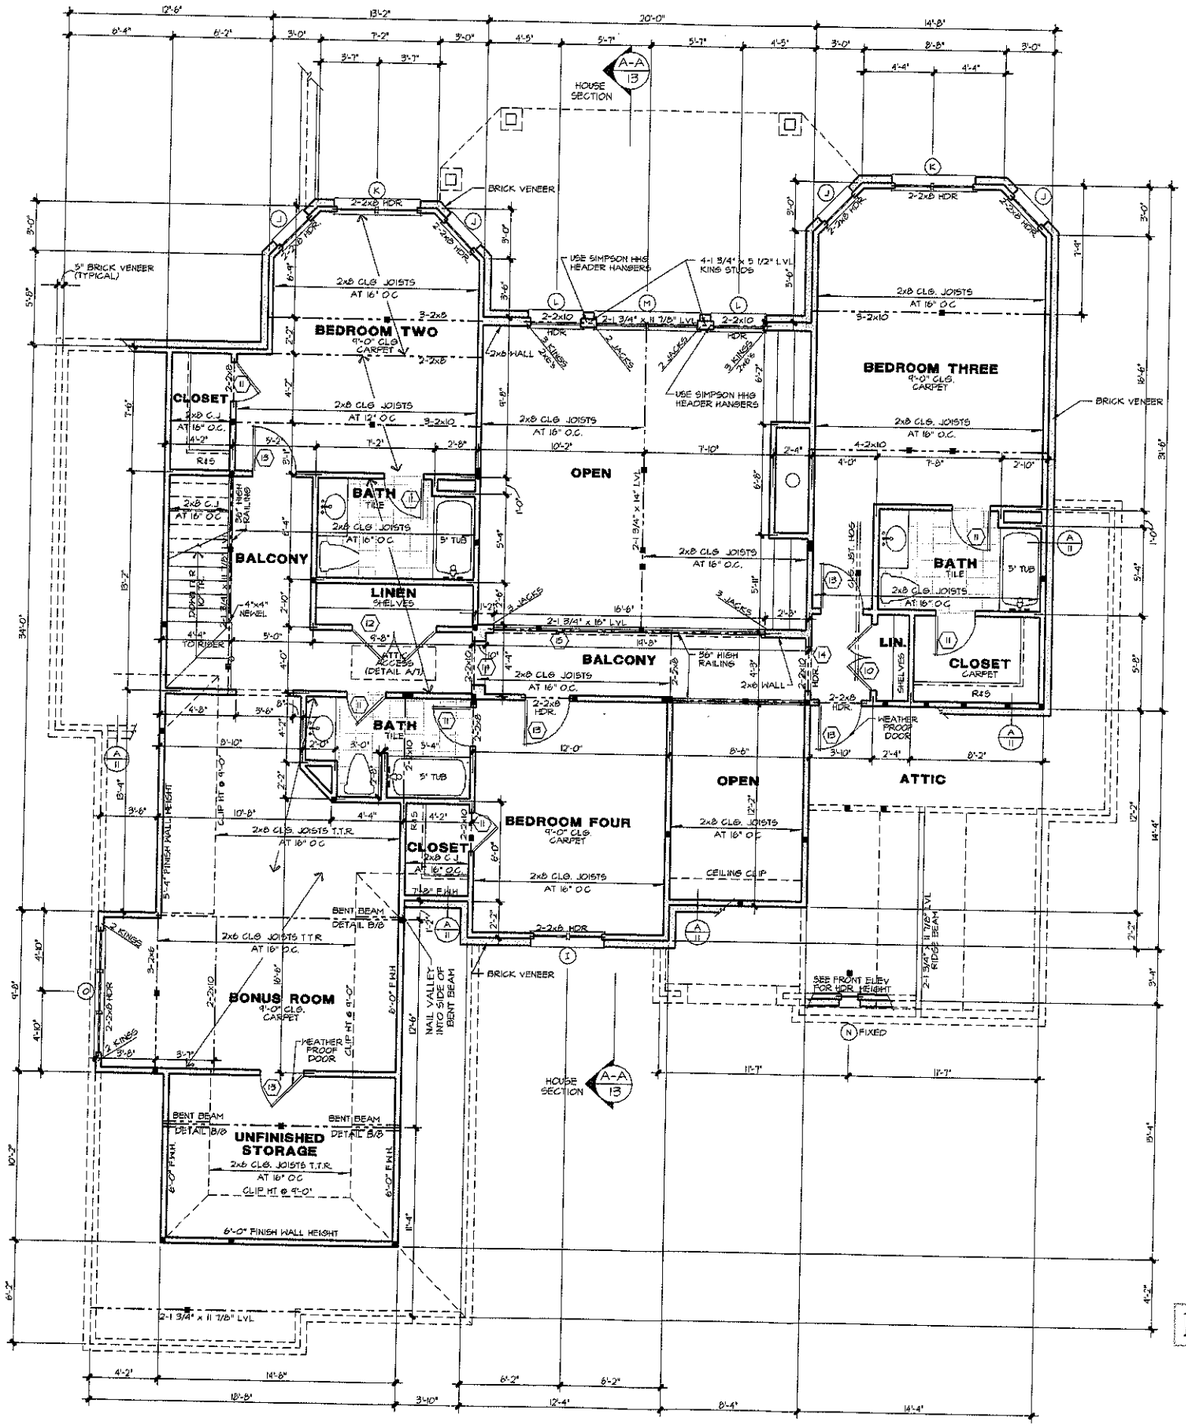

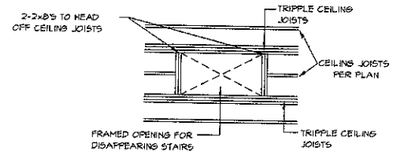

DISAP. STAIR DETAIL

SCALE 1/4" = 1'-0"

A

DOOR SCHEDULE

	SIZE	DESCRIPTION
1	2'0" x 8'0"	SOLID PANEL
2	2'-2'0" x 8'0"	FRENCH
3	2'4" x 8'0"	SOLID PANEL
4	2'-2'0" x 8'0"	FRENCH w/ 1'0" x 3'4" ARCHED TRSH. ABV.
5	2'8" x 8'0"	SOLID PANEL
6	2'8" x 8'0"	SOLID 1 HOUR FIRE DOOR
7	3'0" x 8'0"	SOLID PANEL
8	2'-3'0" x 8'0"	FRENCH
9	2'0"	GLASS (TEMPERED)
10	2'-2'0" x 6'8"	SOLID PANEL
11	2'4" x 6'8"	SOLID PANEL
12	2'-2'4" x 6'8"	SOLID PANEL
13	2'6" x 6'8"	SOLID PANEL
14	2'6" x 8'0"	CASED OPENING
15	16" x 8'0"	CASED OPENING
16	2'6" x 8'0"	CASED OPENING
17	4'0" x 8'0"	CASED OPENING
18	10'0" x 8'0"	CASED OPENING
19	2'6" x 8'0"	SOLID PANEL
20	16" x 8'0"	CASED OPENING
21		

WINDOW SCHEDULE

	SIZE	DESCRIPTION
A	2'-2'0" x 3'6"	CASEMENT W/ 16" TRSH ABV
B	1'0" x 6'0"	CASEMENT
C	3'0" x 6'0"	FIXED W 3'4" x 3'4" FIXED ARCH TRSH ABV
D	4'0" x 4'0"	FIXED GLASS BLOCK
E	2'4" x 6'0"	CASEMENT
F	2'-2'4" x 6'0"	CASEMENT
G	3'0" x 6'0"	CASEMENT (TEMPERED)
H	2'4" x 3'4"	CASEMENT
I	2'-2'0" x 5'8"	CASEMENT W/ DISMISS HARDWARE W/ ARCHED TRSH ABOVE
J	2'4" x 5'0"	CASEMENT
K	2'-2'4" x 5'0"	CASEMENT
L	3'0" x 7'0"	FIXED
M	2'-3'0" x 7'0"	FIXED
N	1'0" x 5'0"	FIXED
O	8-2'4" x 4'6"	CASEMENT
P		
Q		
R		
S		

Sq. Footage

(4-30-02) STUD

FIRST FLOOR HEATED	2271 Sq Ft
SECOND FLOOR HEATED	1609 Sq Ft
TOTAL HEATED	3880 Sq Ft.
3 CAR GARAGE	789 Sq Ft.
COVERED ENTRY	93 Sq Ft.
FUTURE LOWER LEVEL	2360 Sq Ft
UPPER UNFINISHED STORAGE	148 Sq Ft
TOTAL UNDER ROOF	1220 Sq Ft
EXPOSED DECK	260 Sq Ft
LOWER PATIO	260 Sq Ft

BUILD IN REVERSE

NOTE. ALL ANGLED WALLS ARE AT 45

■ INDICATES SOLID BLOCKING FOR POINT LOAD ABOVE

WALL HEIGHT (h)	STUD SIZE/ SPACING
h < 10'	2x4 @ 16" OC
10' < h <11'	2x4 @ 12" OC
11' < h < 18'	2x6 @ 16" OC
h >18'	CONSULT ENG

© Copyright, Carolina Design Group, Inc. - 2002

CAROLINA DESIGN GROUP
a residential design firm
10602 Bailey Road Suite A, Cornelius NC 28031
voice: 704.895.7805 fax: 704.895.0599
www.carolinadesigngroup.com

A NEW RESIDENCE BY

DIBBLE CUSTOM HOMES

LOT 718 [illegible] POINTE

SEAL

DRAWN BY	DATE
Steve O'Neal	6/4/03

DRAWING TITLE

UPPER LEVEL FLOOR PLAN

SCALE - 1/4" = 1'-0"

SHEET NO 7

OF 17 SHEETS