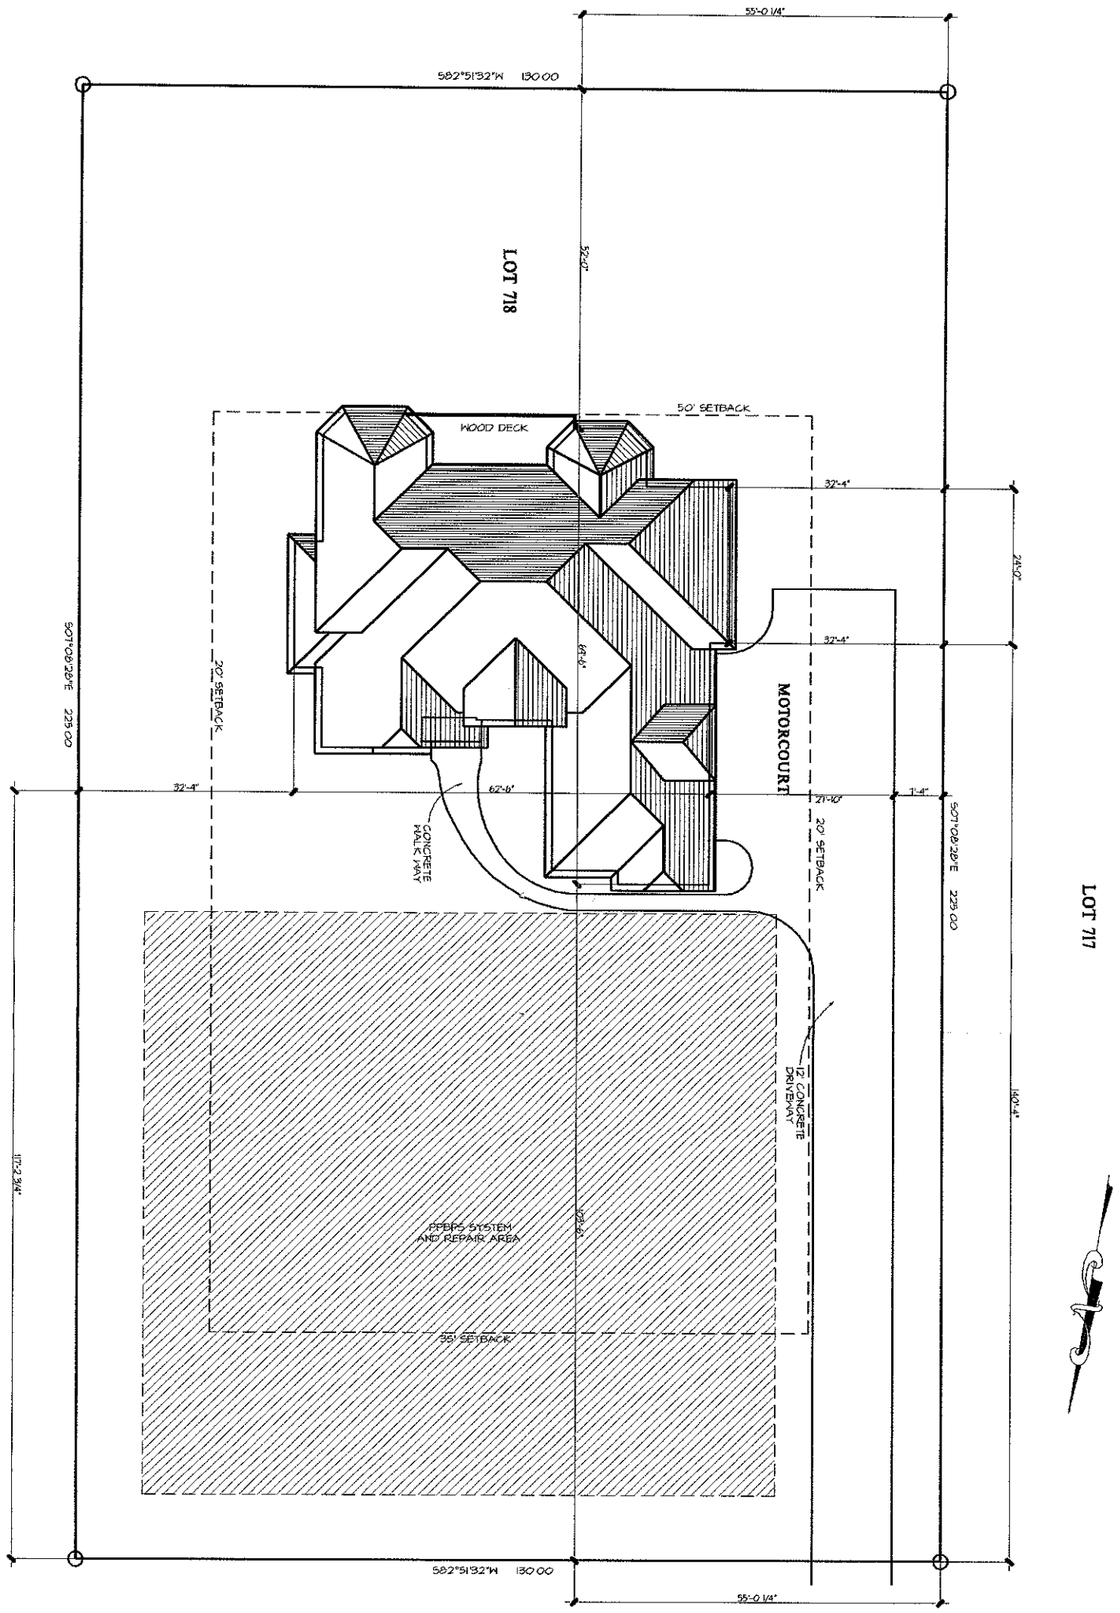


ATTLEBORO PLACE

© Copyright, Carolina Design Group, Inc. - 2003

DRAWING TITLE
SITE PLAN

SCALE: 1" = 10'-0"

SHEET NO
2
OF 17 SHEETS

DRAWN BY
Steve O'Neal

DATE
09/09/03

SEAL

A NEW RESIDENCE BY

DIBBLE CUSTOM HOMES

LOT 718 THE POINT

CAROLINA DESIGN GROUP
a residential design firm
10602 Bailey Road Suite A, Cornelius NC 28031
voice: 704.895.7805 fax: 704.895.0599
www.carolinadesigngroup.com