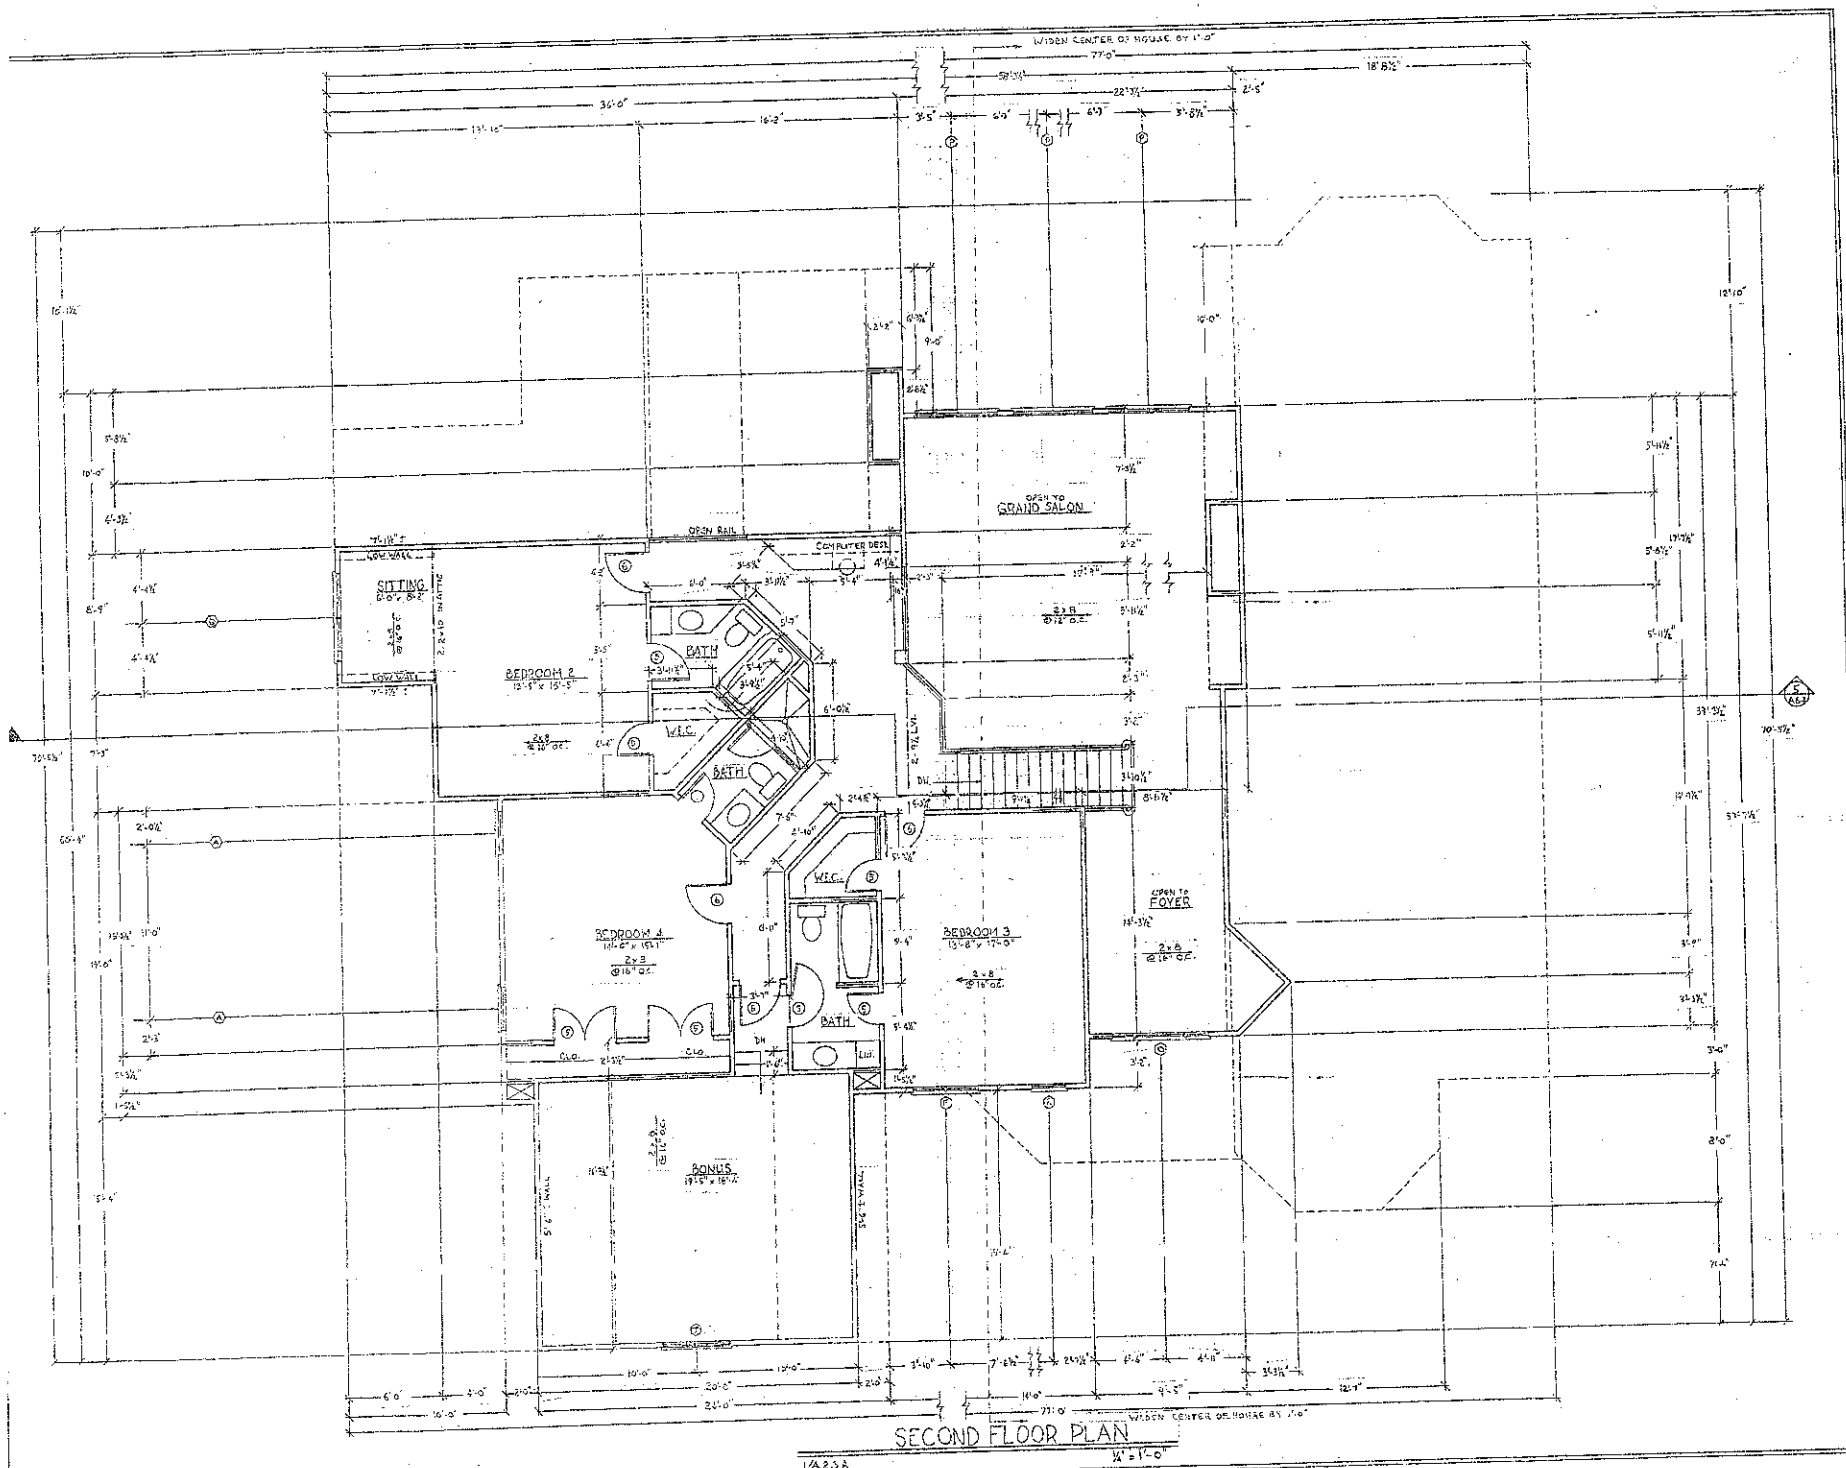


SECOND FLOOR PLAN

1/A2.5A 1/4" = 1'-0"

AN ORIGINAL DESIGN OF

THE LOUNSBURY

REVISIONS

12/17/02 BNH	

DESIGNS


ARCHIVAL

THIS DRAWING IS THE PROPERTY OF ARCHI
AND MAY NOT BE USED, REPRODUCED OR
OUT THEIR WRITTEN PERMISSION. ARCHIVAL
ASSUMES NO LIABILITY FOR ANY HOME CON
THIS PLAN. IT IS THE RESPONSIBILITY OF
OF THIS PLAN TO PERFORM THE FOLLOWIN
HING ACTUAL CONSTRUCTION.
1.) BUILDER OR CONTRACTOR MUST VERI
PRIOR TO PROCEEDING WITH CONSTRUCTI
2.) CONTRACTOR MUST VERIFY COMPLIAN
LOCAL BUILDING CODES IN THE AREA WHE
TO BE CONSTRUCTED.
3.) PLANS INDICATE LOCATION ONLY; EXA
ASPECTS SHOULD INCORPORATE ACTUAL SI
CAUTION MUST BE EXERCISED IN MAKING A
IN THIS PLAN. ONLY A QUALIFIED ENGINE
AVOIDANT MODIFICATIONS, AS EVEN MINOR C
ONE AREA OF THE HOUSE COULD LEAD TO
IN ANOTHER AREA.

SQUARE FOOT	
1st Floor	S
2nd Floor	
Total	
Bsmt.	
Garage	
Bonus	

JOB NUMBER	
	6/
DRAWN	S
MLH/IP	

© COPYRIGHT 1998 ARCHIVAL DESIGNS, INC.

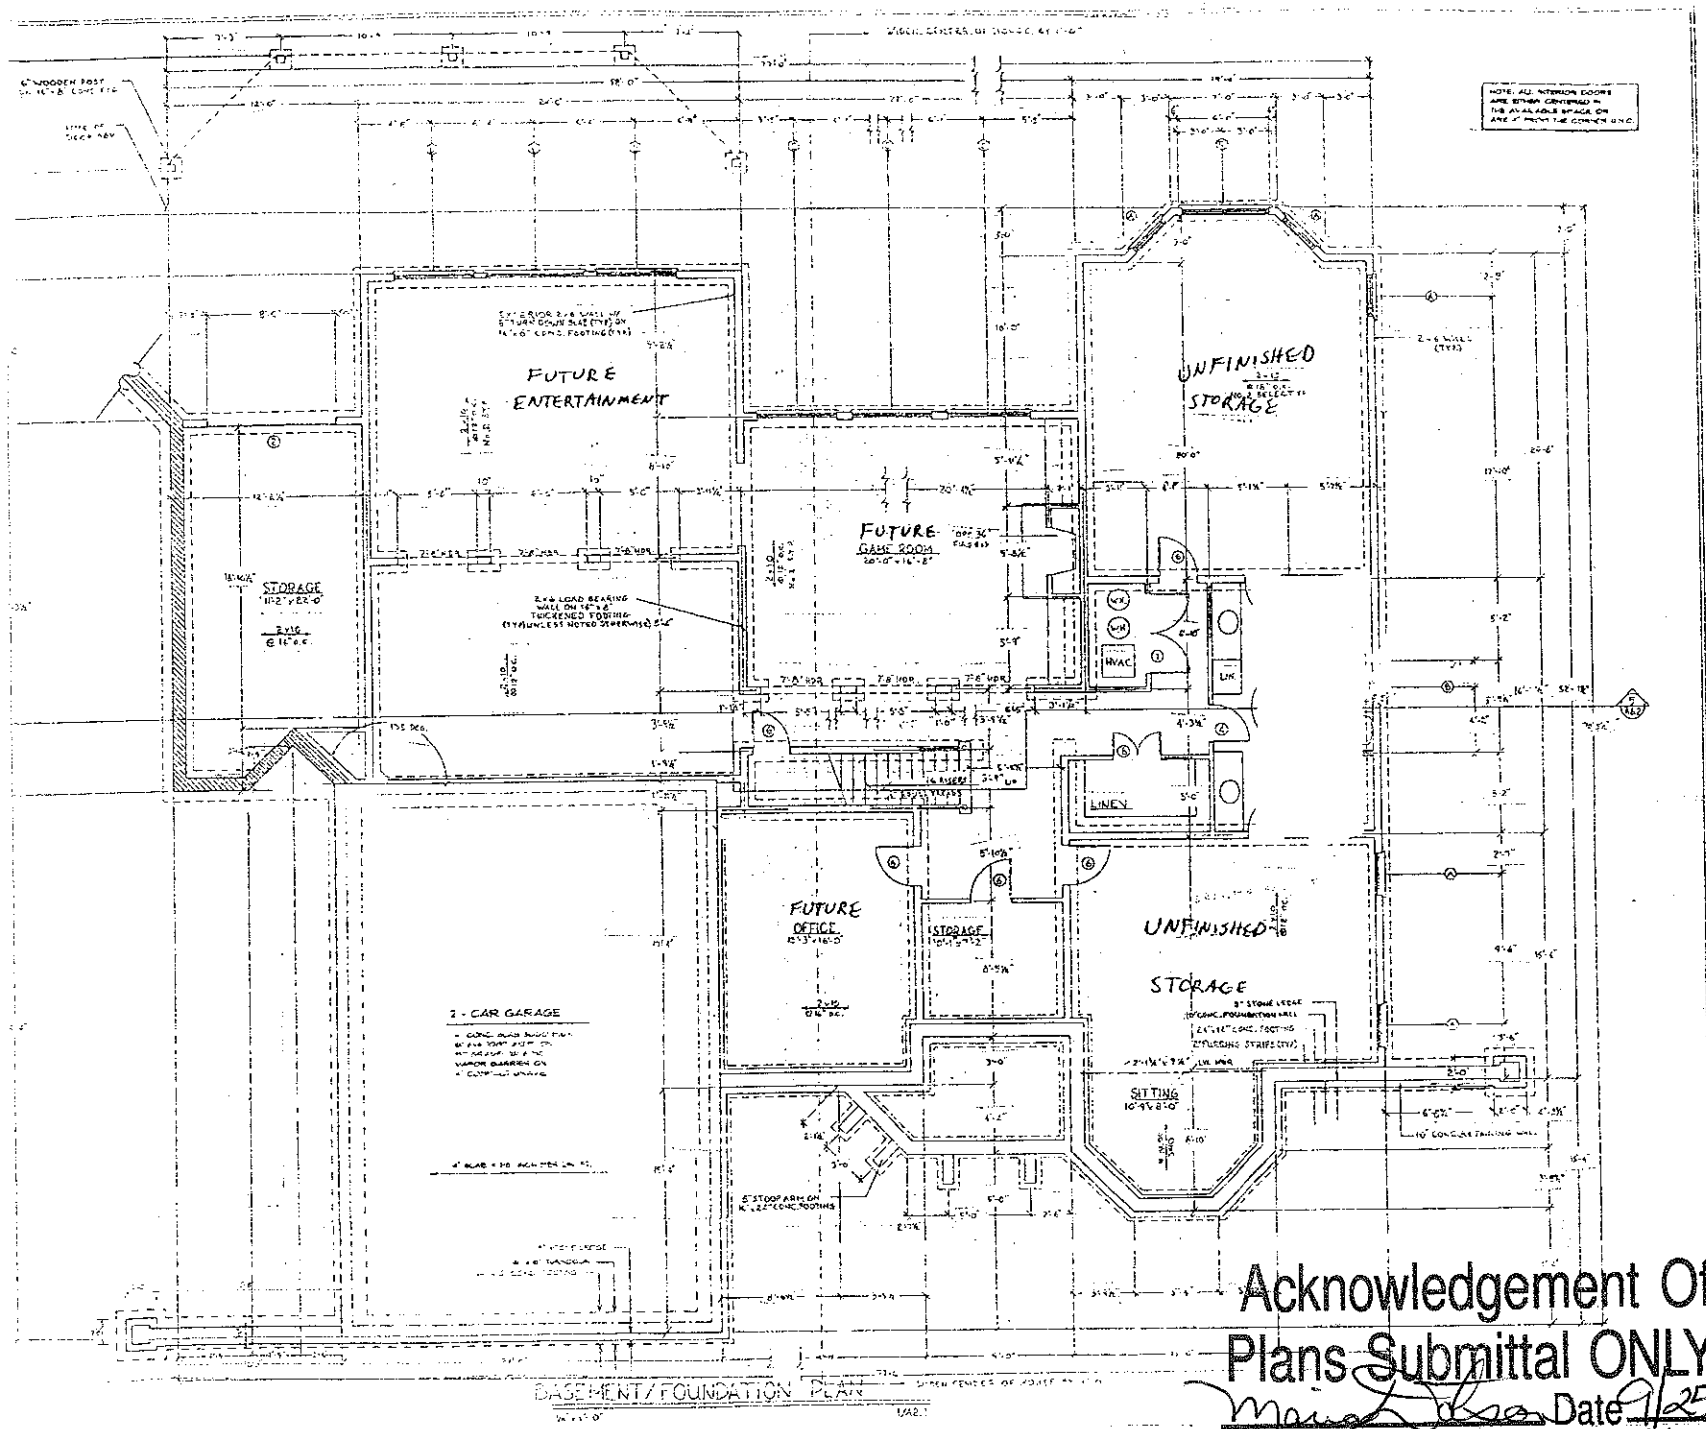

Acknowledgement Of Plans Submittal ONLY!

Date 9/25/03

Date 9/25/03

AN ORIGINAL DESIGN OF

THE LOUNSBURY

BY ARCHIVAL DESIGNS, INC.

REVISIONS	
12/17/02 BNH	

ARCHIVAL DESIGNS

BY

DAVID MARC LOFTUS


1275 Buford Highway • Suite 109 • Suwanee, GA • 30024 • 770.831.8883

THIS DRAWING IS THE PROPERTY OF ARCHIVAL DESIGNS, INC. AND MAY NOT BE USED, REPRODUCED OR PUBLISHED WITHOUT THEIR WRITTEN PERMISSION. ARCHIVAL DESIGNS, INC. ASSUMES NO LIABILITY FOR ANY WORK CONSTRUCTED FROM THIS PLAN. IT IS THE RESPONSIBILITY OF THE PURCHASER OF THIS PLAN TO PERFORM THE FOLLOWING BEFORE BEGINNING ACTUAL CONSTRUCTION.
1.) BUILDER OR CONTRACTOR MUST VERIFY ALL DIMENSIONS PRIOR TO PROCEEDING WITH CONSTRUCTION.
2.) CONTRACTOR MUST STRICTLY CONFORMS WITH ALL LOCAL BUILDING CODES IN THE AREA WHERE THE HOME IS TO BE CONSTRUCTED.
3.) PLANS PURCHASE INCLUDES ONLY GENERIC ENGINEERING ASPECTS WHICH INCORPORATE ACTUAL SITE CONDITIONS.
CAUTION MUST BE EXERCISED IN MAKING ANY CHANGES IN THIS PLAN. ONLY A QUALIFIED TECHNICIAN SHOULD ATTEMPT MODIFICATIONS, AS EVEN MINOR CHANGES IN ONE AREA OF THE HOUSE COULD LEAD TO MAJOR PROBLEMS IN ANOTHER AREA.

SQUARE FOOTAGE	
1st Floor	3,129 Sqft
2nd Floor	1,205 Sqft
Total	4,328 Sqft
Bsmt.	2,829 Sqft
Garage	762 Sqft
Bonus	341 Sqft

JOB NUMBER	DATE
	6/27/00
DRAWN	SHEET
BLH/IP	A2.1

© COPYRIGHT 1995 ARCHIVAL DESIGNS, INC.

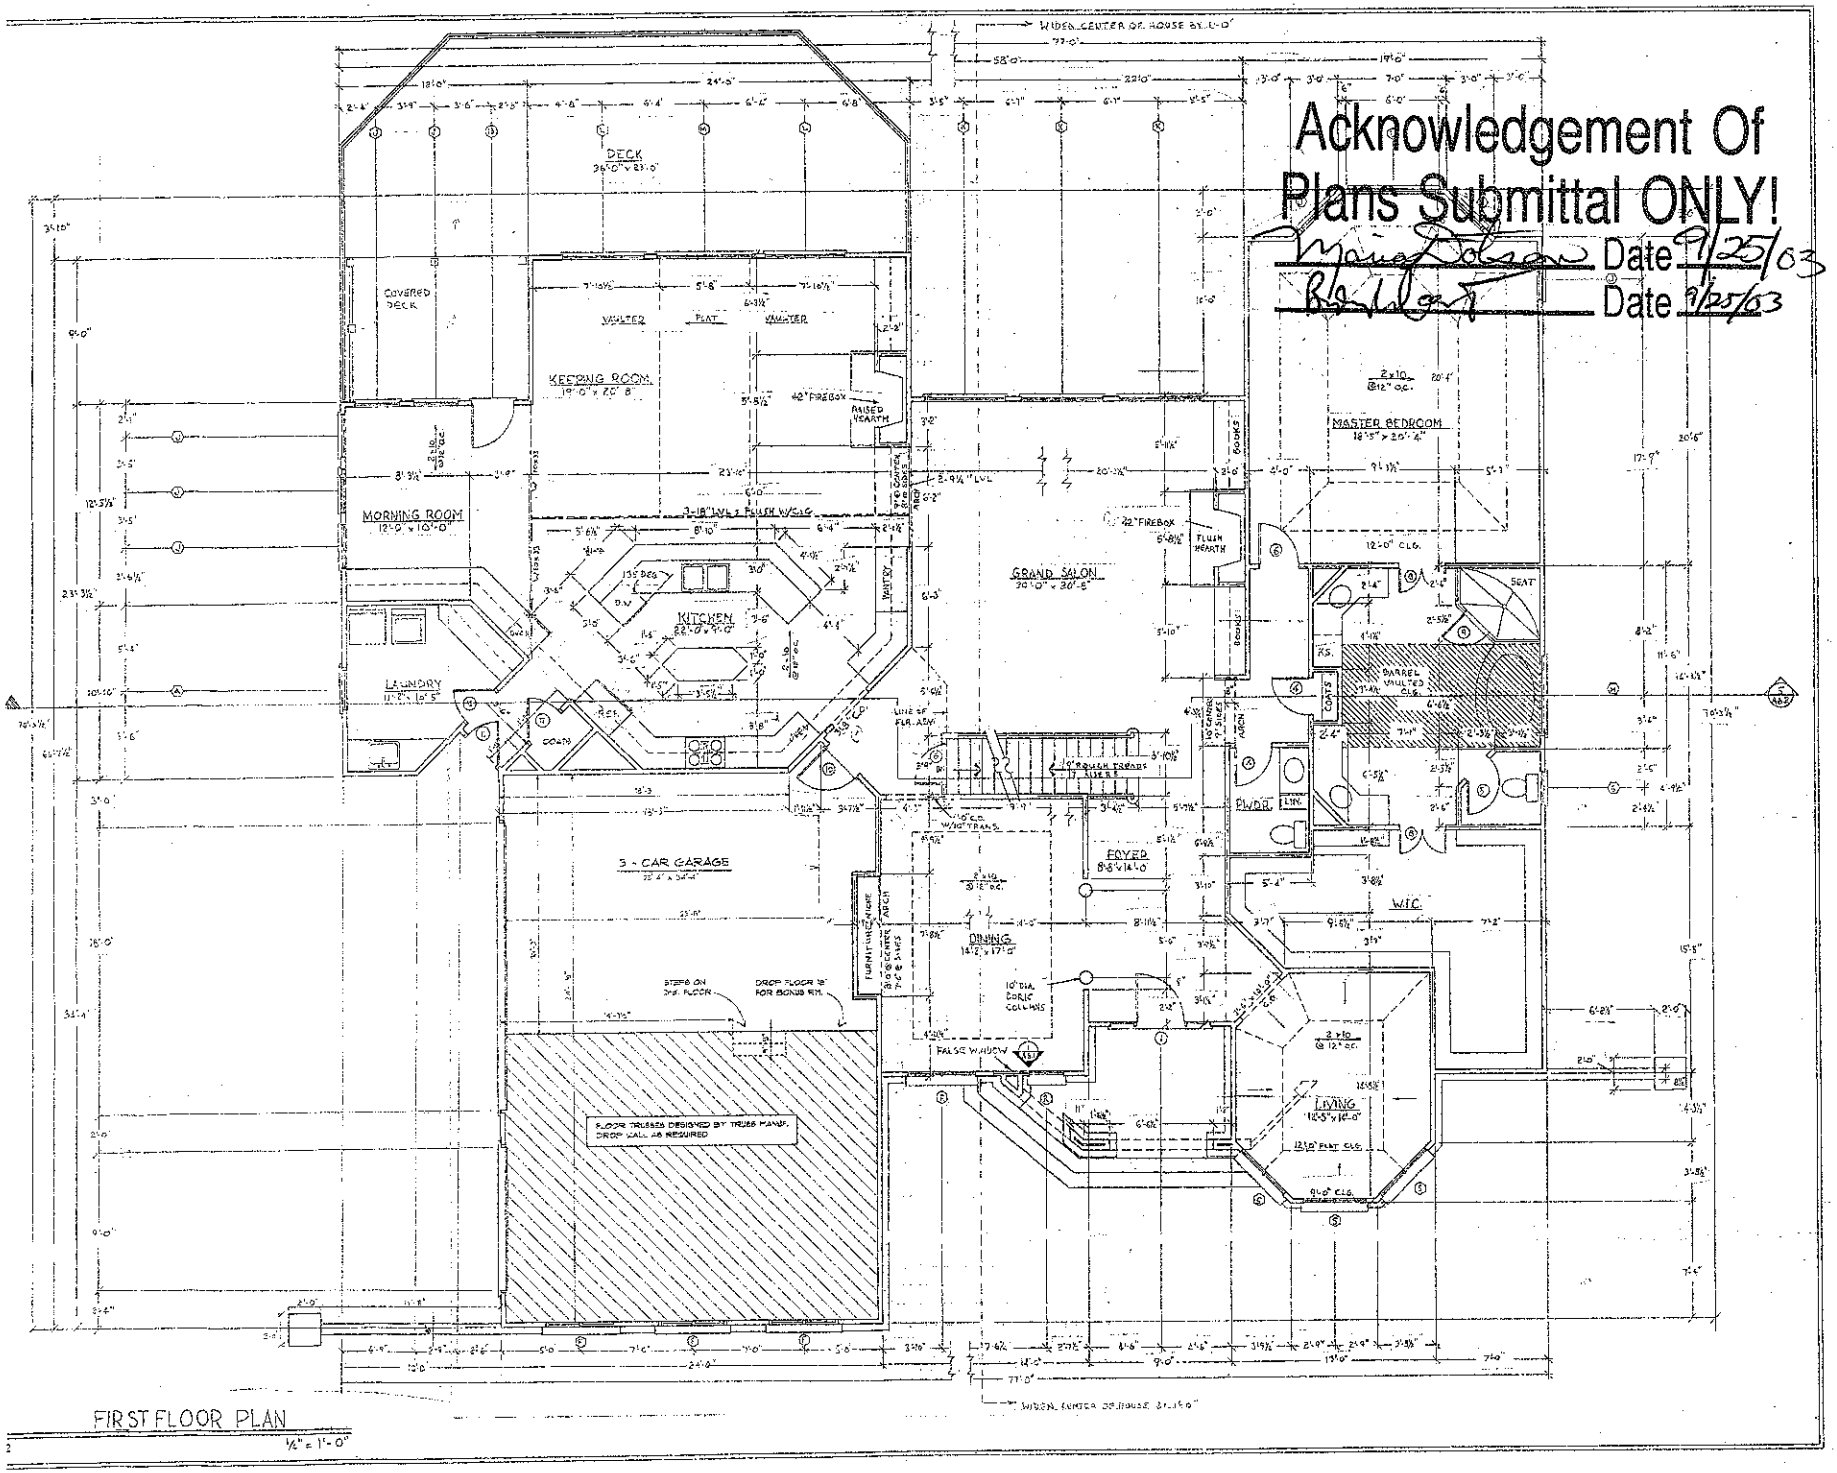

FIRST FLOOR PLAN

1/4" = 1'-0"

Acknowledgement Of Plans Submittal ONLY!

Maria Dobson Date 9/25/03

Bob Ingart Date 9/25/03

AN ORIGINAL DESIGN OF

THE LOUNSBURY

BY ARCHIVAL DESIGNS INC.

ARCHIVAL DESIGNS BY DAVID MARC LOFTUS

REVISIONS	
12/17/03 BNH	

THIS DRAWING IS THE PROPERTY OF ARCHIVAL DESIGN... AND MAY NOT BE USED, REPRODUCED OR PUBLISHED ... OUT THEIR WRITTEN PERMISSION. ARCHIVAL DESIGNS, ... ASSUMES NO LIABILITY FOR ANY HOME CONSTRUCTED ... THIS PLAN. IT IS THE RESPONSIBILITY OF THE PURCHA... OF THIS PLAN TO PERFORM THE FOLLOWING BEFORE B... MING ACTUAL CONSTRUCTION.

1.) BUILDER OR CONTRACTOR MUST VERIFY ALL DIM... PRIOR TO PROCEEDING WITH CONSTRUCTION.

2.) CONTRACTOR MUST VERIFY COMPLIANCE WITH AL... LOCAL BUILDING CODES IN THE AREA WHERE THIS HO... TO BE CONSTRUCTED.

3.) PLANS INDICATE LOCATION ONLY; ENGINEERING ... ASPECTS SHOULD INCORPORATE ACTUAL SITE CONSTR... CAUTION MUST BE EXERCISED IN MAKING ANY CHANGES ... IN THIS PLAN. ONLY A QUALIFIED ENGINEER SHOULD ... ATTEMPT MODIFICATIONS, AS EVEN MINOR CHANGES IN ... ONE AREA OF THE HOUSE COULD LEAD TO MAJOR PROB... IN ANOTHER AREA.

SQUARE FOOTAGE	
1st Floor	3,123 S
2nd Floor	1,205 S
Total	4,328 S
Bsmt.	2,829 S
Garage	762 S
Bonus	331 S

JOB NUMBER	DATE
	6/27/0
DRAWN	SHEE
MLH/IP	A2.2

© COPYRIGHT 1999 ARCHIVAL DESIGNS, INC.