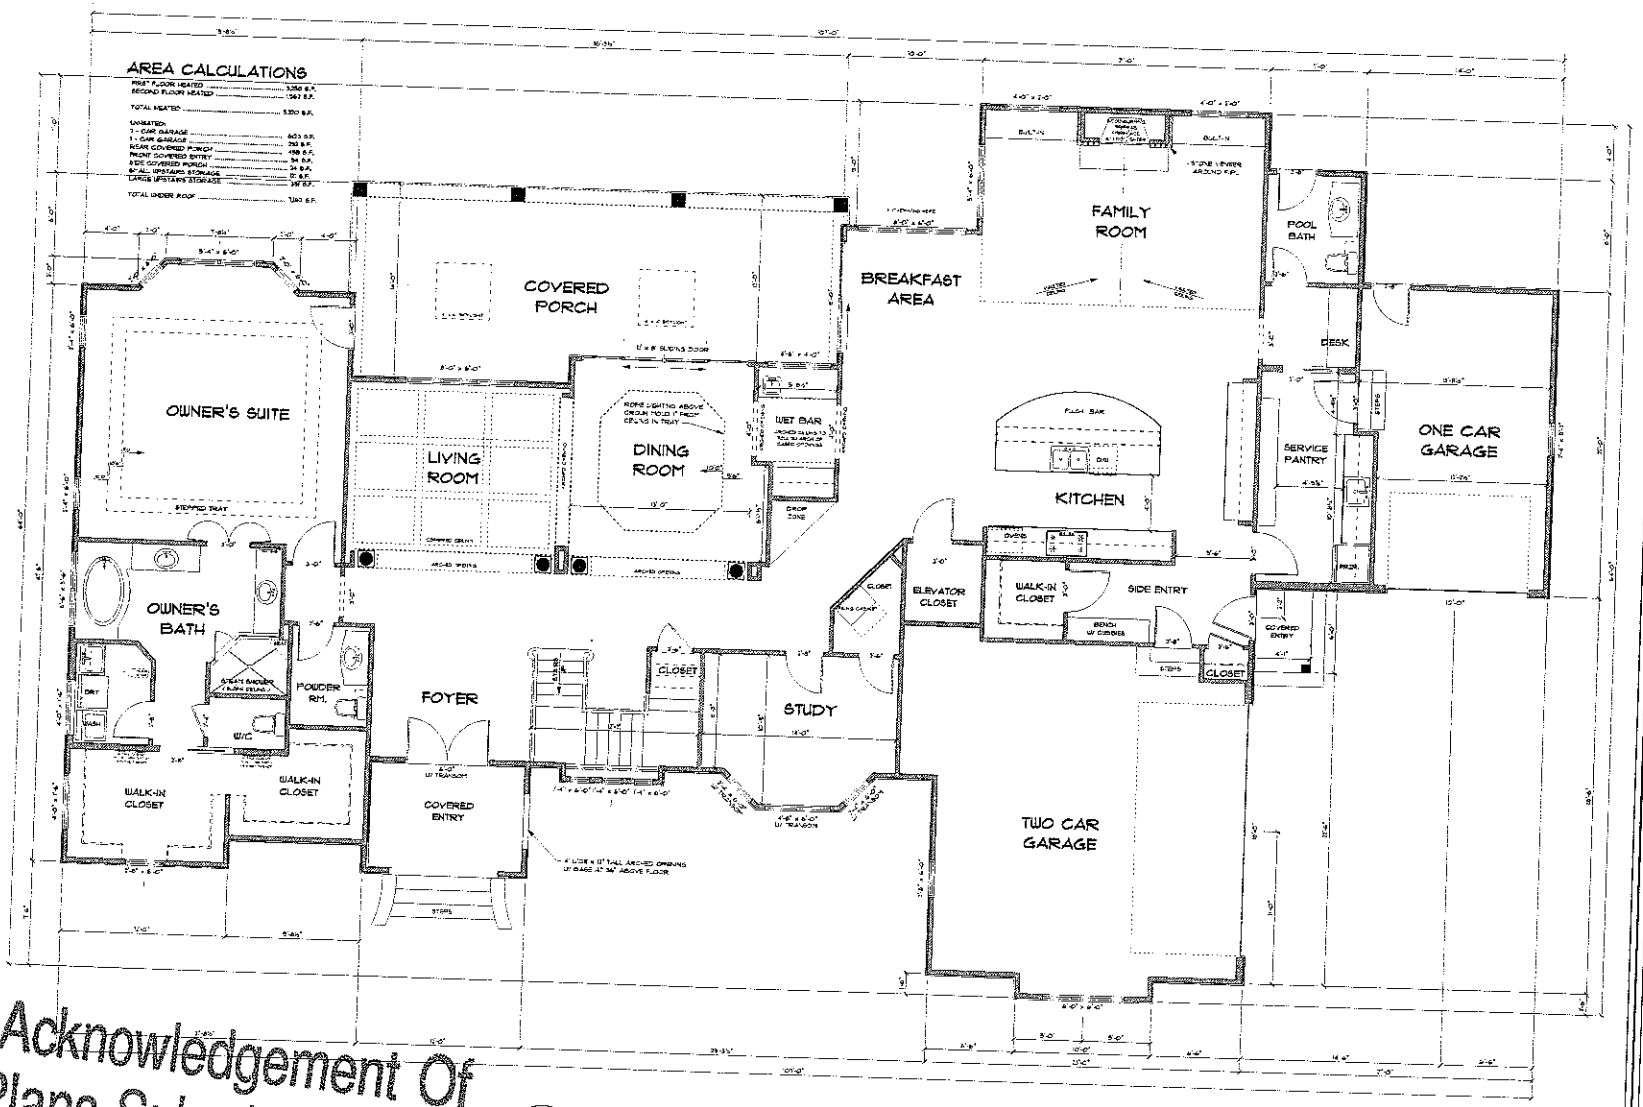


Acknowledgement Of Plans Submittal ONLY!

Date 12/18/12

Date 12/18/12

1 / A-1 MAIN FLOOR PLAN

SCALE: 1/4" = 1'-0" 10' 1 1/2" CEILING HEIGHT THIS LEVEL

11-5-12

©COPYRIGHT 2012, U.S. Home Designs, Inc. ALL RIGHTS RESERVED


Plans by U.S. HOME DESIGNS, INC.
1810 Peach Blossom Cv., Harrisburg, NC 28075
Designer: Stephen W. Turley
office: 704-604-4420 cell: 704-309-0762
stu@stuhm.com

Courtland Homebuilders, Inc.
P.O. Box 3198, Mooresville, NC 28117
704-363-1622
www.CourtlandHomeBuilders.com

MAIN FLOOR PLAN

for Mr. & Mrs. VanTiem
The Point

SHEET NO. A-1 OF 7

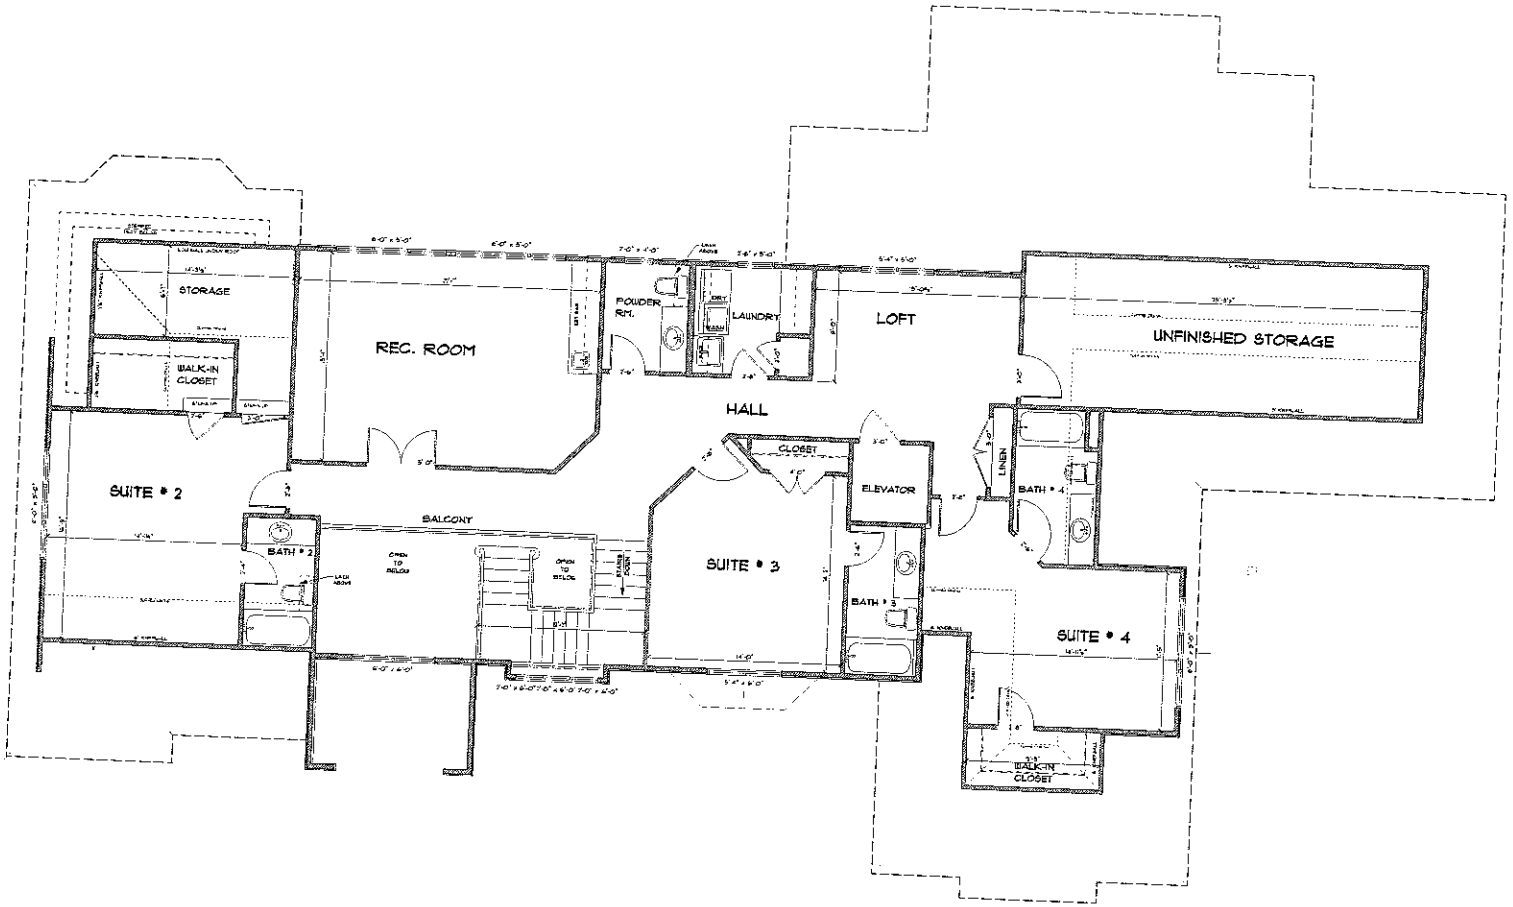

1 / A-2 UPPER FLOOR PLAN

SCALE: 1/4" = 1'-0" 9' 1 1/2" CEILING HEIGHT THIS LEVEL

Acknowledgement Of Plans Submittal ONLY!

Date 12/18/12

Date 12/18/12

©COPYRIGHT 2012, U.S. Home Designs, Inc. ALL RIGHTS RESERVED

Prepared by: U.S. HOME DESIGNS, INC.
1810 Peach Blossom Cir., Harrisburg, NC 28075
Designer: Stephen III. Turley
office: 704-664-4400 cell: 704-309-0762
esturley@msn.com

Courtland Homebuilders, Inc.
P.O. Box 3190, Mooresville, NC 28117
704-363-1622
www.CourtlandHomeBuilders.com

UPPER FLOOR PLAN

For: Mr. & Mrs. VanTiem
The Point

SHEET No. A-2 OF 7